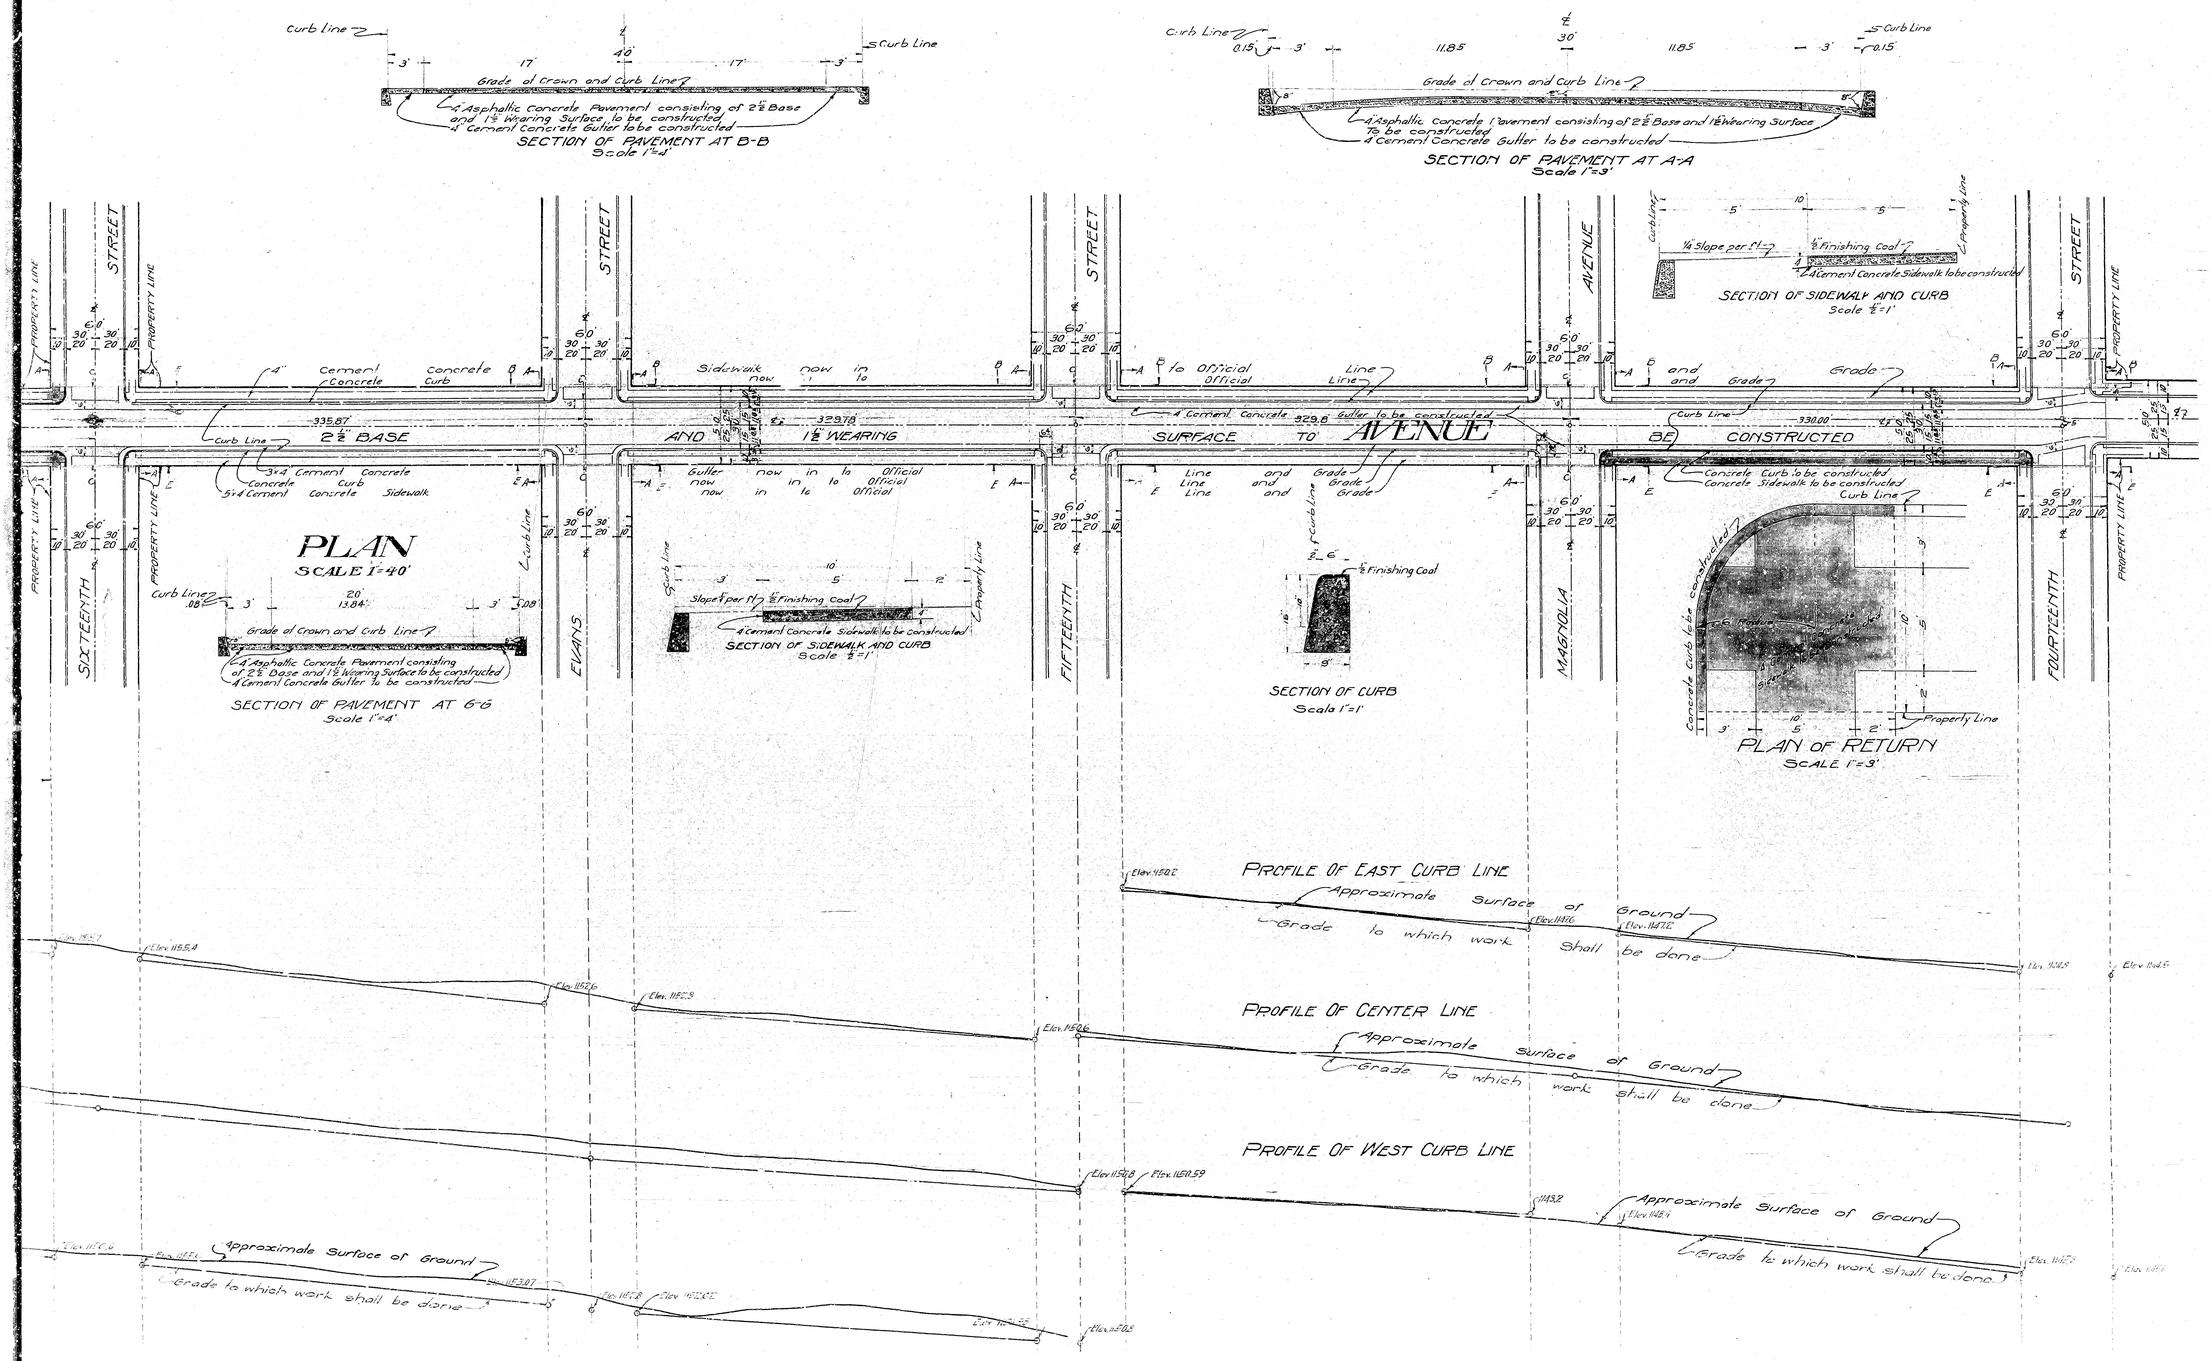

PLAN Nº S
FOR THE IMPROVE
MASSACHUSETTS
BETWEEN
FOURTEENTH STREET AND M
IN THE
CITY OF SAN BERNARDI
1928

LEGEND

"or in. means inch or inches
or ft. means feet or feet
℄ means Center Line
T.B. means Tie Bar
Elev. means Elevation
4" Asphaltic Concrete Pavement to be constructed shown on
4" Cement Concrete Gutter to be constructed shown on
Cement Concrete Sidewalk to be constructed shown on
Cement Concrete Curb to be constructed shown on

GRADE ORDINANCE

Grade of Massachusetts Avenue established by Ordinance No 1187 of the City of San Bernardino

TITLE TO STREET

By dedication of the following subdivisions
Sunrise Heights Sub. Book No 23 of Maps
St. Elmo Addition " " 4 " "
Sunshine Homes Tract " " 33 " "
Berry Palmer Tract No 2 " " 26 " "
Records of San Bernardino County, Calif.

PROFILE LEGEND

Black Line shows Approximate Ground
Red Line shows Grade to which work shall

NOTE-

All elevations shown in Red ink are in feet and are above a datum which is 1045.28 ft below the City Bench Mark as established by Ord. No 383 City of San Bernardino, Calif.

PLAN ADOPTED March

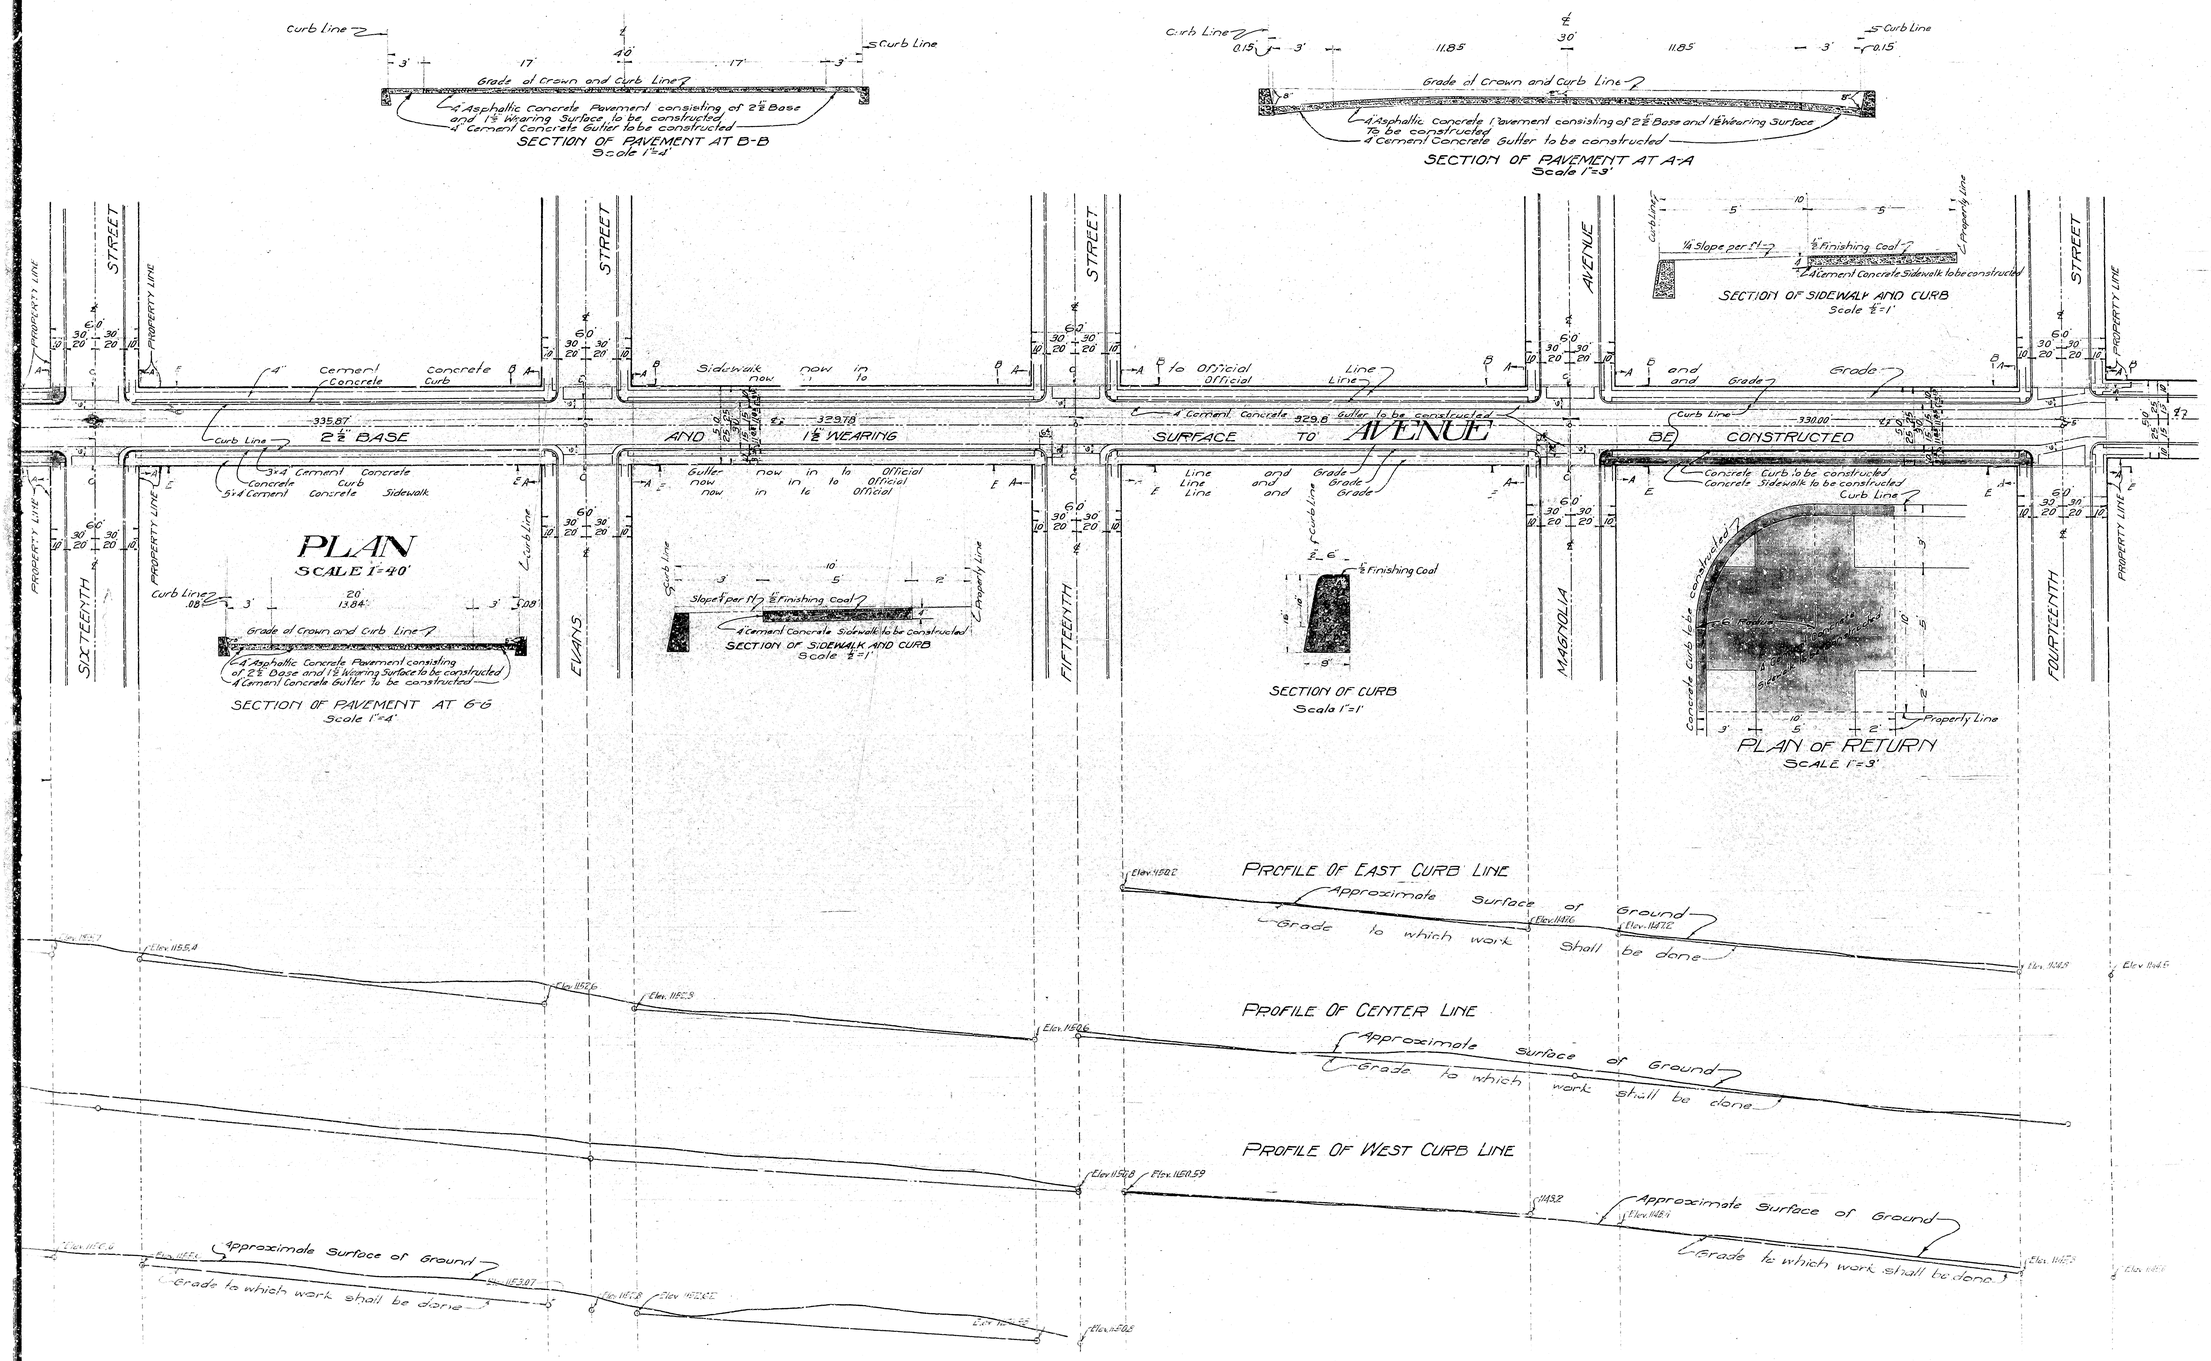

PLAN Nº S
FOR THE IMPROVE
MASSACHUSETTS
BETWEEN
FOURTEENTH STREET AND M
IN THE
CITY OF SAN BERNARDI
1928

LEGEND

"or in. means inch or inches
or ft. means feet or feet
℄ means Center Line
T.B. means Tie Bar
Elev. means Elevation
4" Asphaltic Concrete Pavement to be constructed shown on
4" Cement Concrete Gutter to be constructed shown on
Cement Concrete Sidewalk to be constructed shown on
Cement Concrete Curb to be constructed shown on

GRADE ORDINANCE

Grade of Massachusetts Avenue established by Ordinance No 1187 of the City of San Bernardino

TITLE TO STREET

By dedication of the following subdivisions
Sunrise Heights Sub. Book No 23 of Maps
St. Elmo Addition " " 4 " "
Sunshine Homes Tract " " 33 " "
Berry Palmer Tract No 2 " " 26 " "
Records of San Bernardino County, Calif.

PROFILE LEGEND

Black Line shows Approximate Ground
Red Line shows Grade to which work shall

NOTE-

All elevations shown in Red ink are in feet and are above a datum which is 1045.28 ft below the City Bench Mark as established by Ord. No 383 City of San Bernardino, Calif.

PLAN ADOPTED March