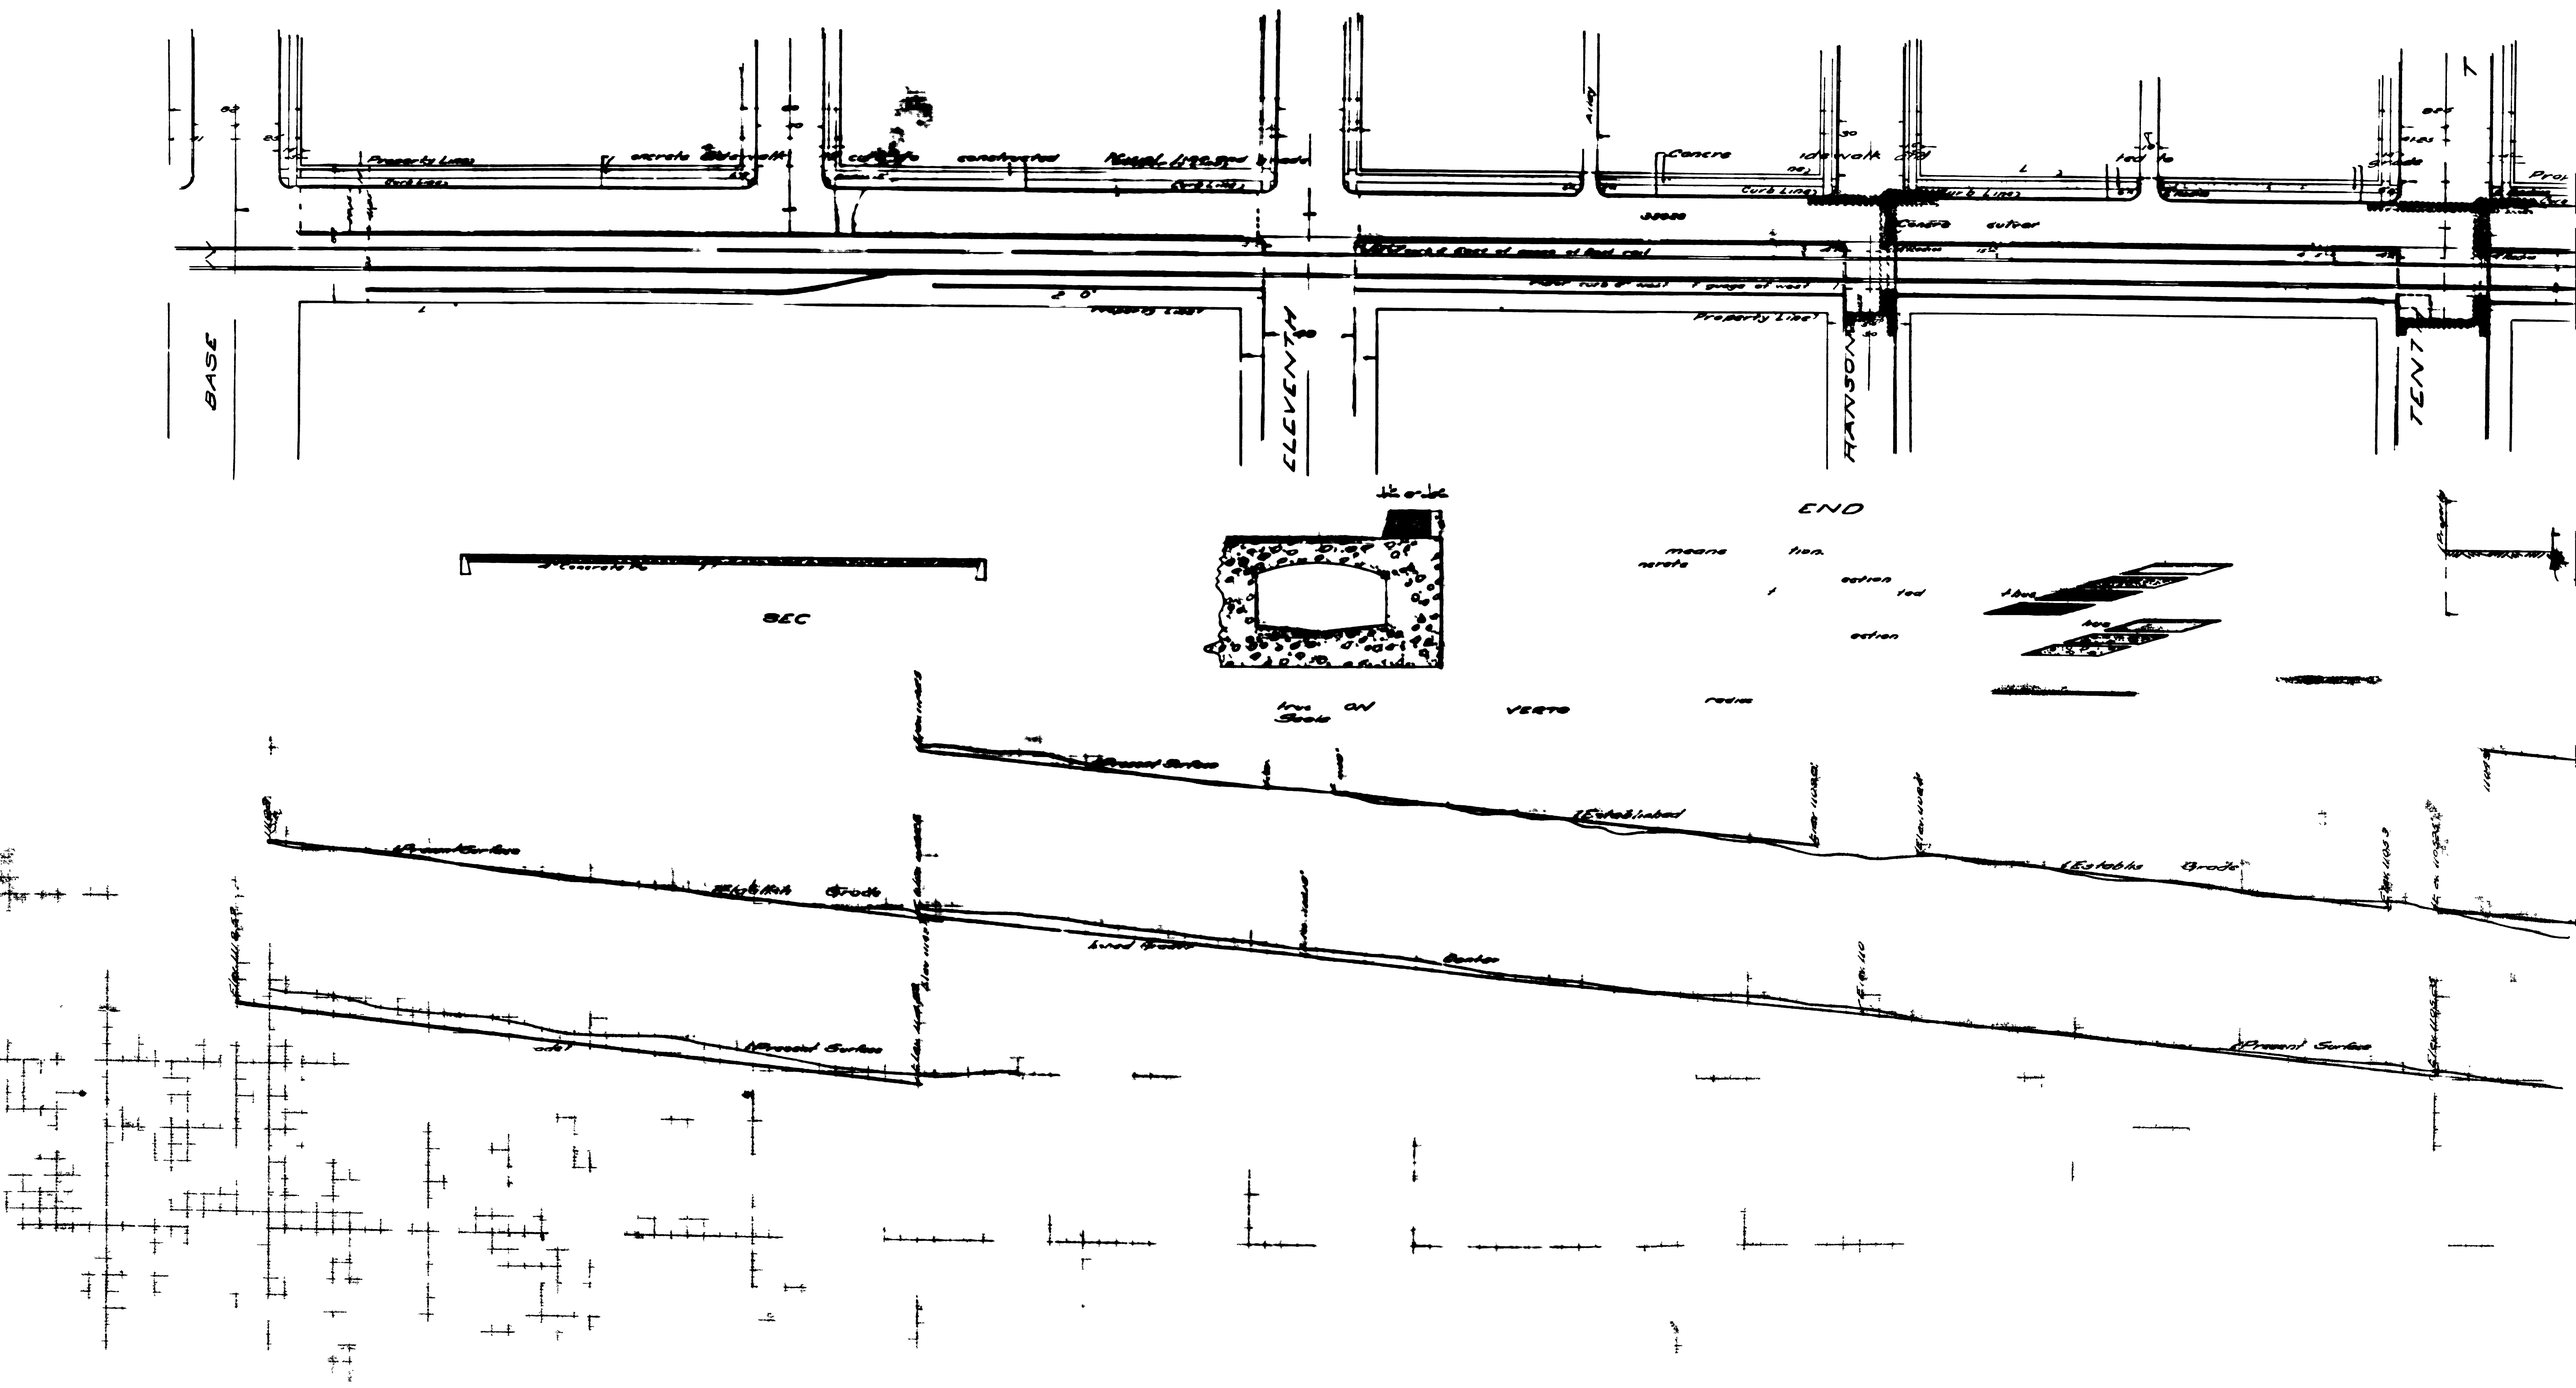
BASE
ELEVENTH
HANSON
END
SEC
Curb Line
Property Line
Present Surface
Established Grade

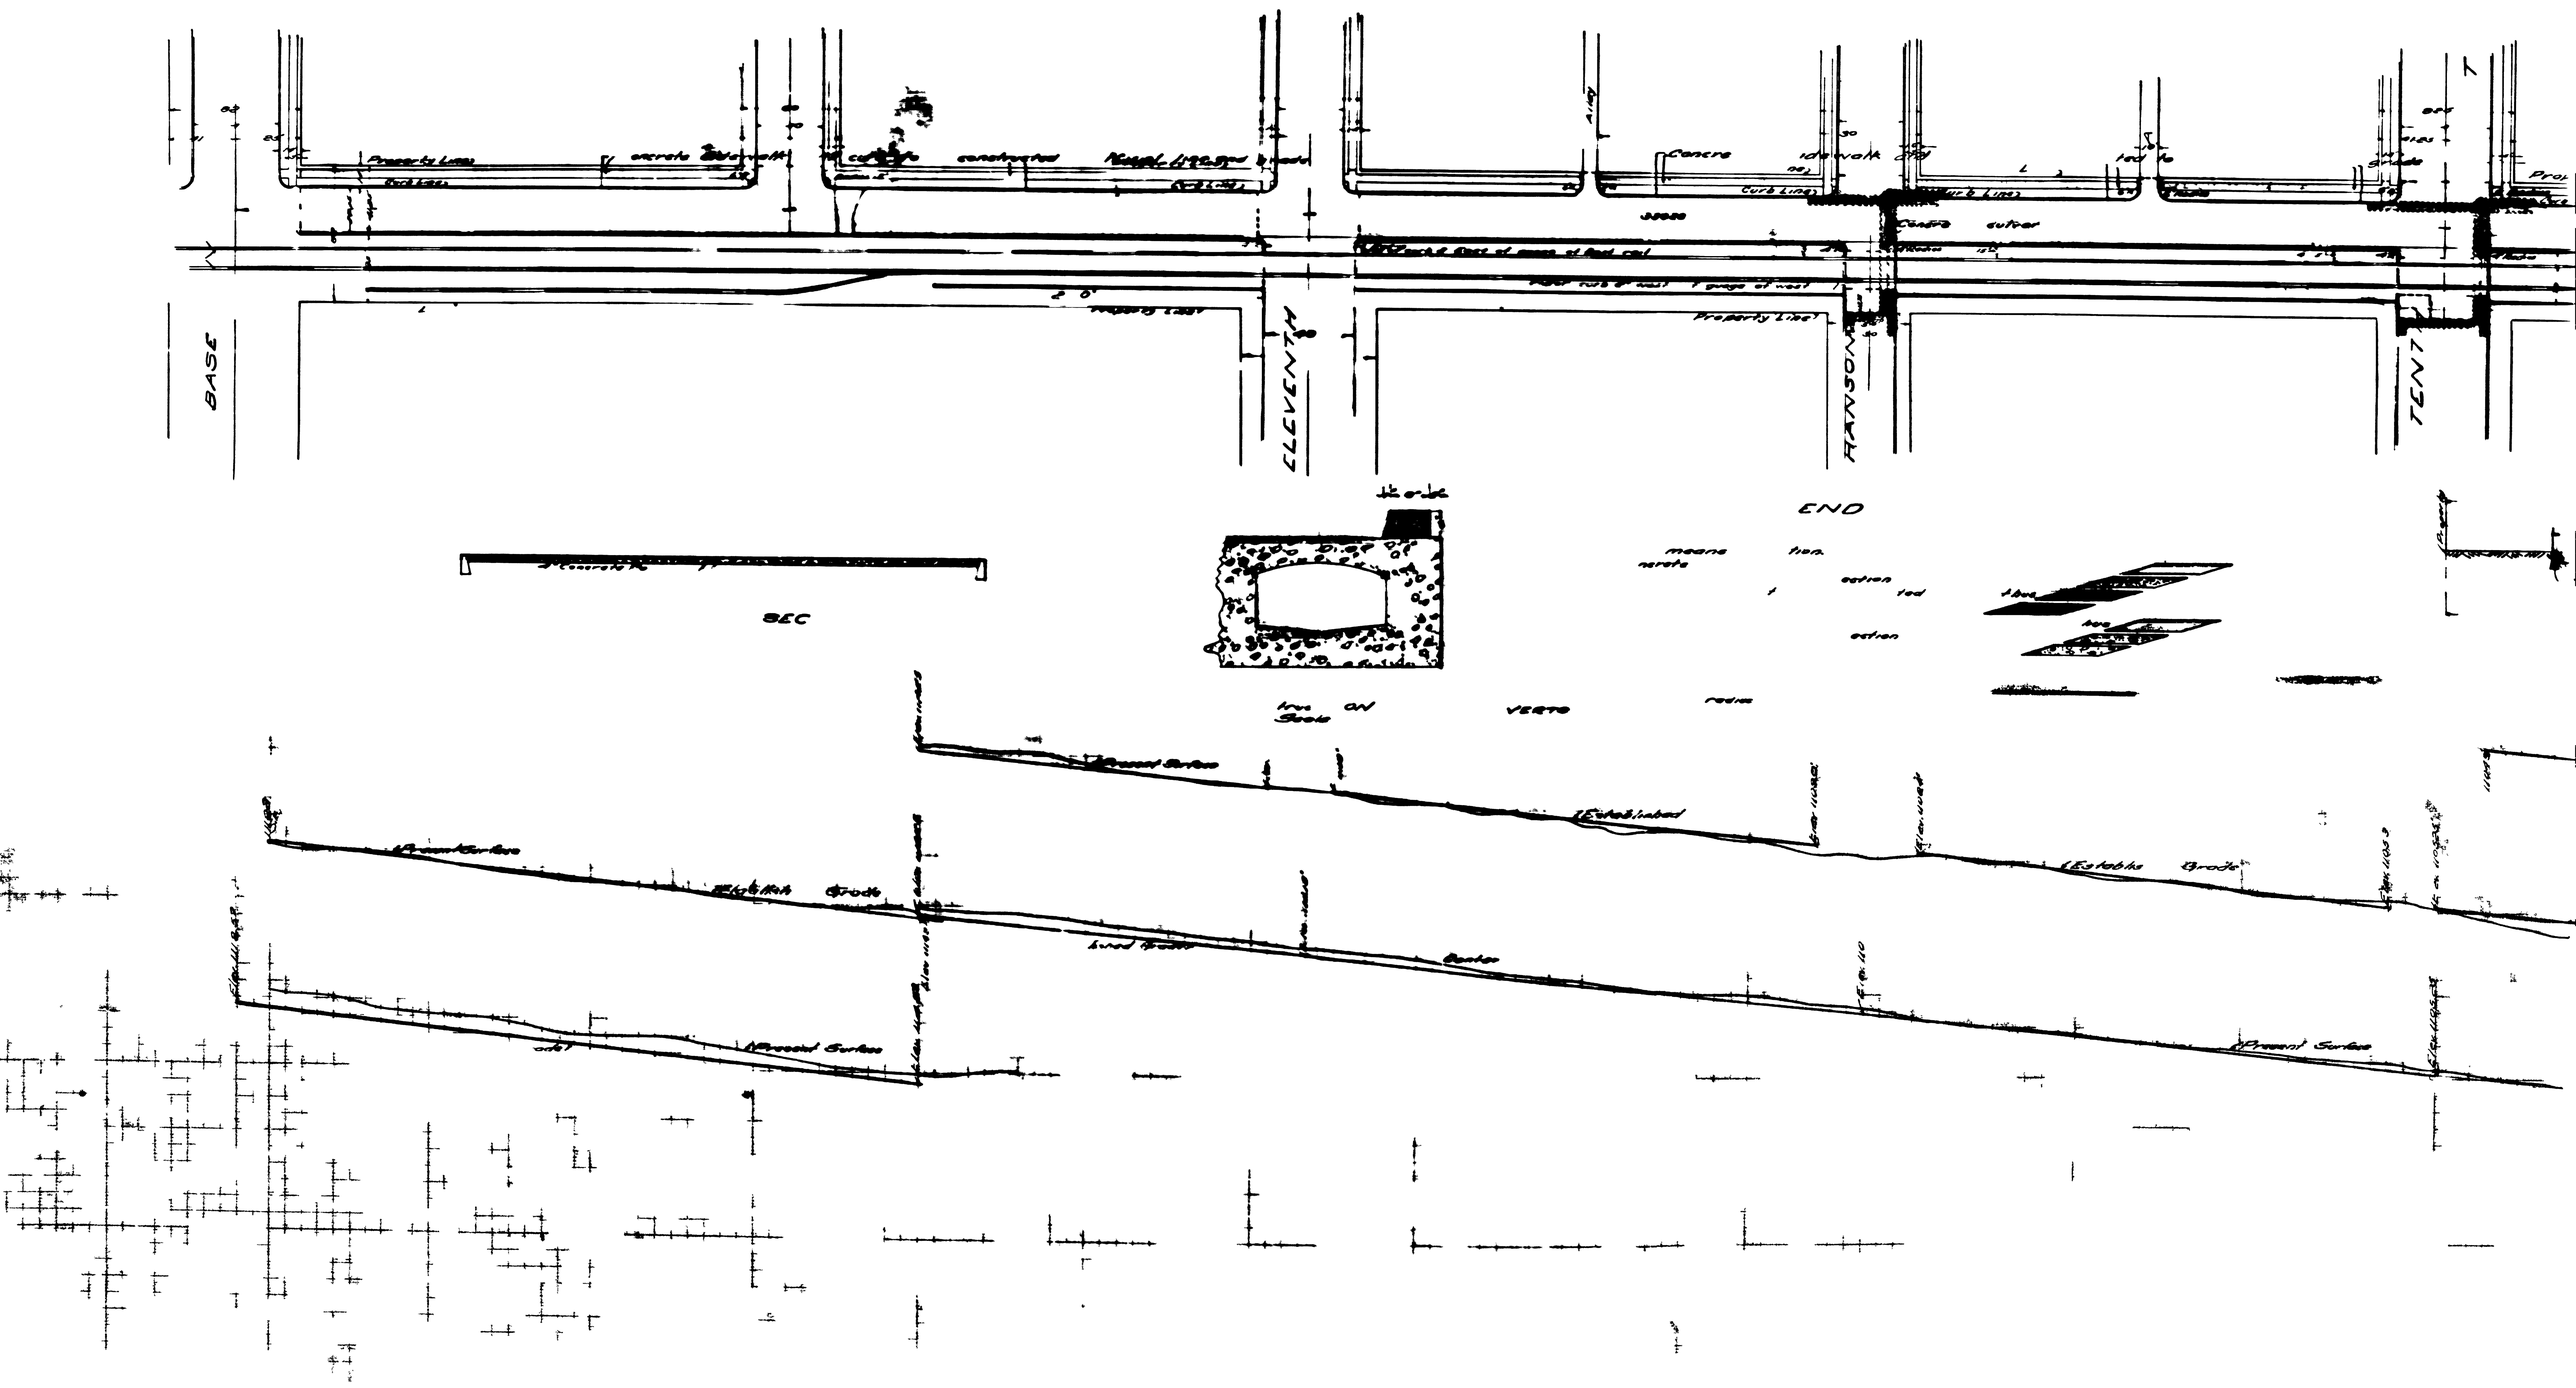
BASE
ELEVENTH
HANSON
END
SEC
Curb Line
Property Line
Present Surface
Established Grade