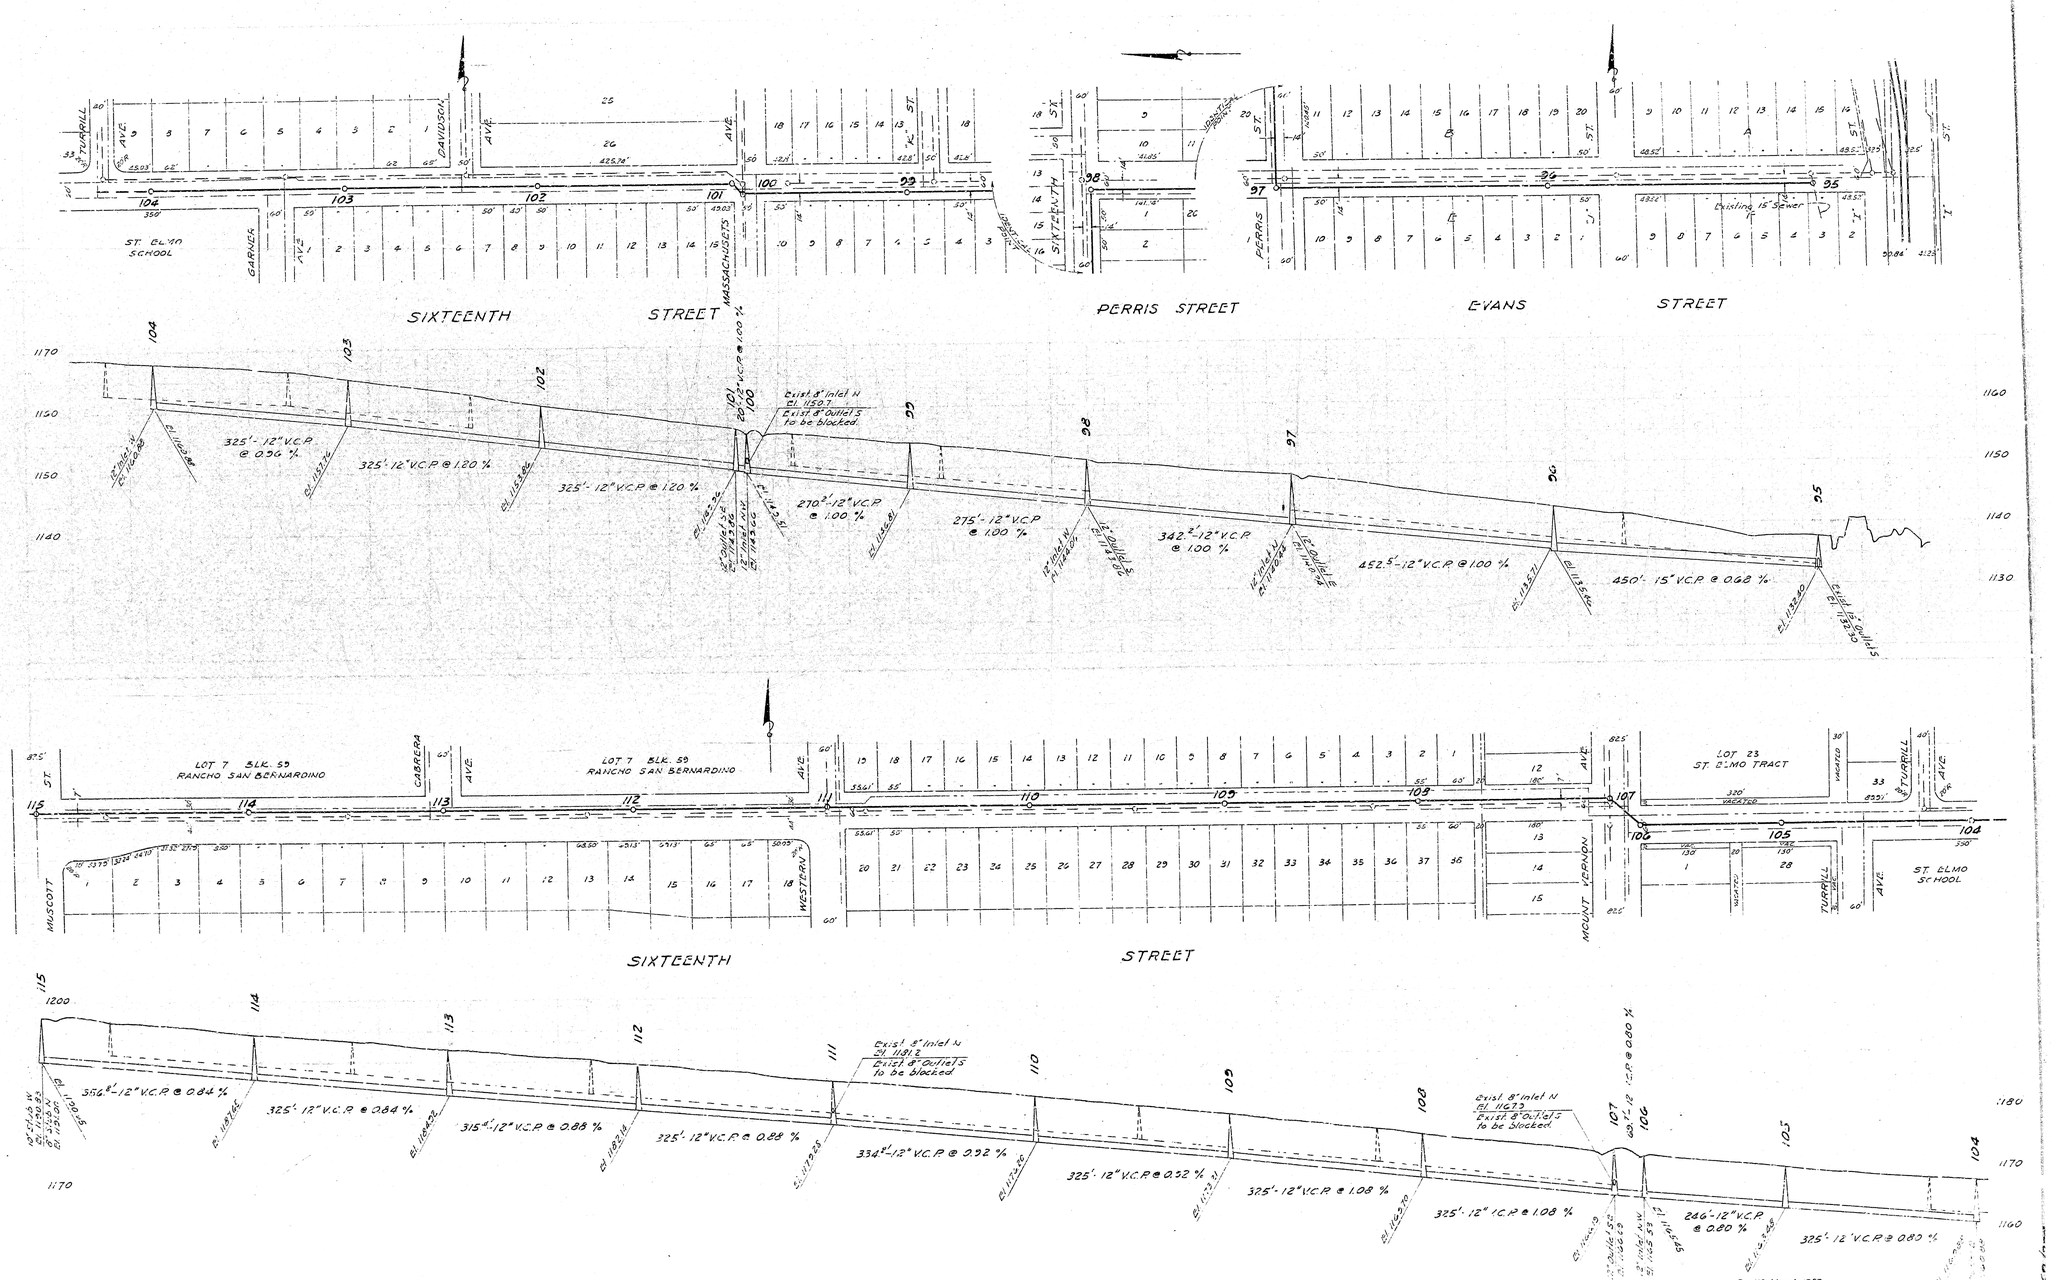

Revised 'As Built' Mar 6, 1959

PLANS & PROFILES - INTERCEPTING SEWERS
SAN BERNARDINO, CALIFORNIA.
SHEET 10

FURRIE ENGINEERING COMPANY

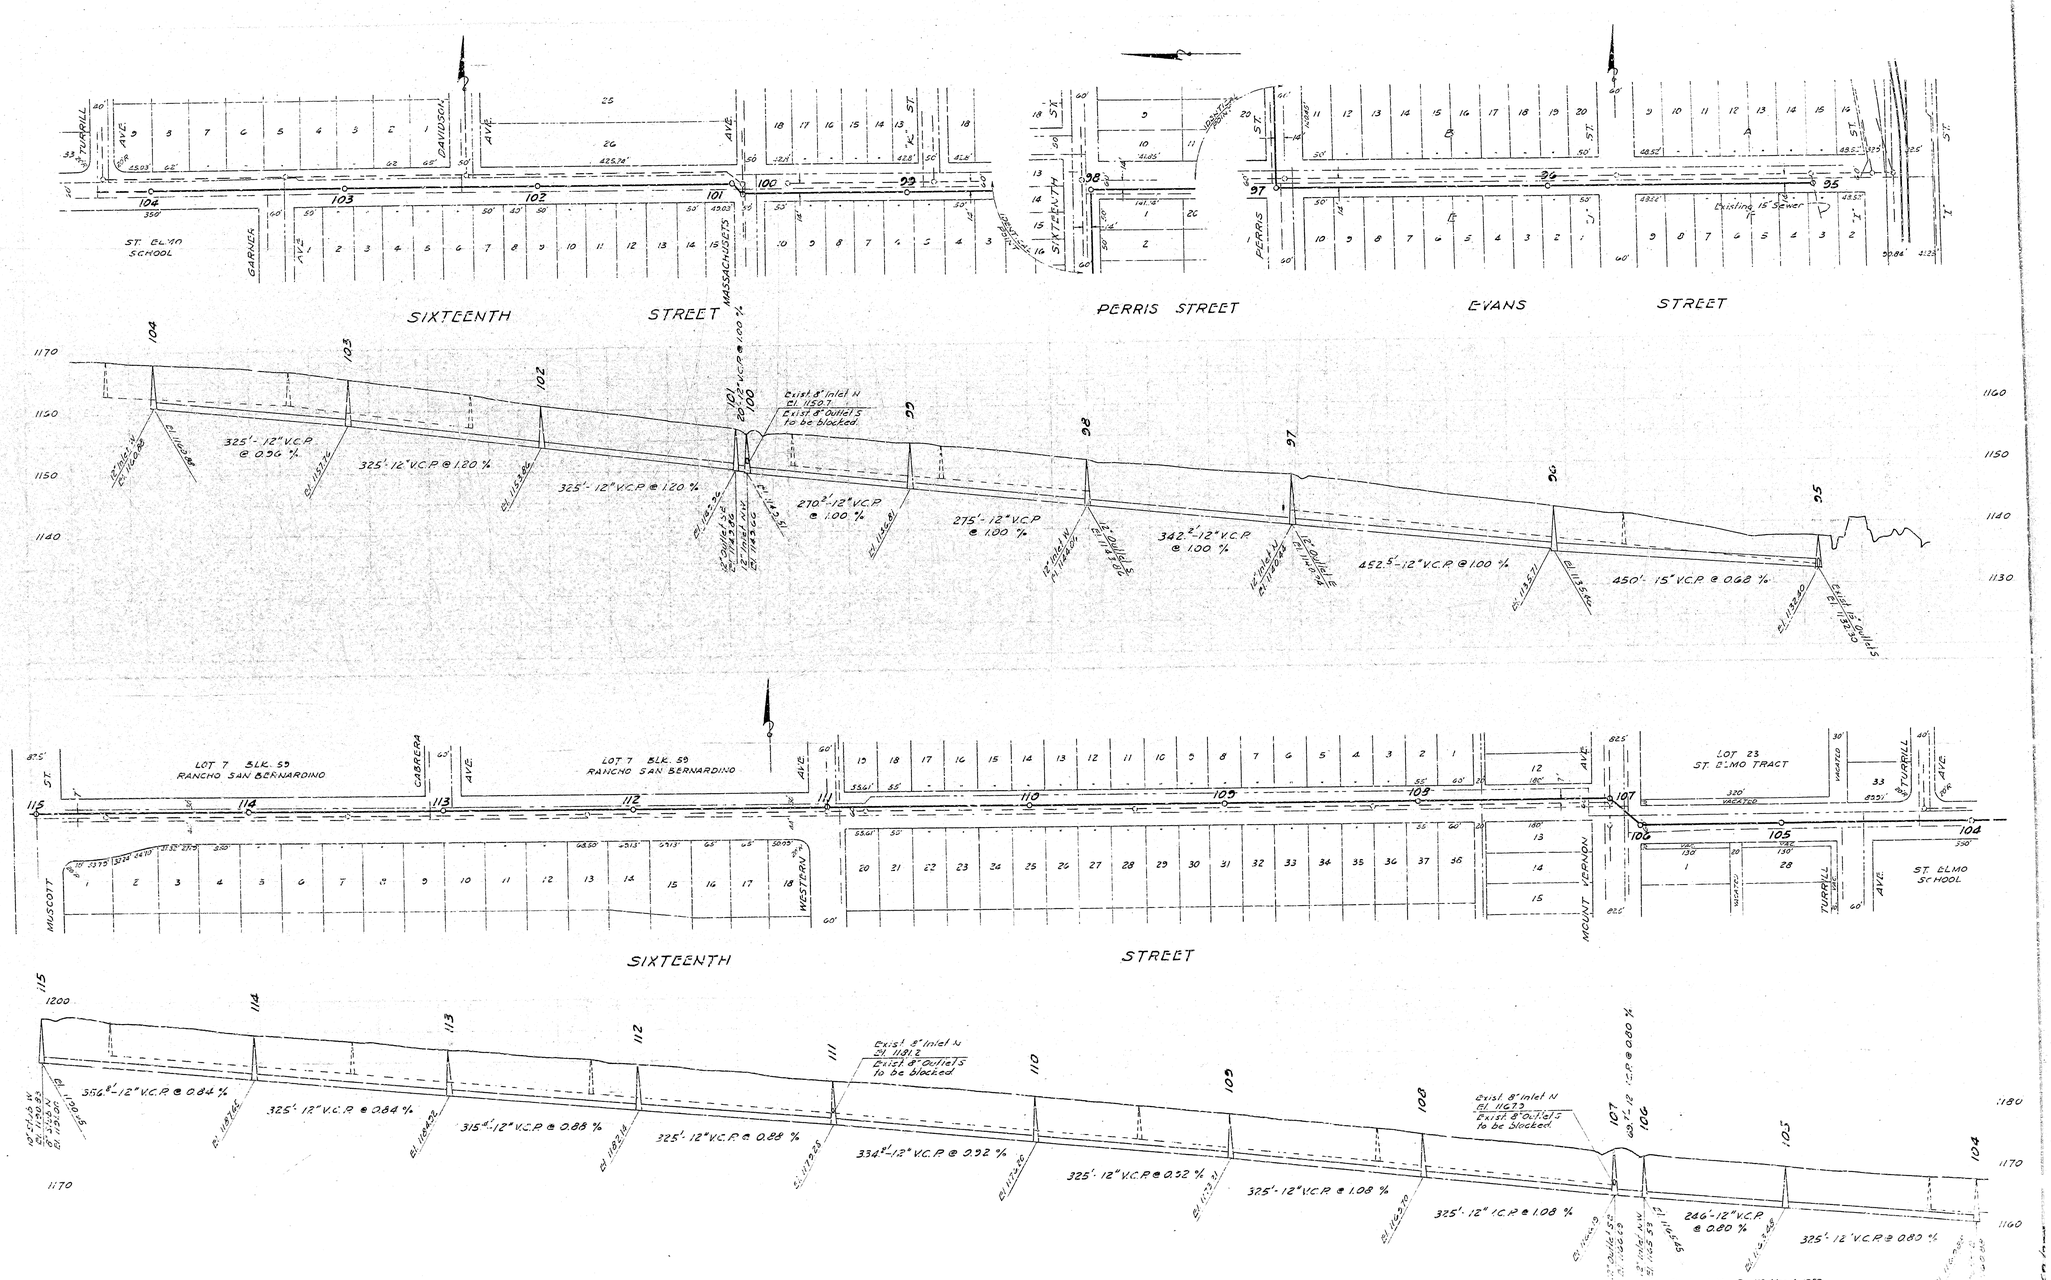

Revised 'As Built' Mar 6, 1959

PLANS & PROFILES - INTERCEPTING SEWERS
SAN BERNARDINO, CALIFORNIA.
SHEET 10

FURRIE ENGINEERING COMPANY