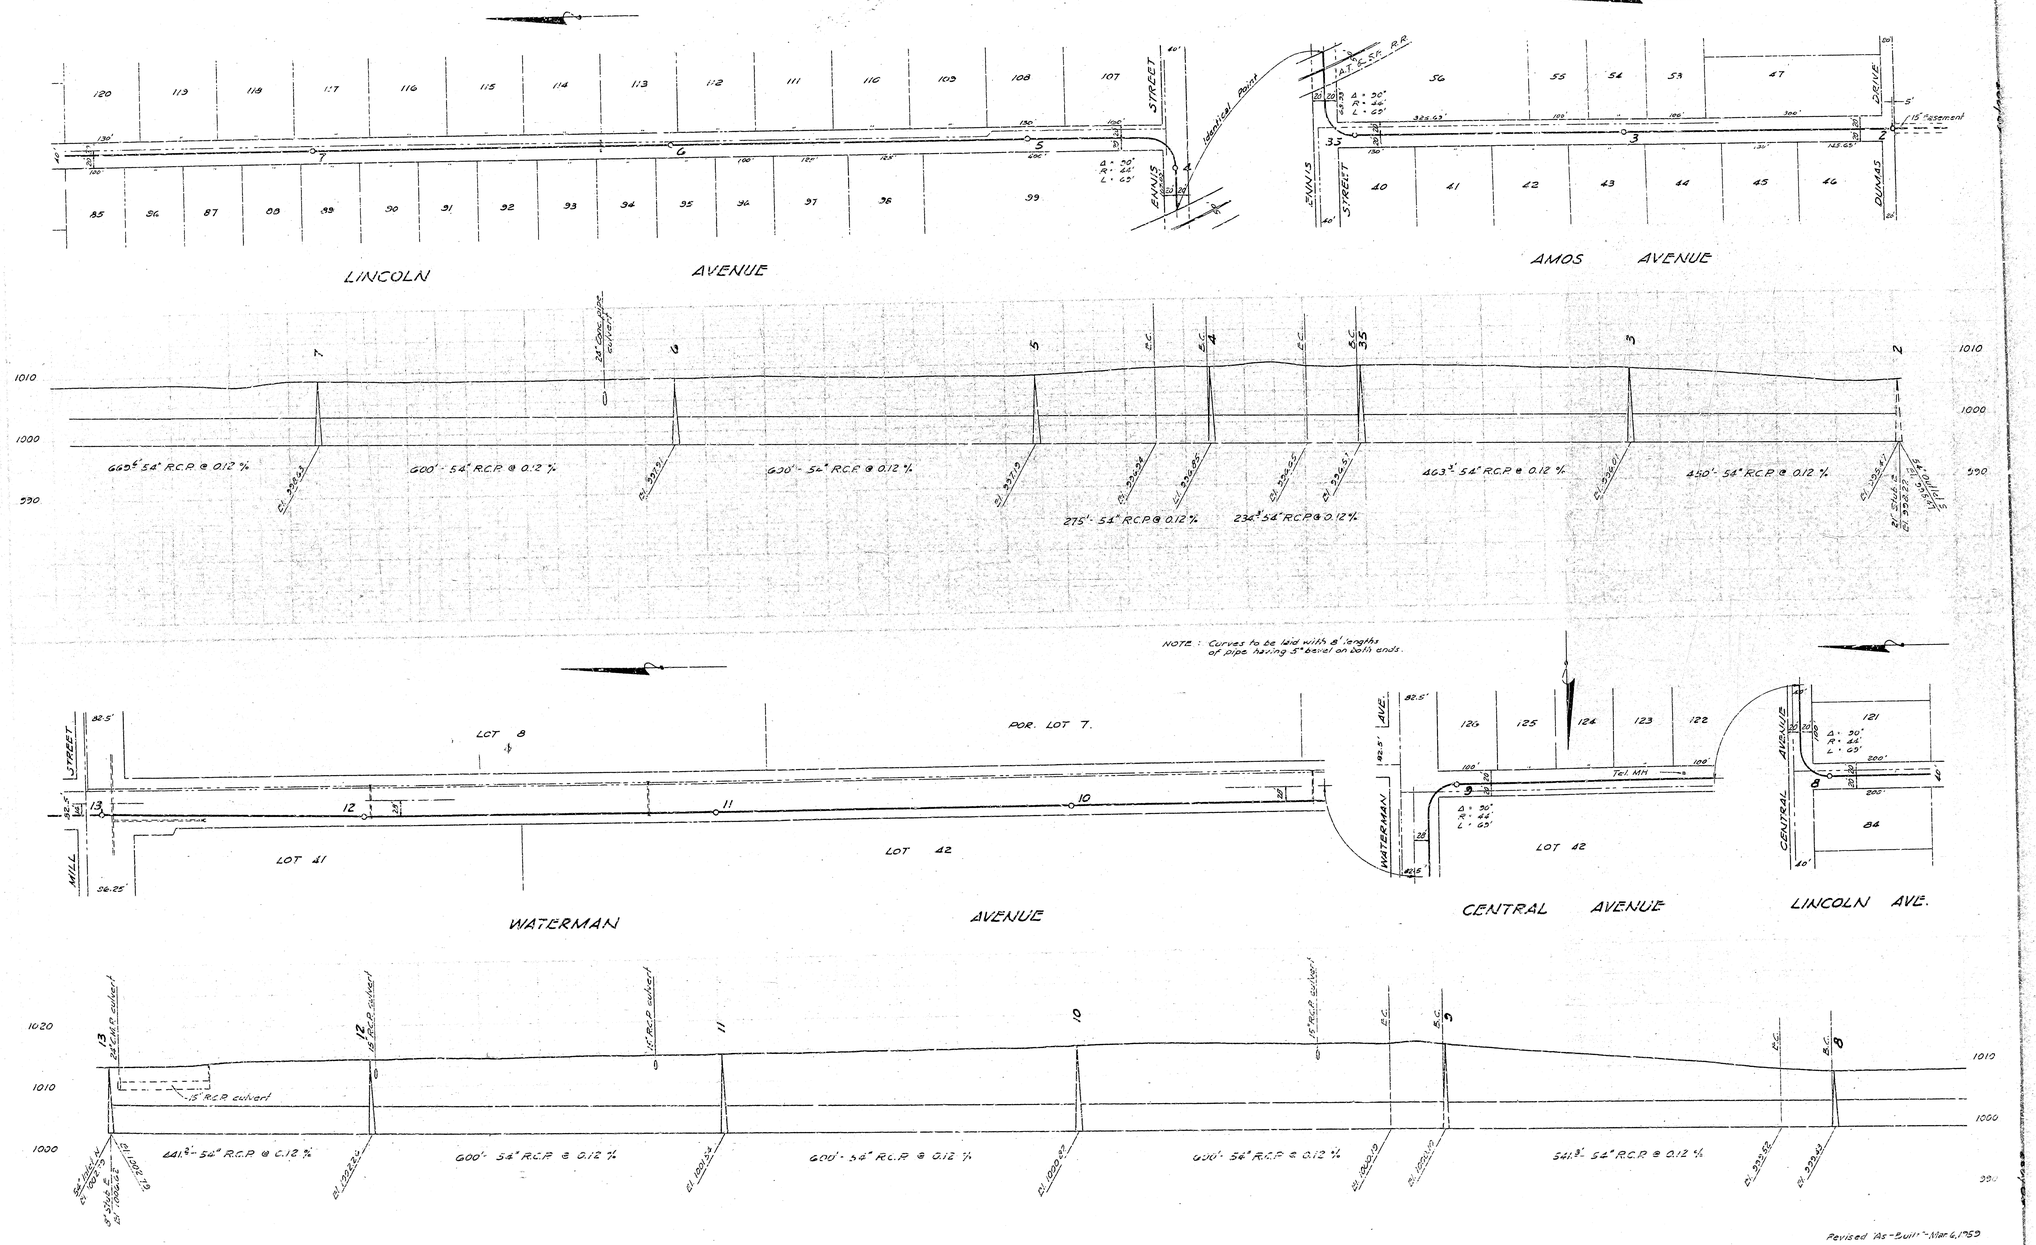

Revised "As-Built" - Mar 6, 1959

PLANS & PROFILES - INTERCEPTING SEWERS
SAN BERNARDINO, CALIFORNIA. SHEET 3.
CURRIE ENGINEERING COMPANY

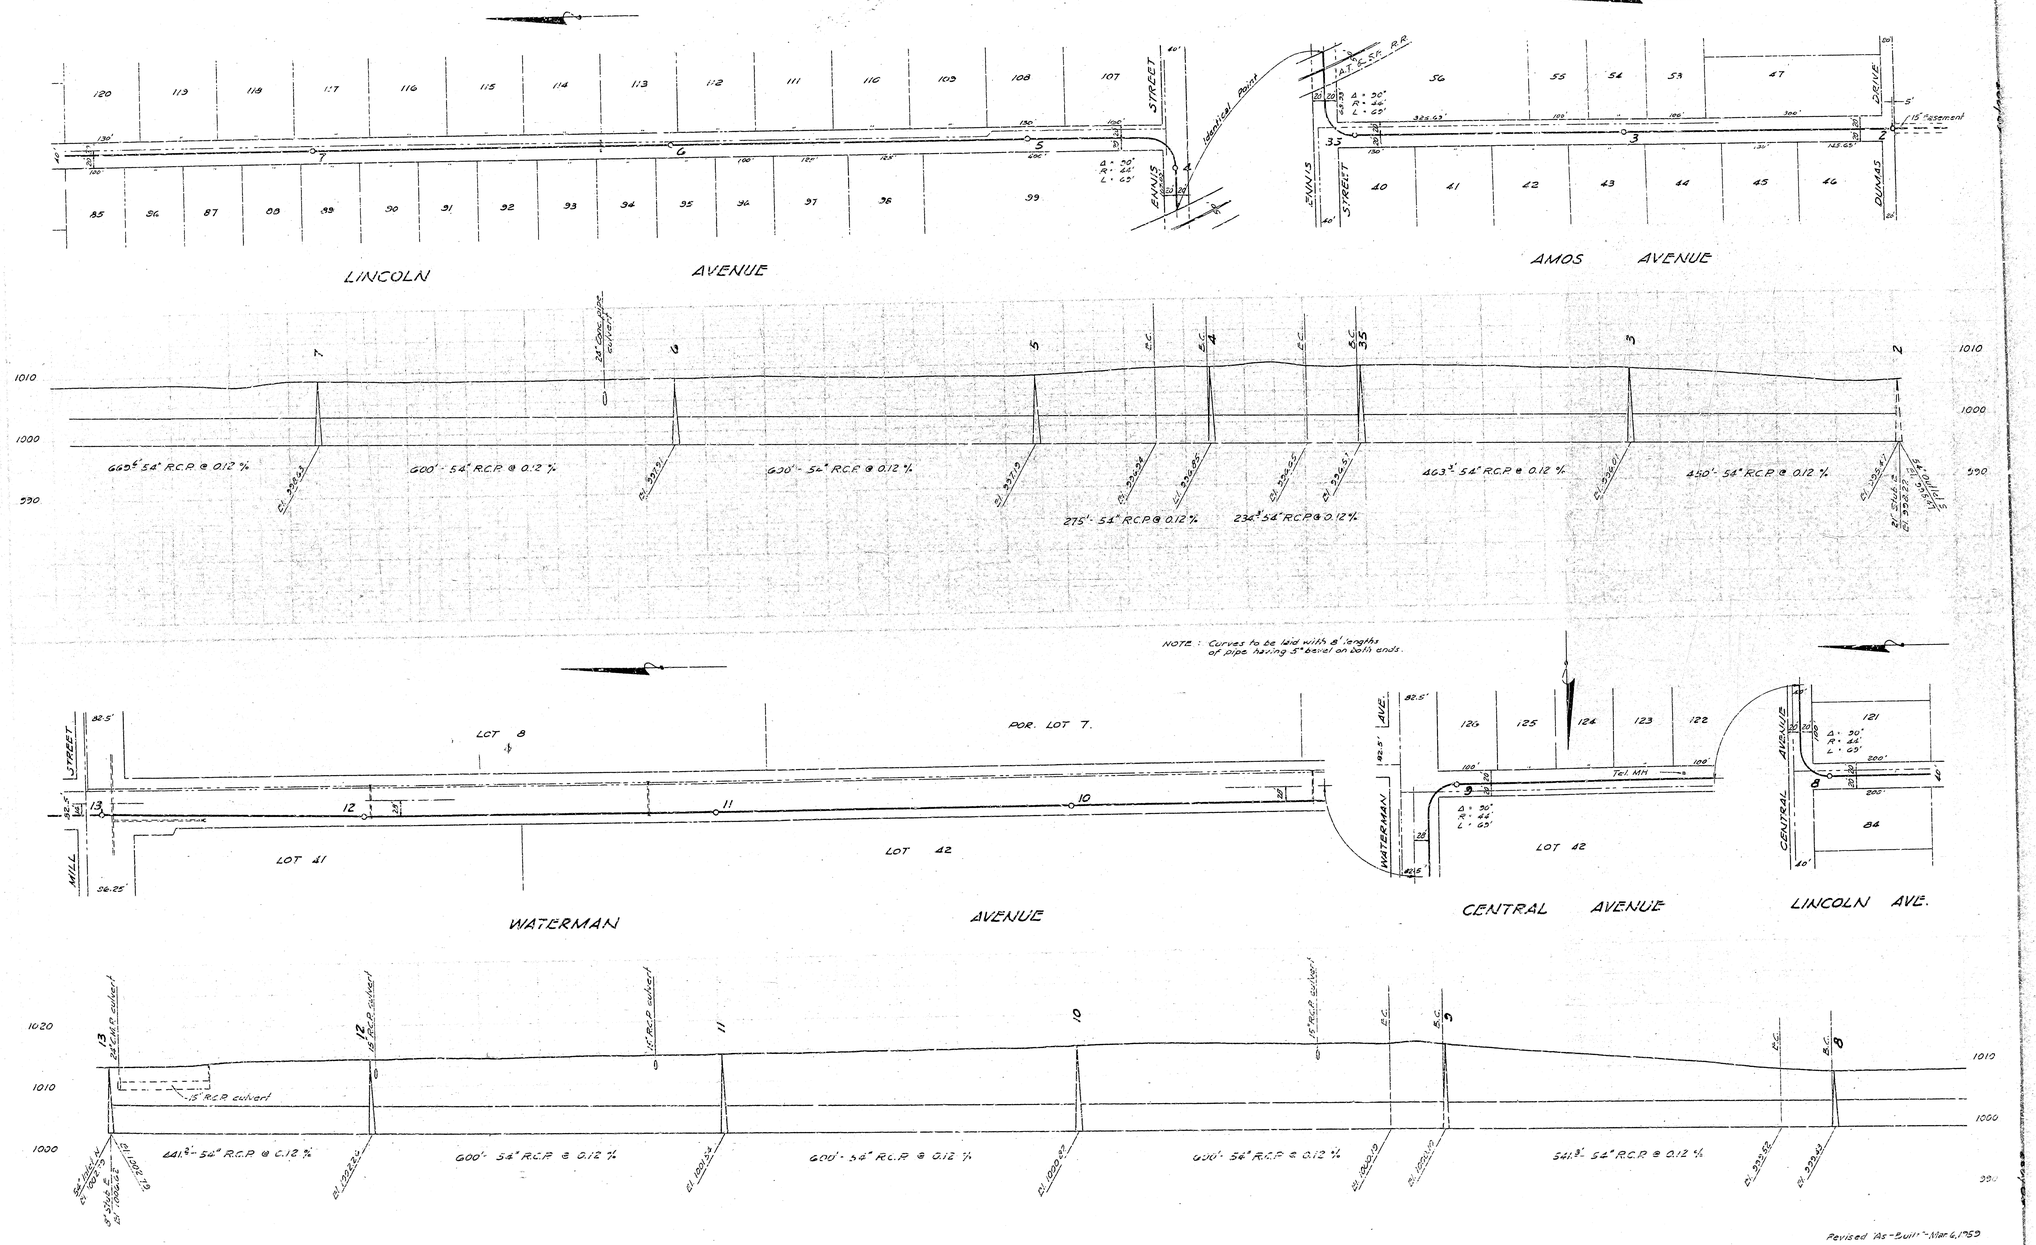

Revised "As-Built" - Mar 6, 1959

PLANS & PROFILES - INTERCEPTING SEWERS
SAN BERNARDINO, CALIFORNIA. SHEET 3.
CURRIE ENGINEERING COMPANY