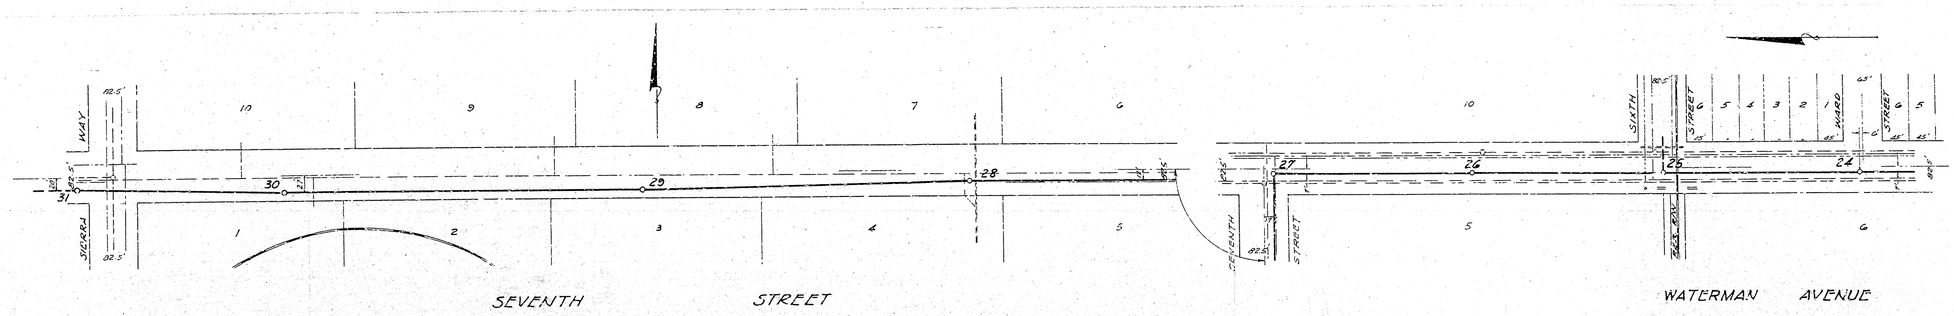

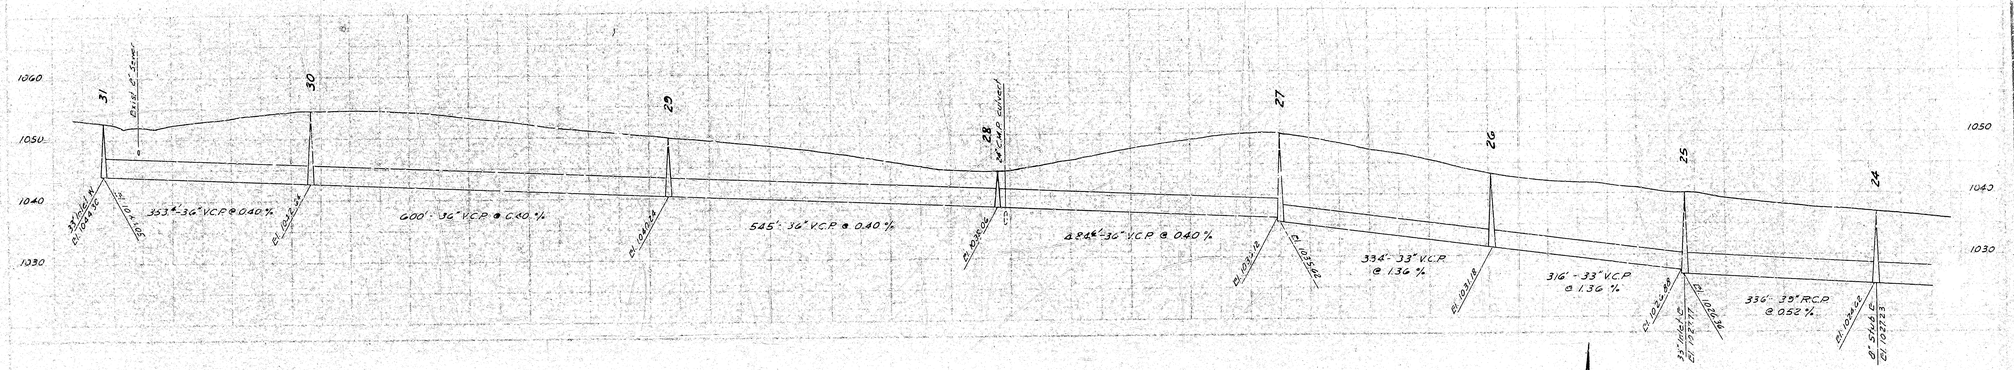

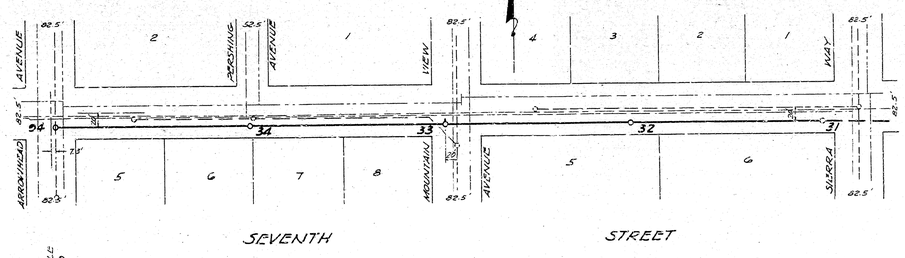

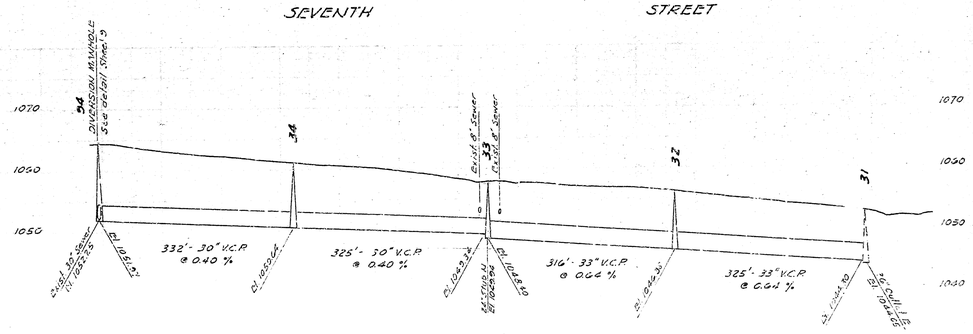

Revised As Built Nov 4 1959

PLANS & PROFILES - INTERCEPTING SEWERS
SAN BERNARDINO, CALIFORNIA. SHEET 5.
CURNIE ENGINEERING COMPANY