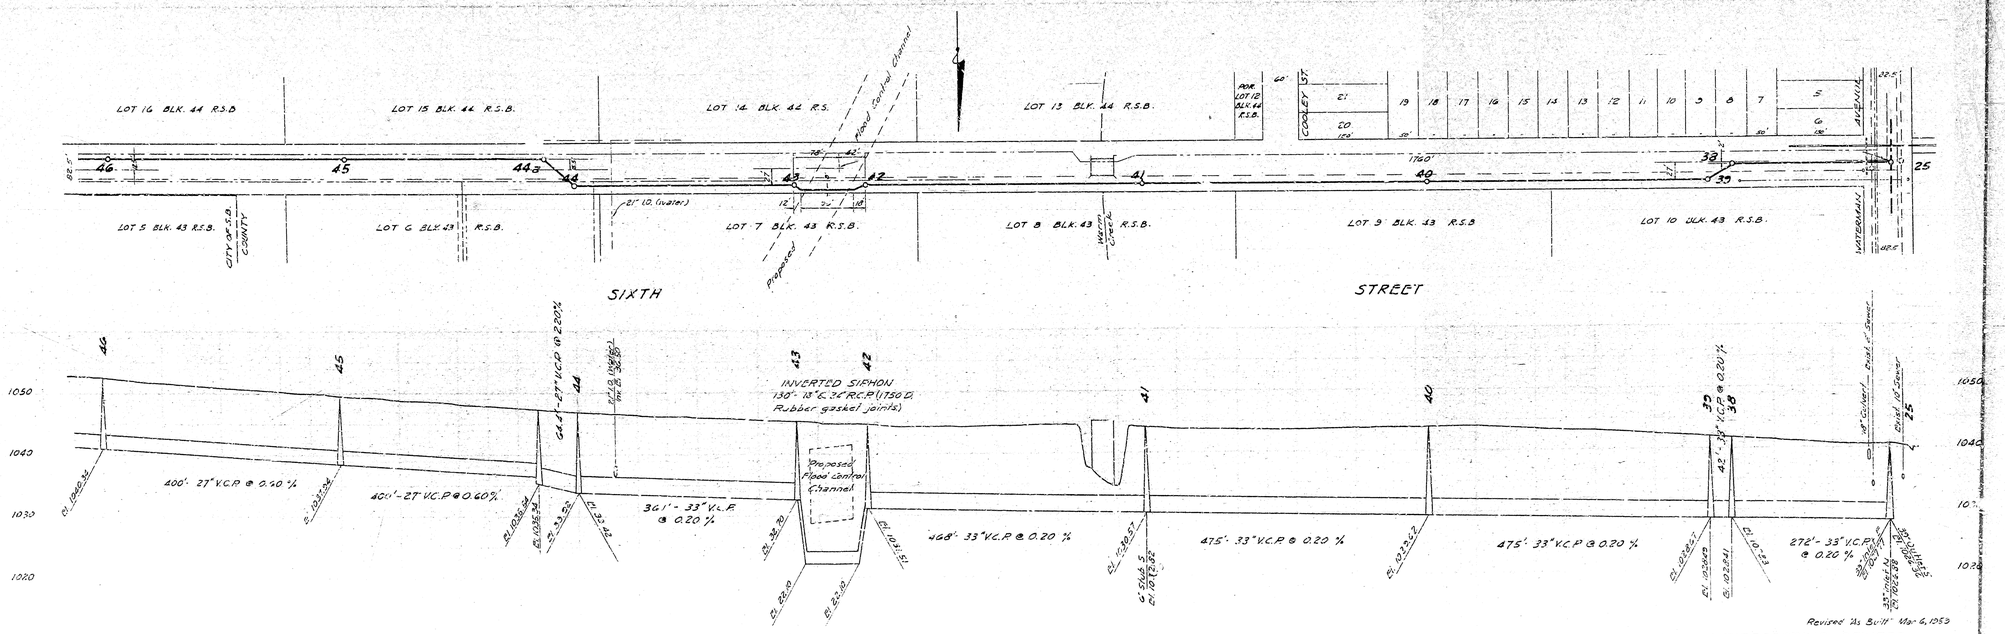

PLANS & PROFILES - INTERCEPTING SEWERS
SAN BERNARDINO, CALIFORNIA
CURRIE ENGINEERING COMPANY

SHEET 6

61/257

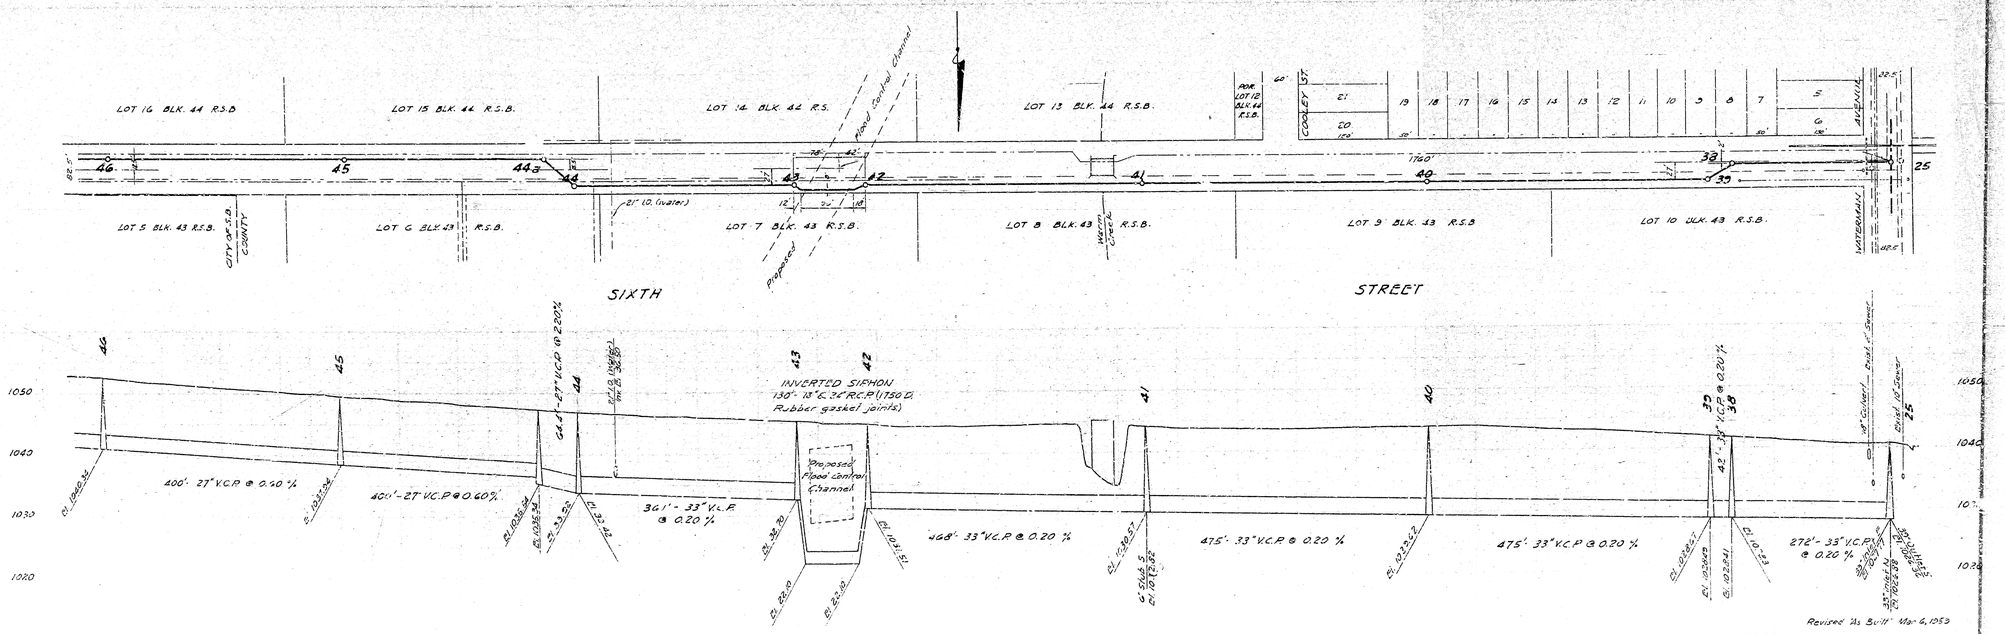

PLANS & PROFILES - INTERCEPTING SEWERS
SAN BERNARDINO, CALIFORNIA
CURRIE ENGINEERING COMPANY

SHEET 6

61/257