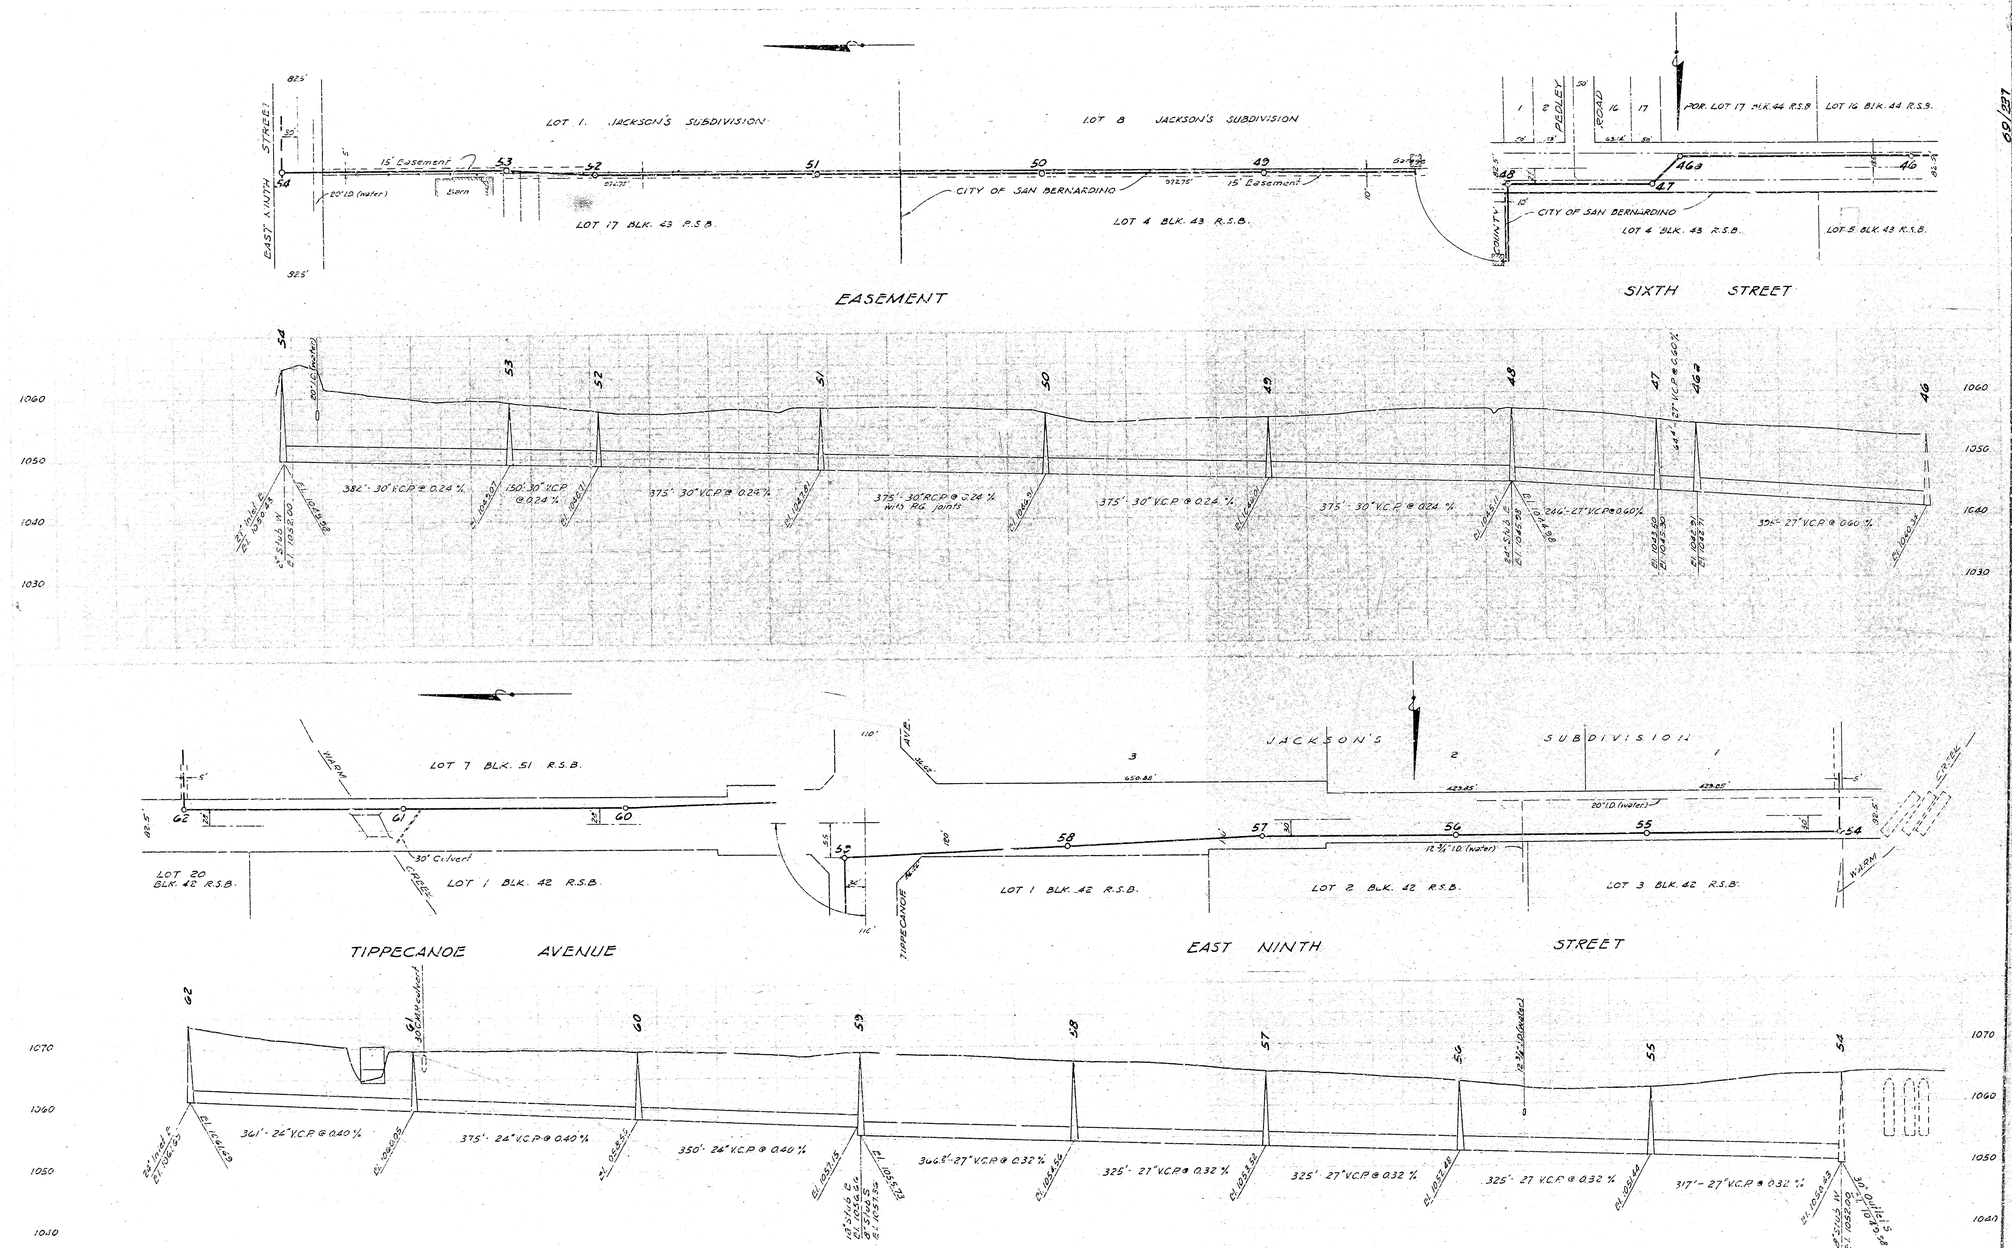

Revised 'As Built' Mar. 6, 1959

PLANS & PROFILES - INTERCEPTING SEWERS
SAN BERNARDINO, CALIFORNIA.
CURRIE ENGINEERING COMPANY

SHEET 7.

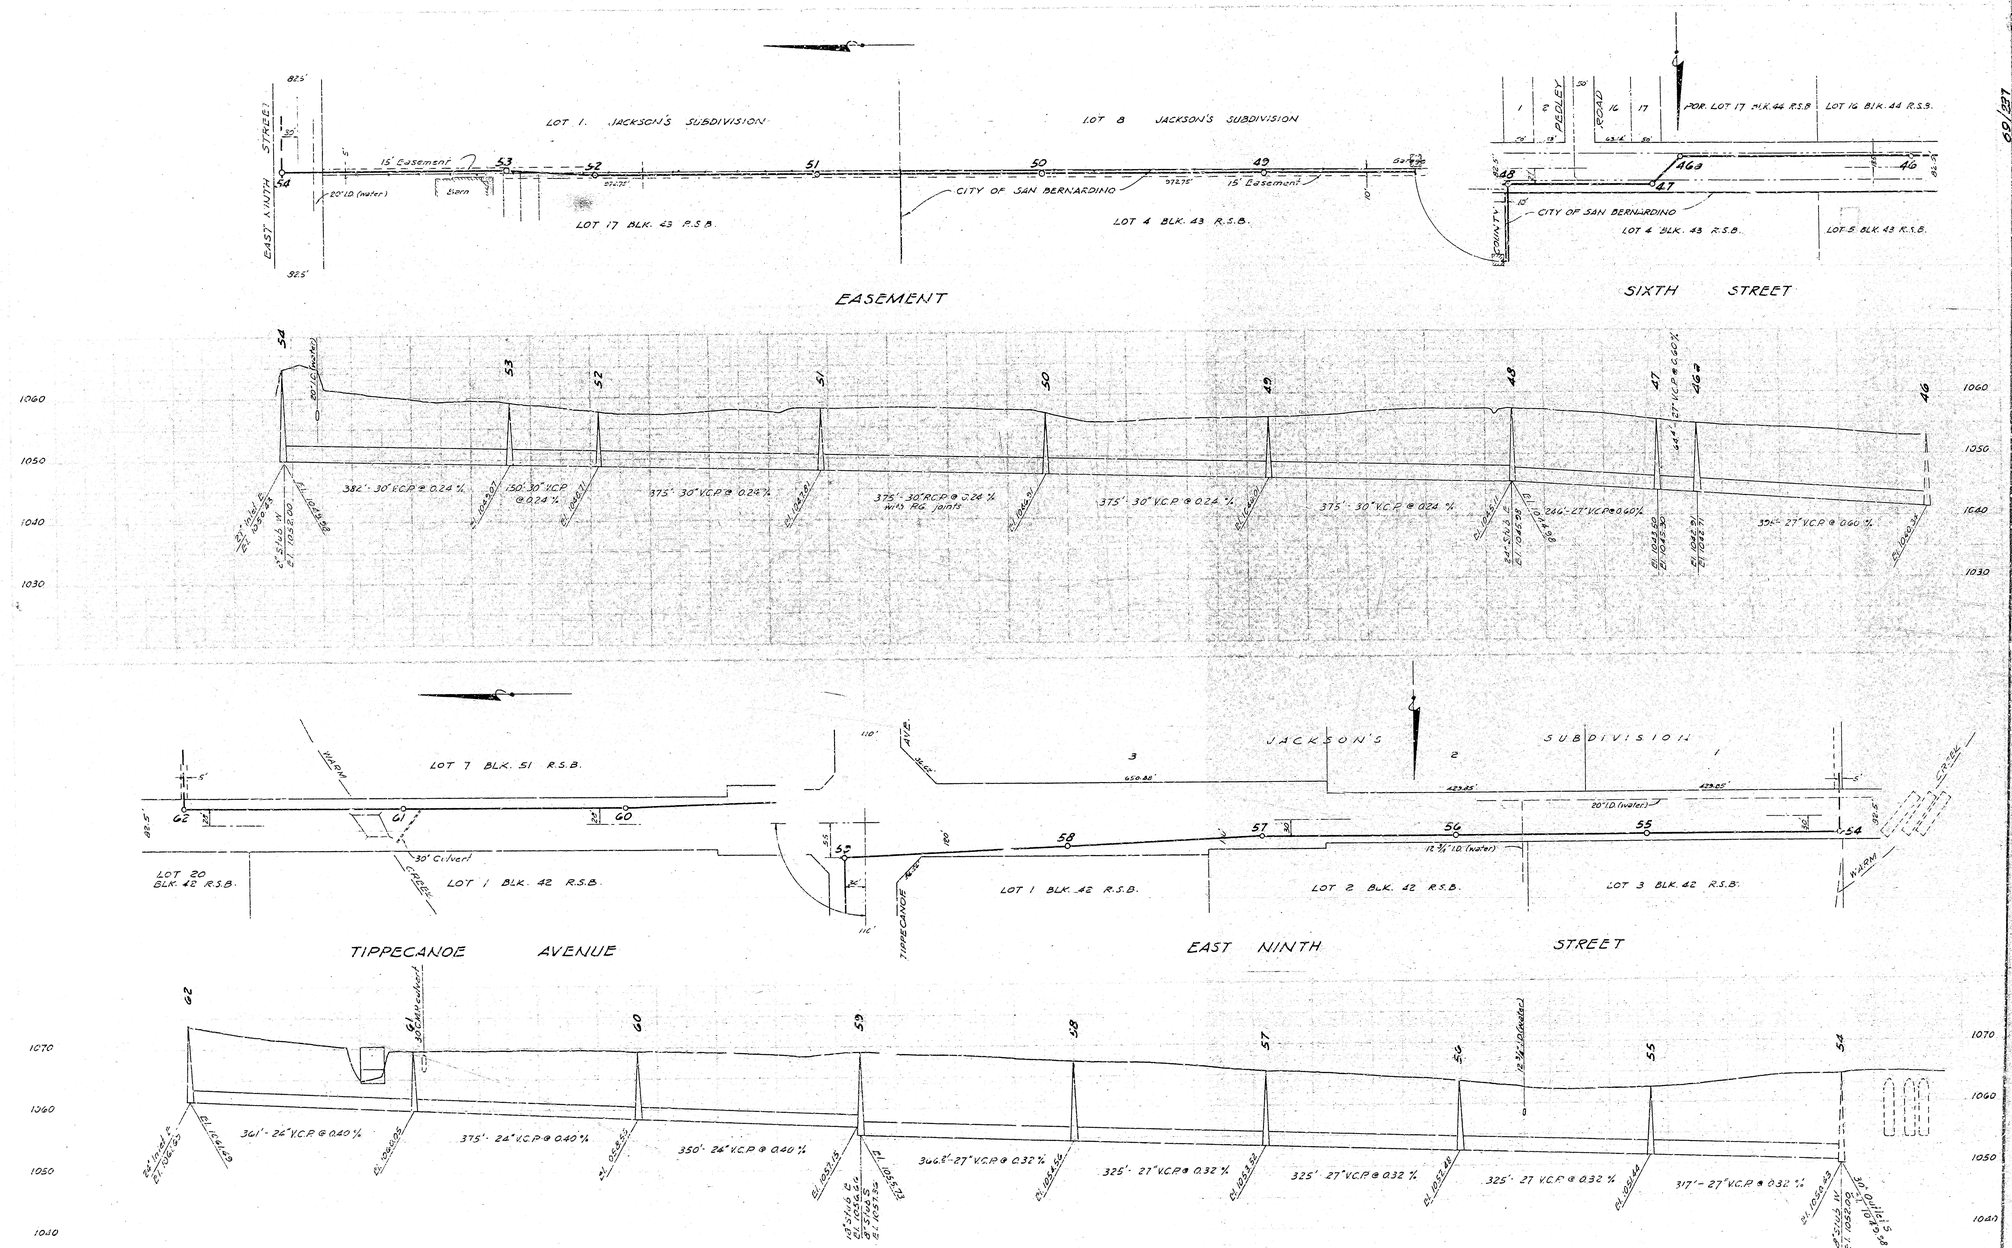

Revised 'As Built' Mar. 6, 1959

PLANS & PROFILES - INTERCEPTING SEWERS
SAN BERNARDINO, CALIFORNIA.
CURRIE ENGINEERING COMPANY

SHEET 7.