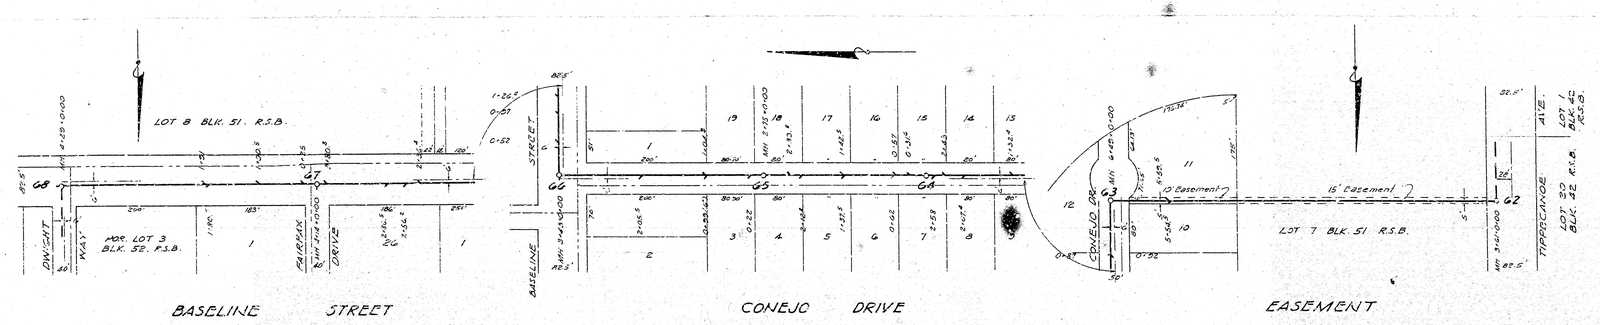

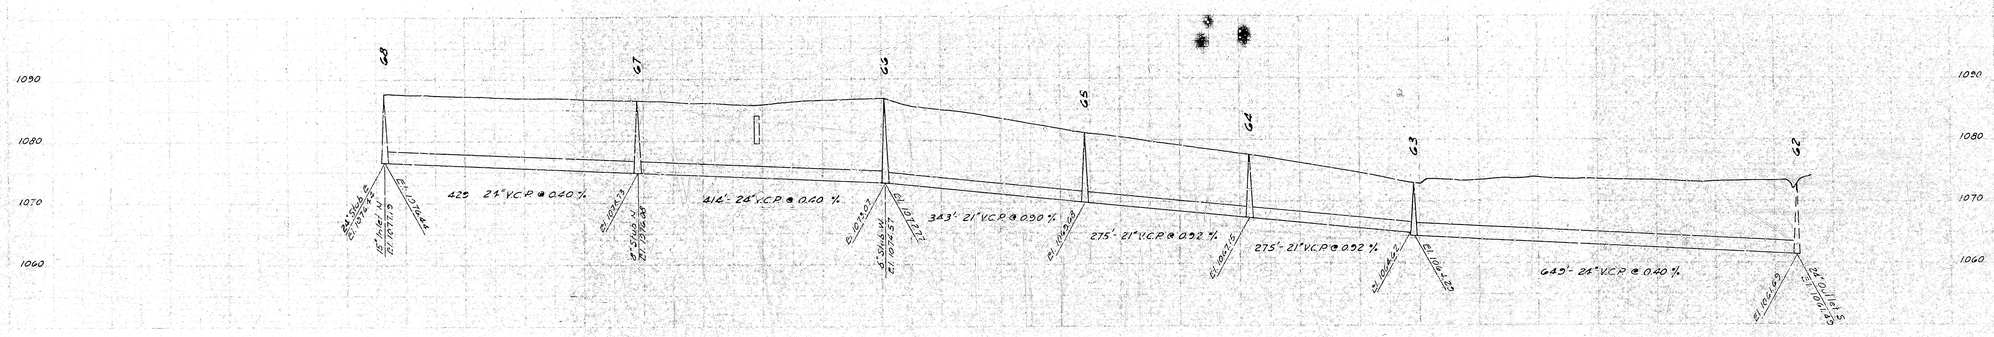

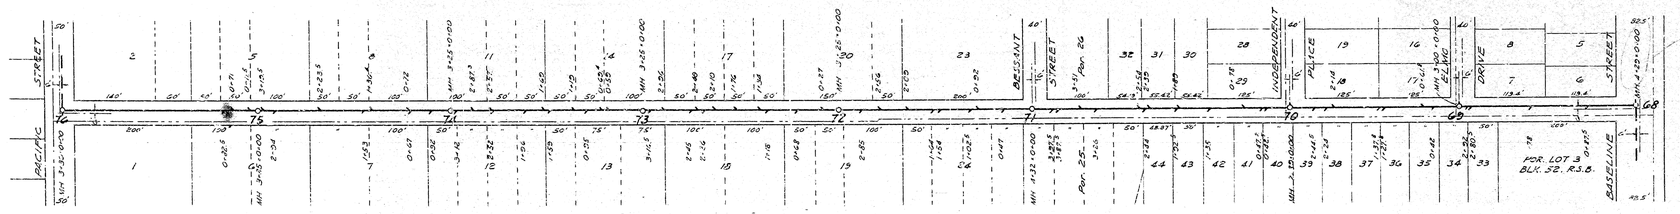

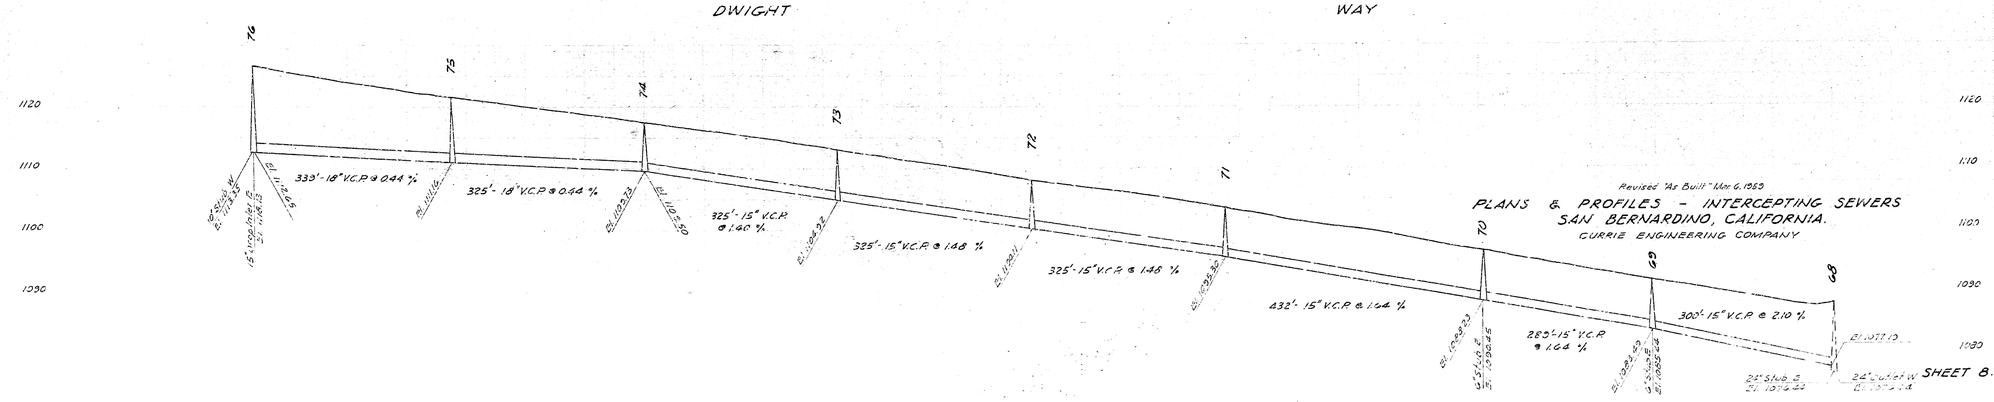

Revised "As Built" Mar. 6, 1953

PLANS & PROFILES - INTERCEPTING SEWERS
SAN BERNARDINO, CALIFORNIA.
CURRIE ENGINEERING COMPANY

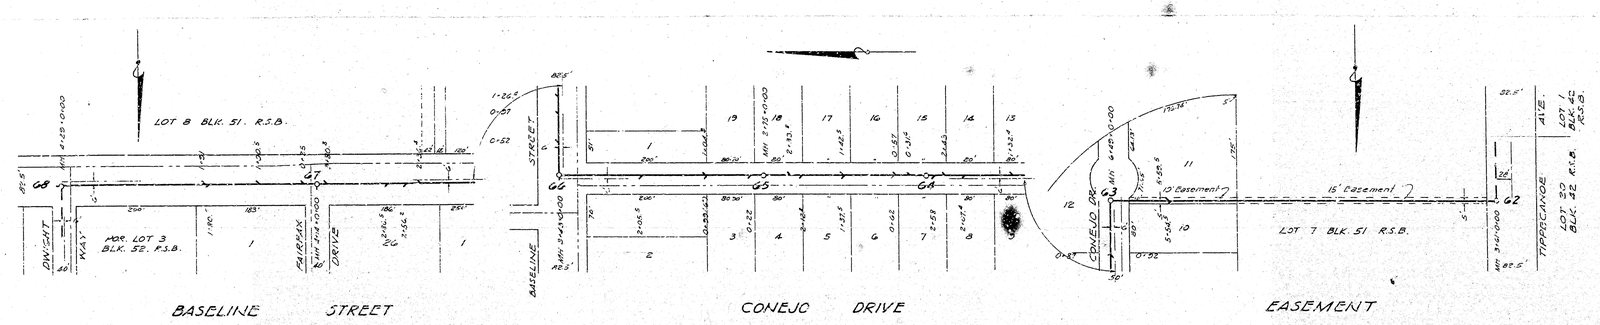

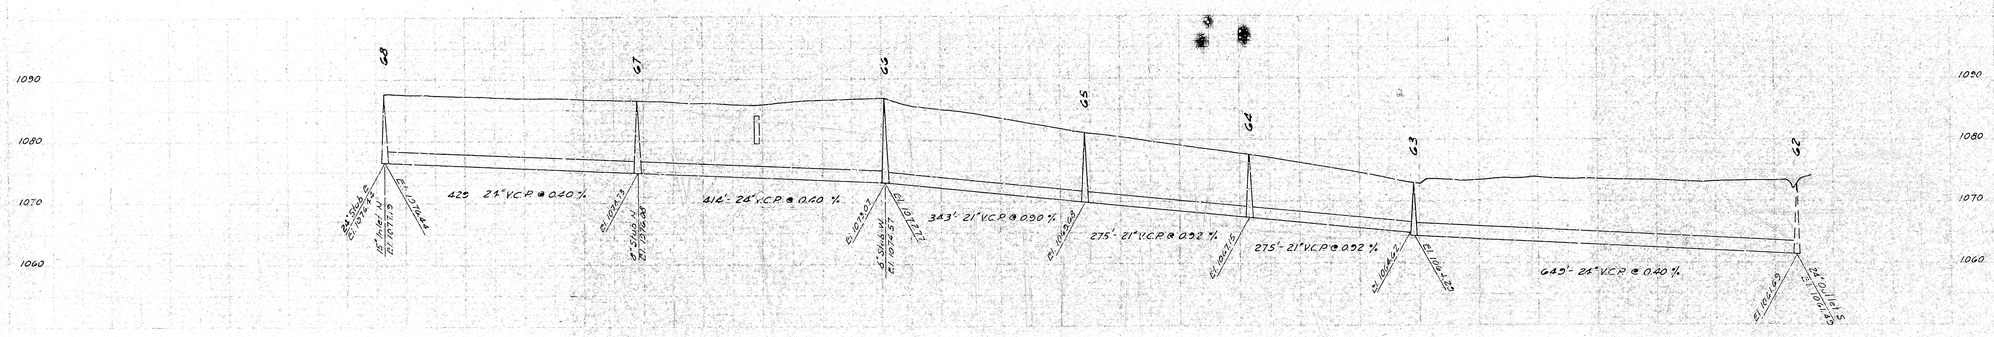

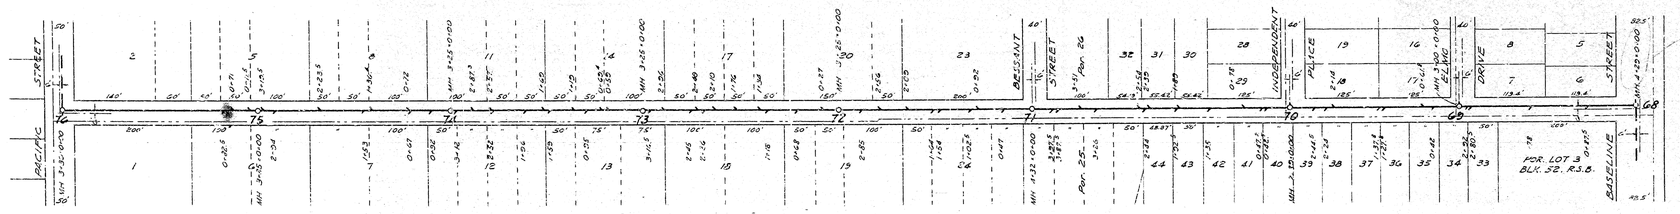

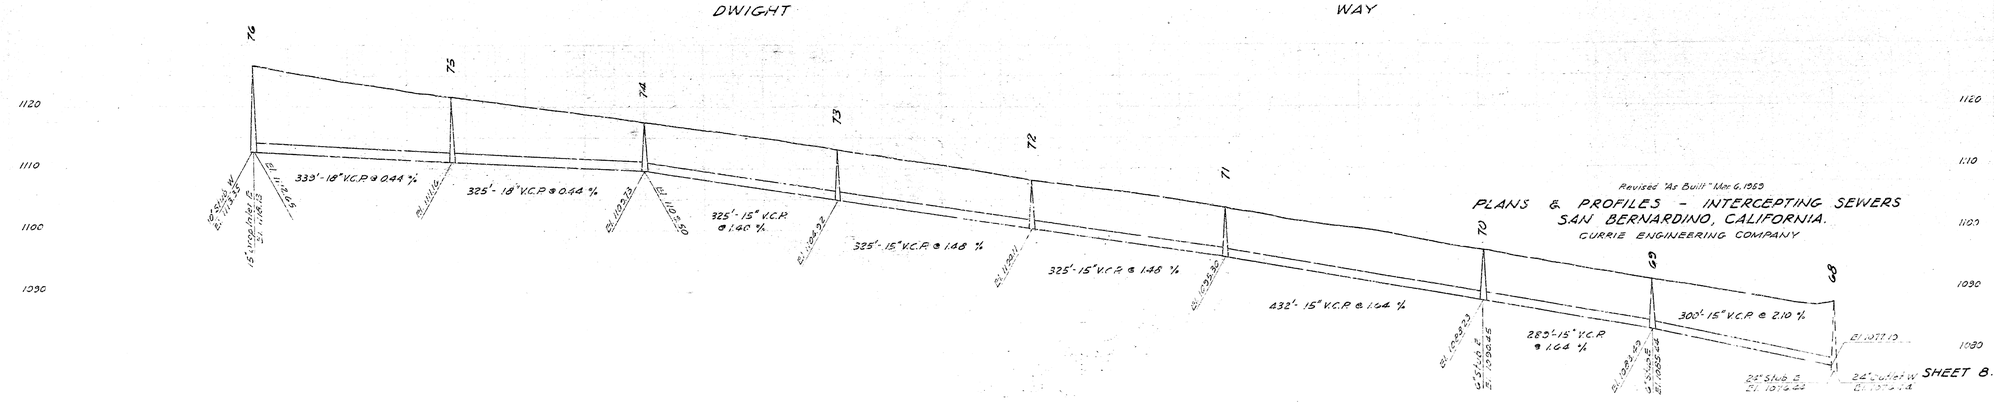

Revised "As Built" Mar. 6, 1953

PLANS & PROFILES - INTERCEPTING SEWERS
SAN BERNARDINO, CALIFORNIA.
CURRIE ENGINEERING COMPANY