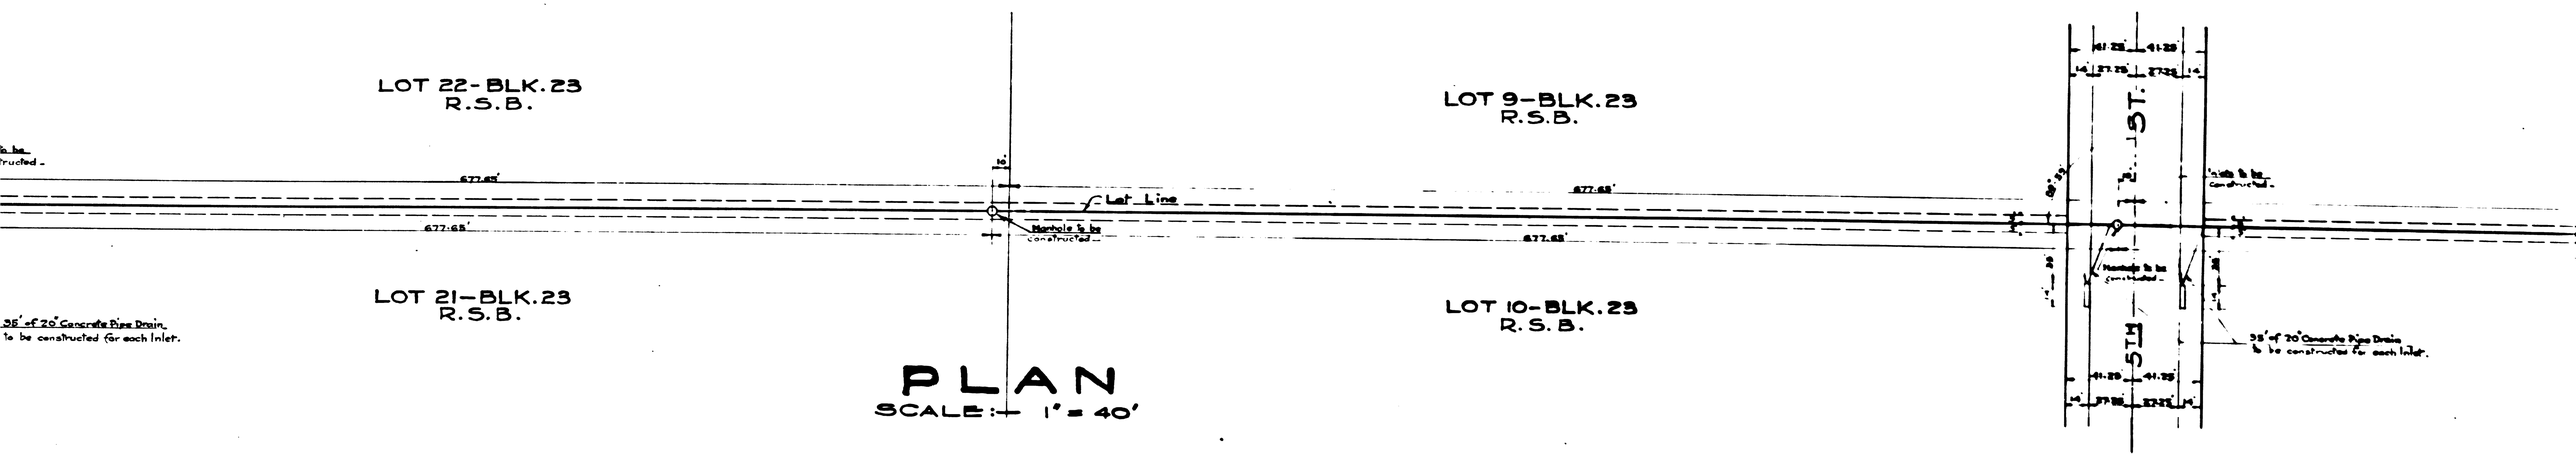

PLAN

SCALE:— 1" = 40'

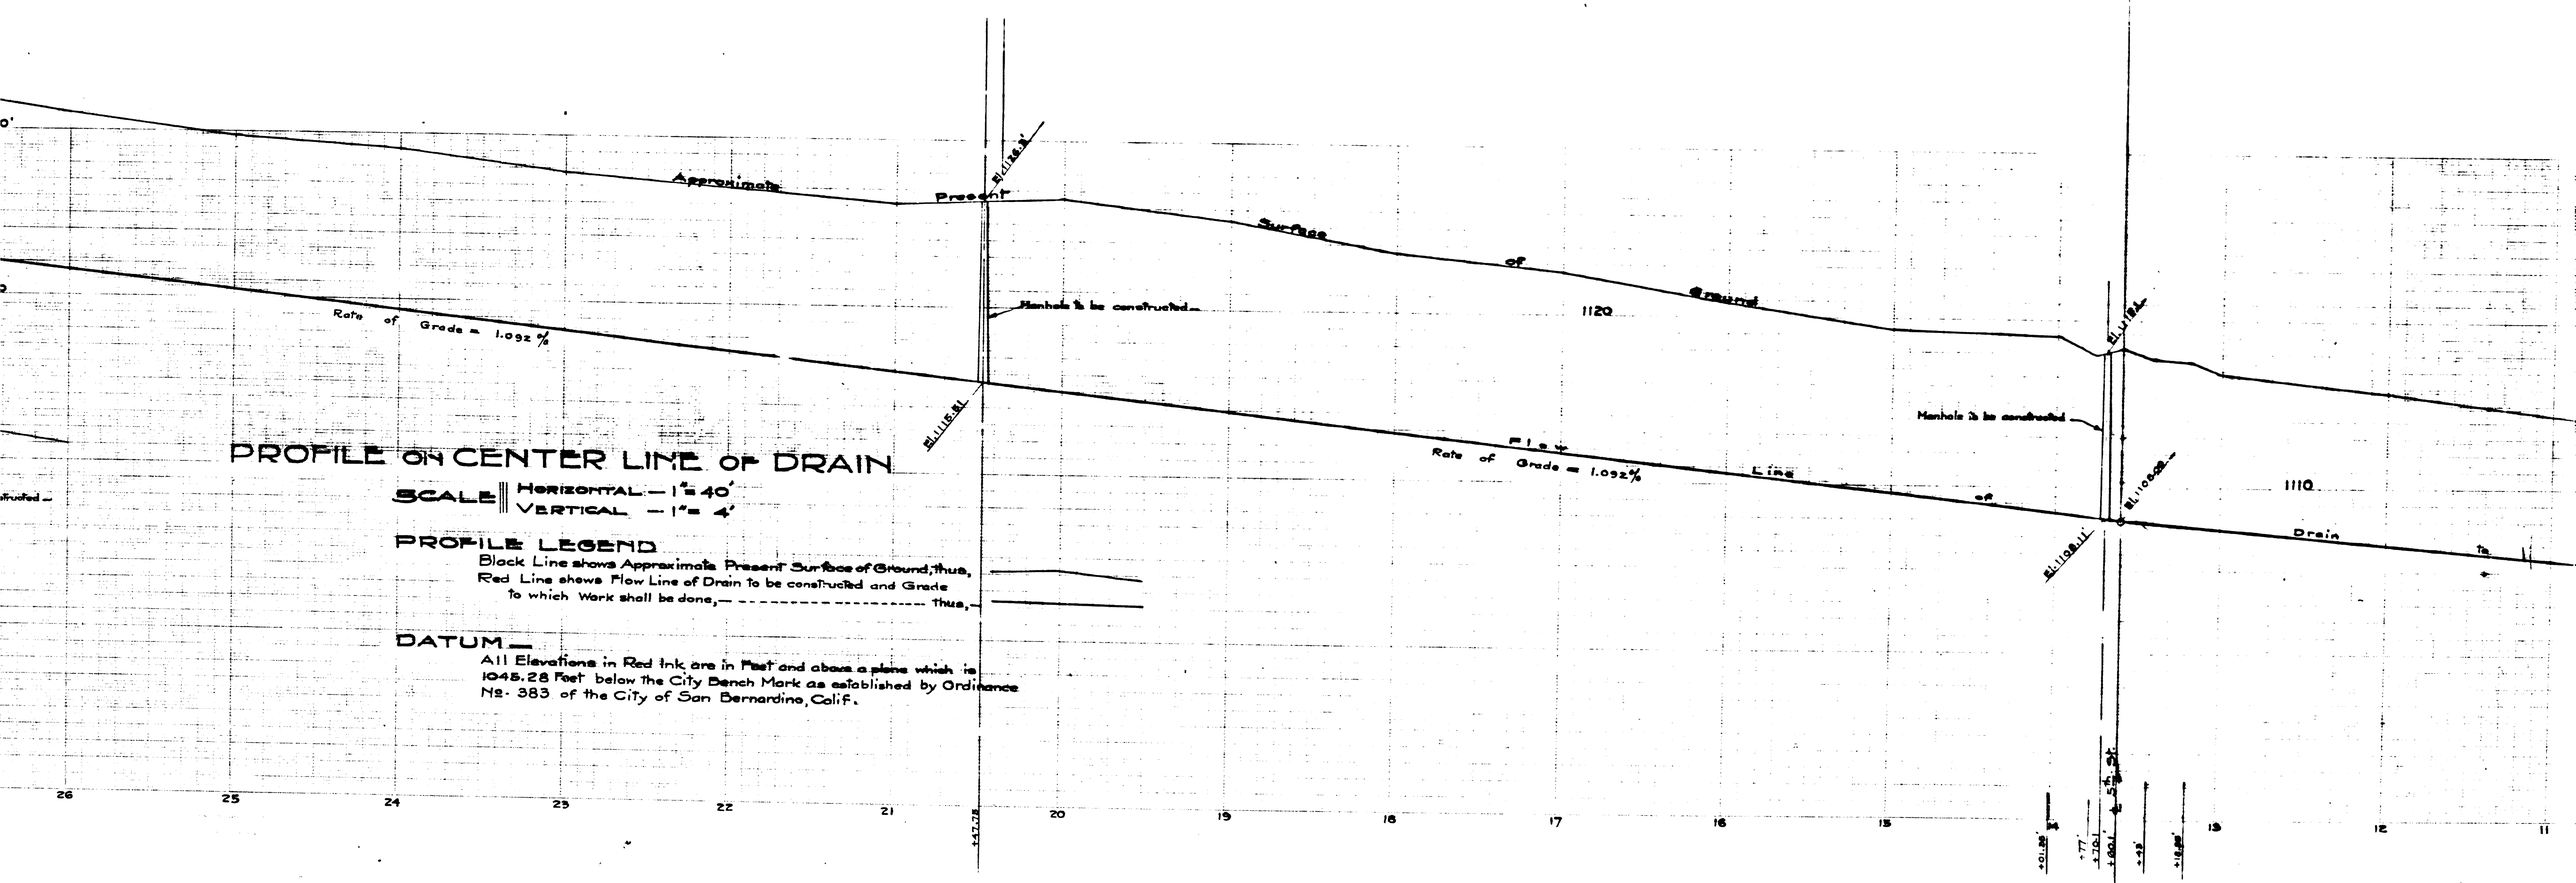

PROFILE ON CENTER LINE OF DRAIN

SCALE — Horizontal — 1" = 40'
Vertical — 1" = 4'

PROFILE LEGEND

Black Line shows Approximate Present Surface of Ground, thus, ———
Red Line shows Flow Line of Drain to be constructed and Grade to which Work shall be done, — — — — — — — — — — — — — — — thus, ———

DATUM —

All Elevations in Red Ink are in Feet and above a plane which is 1045.28 Feet below the City Bench Mark as established by Ordinance No. 383 of the City of San Bernardino, Calif.