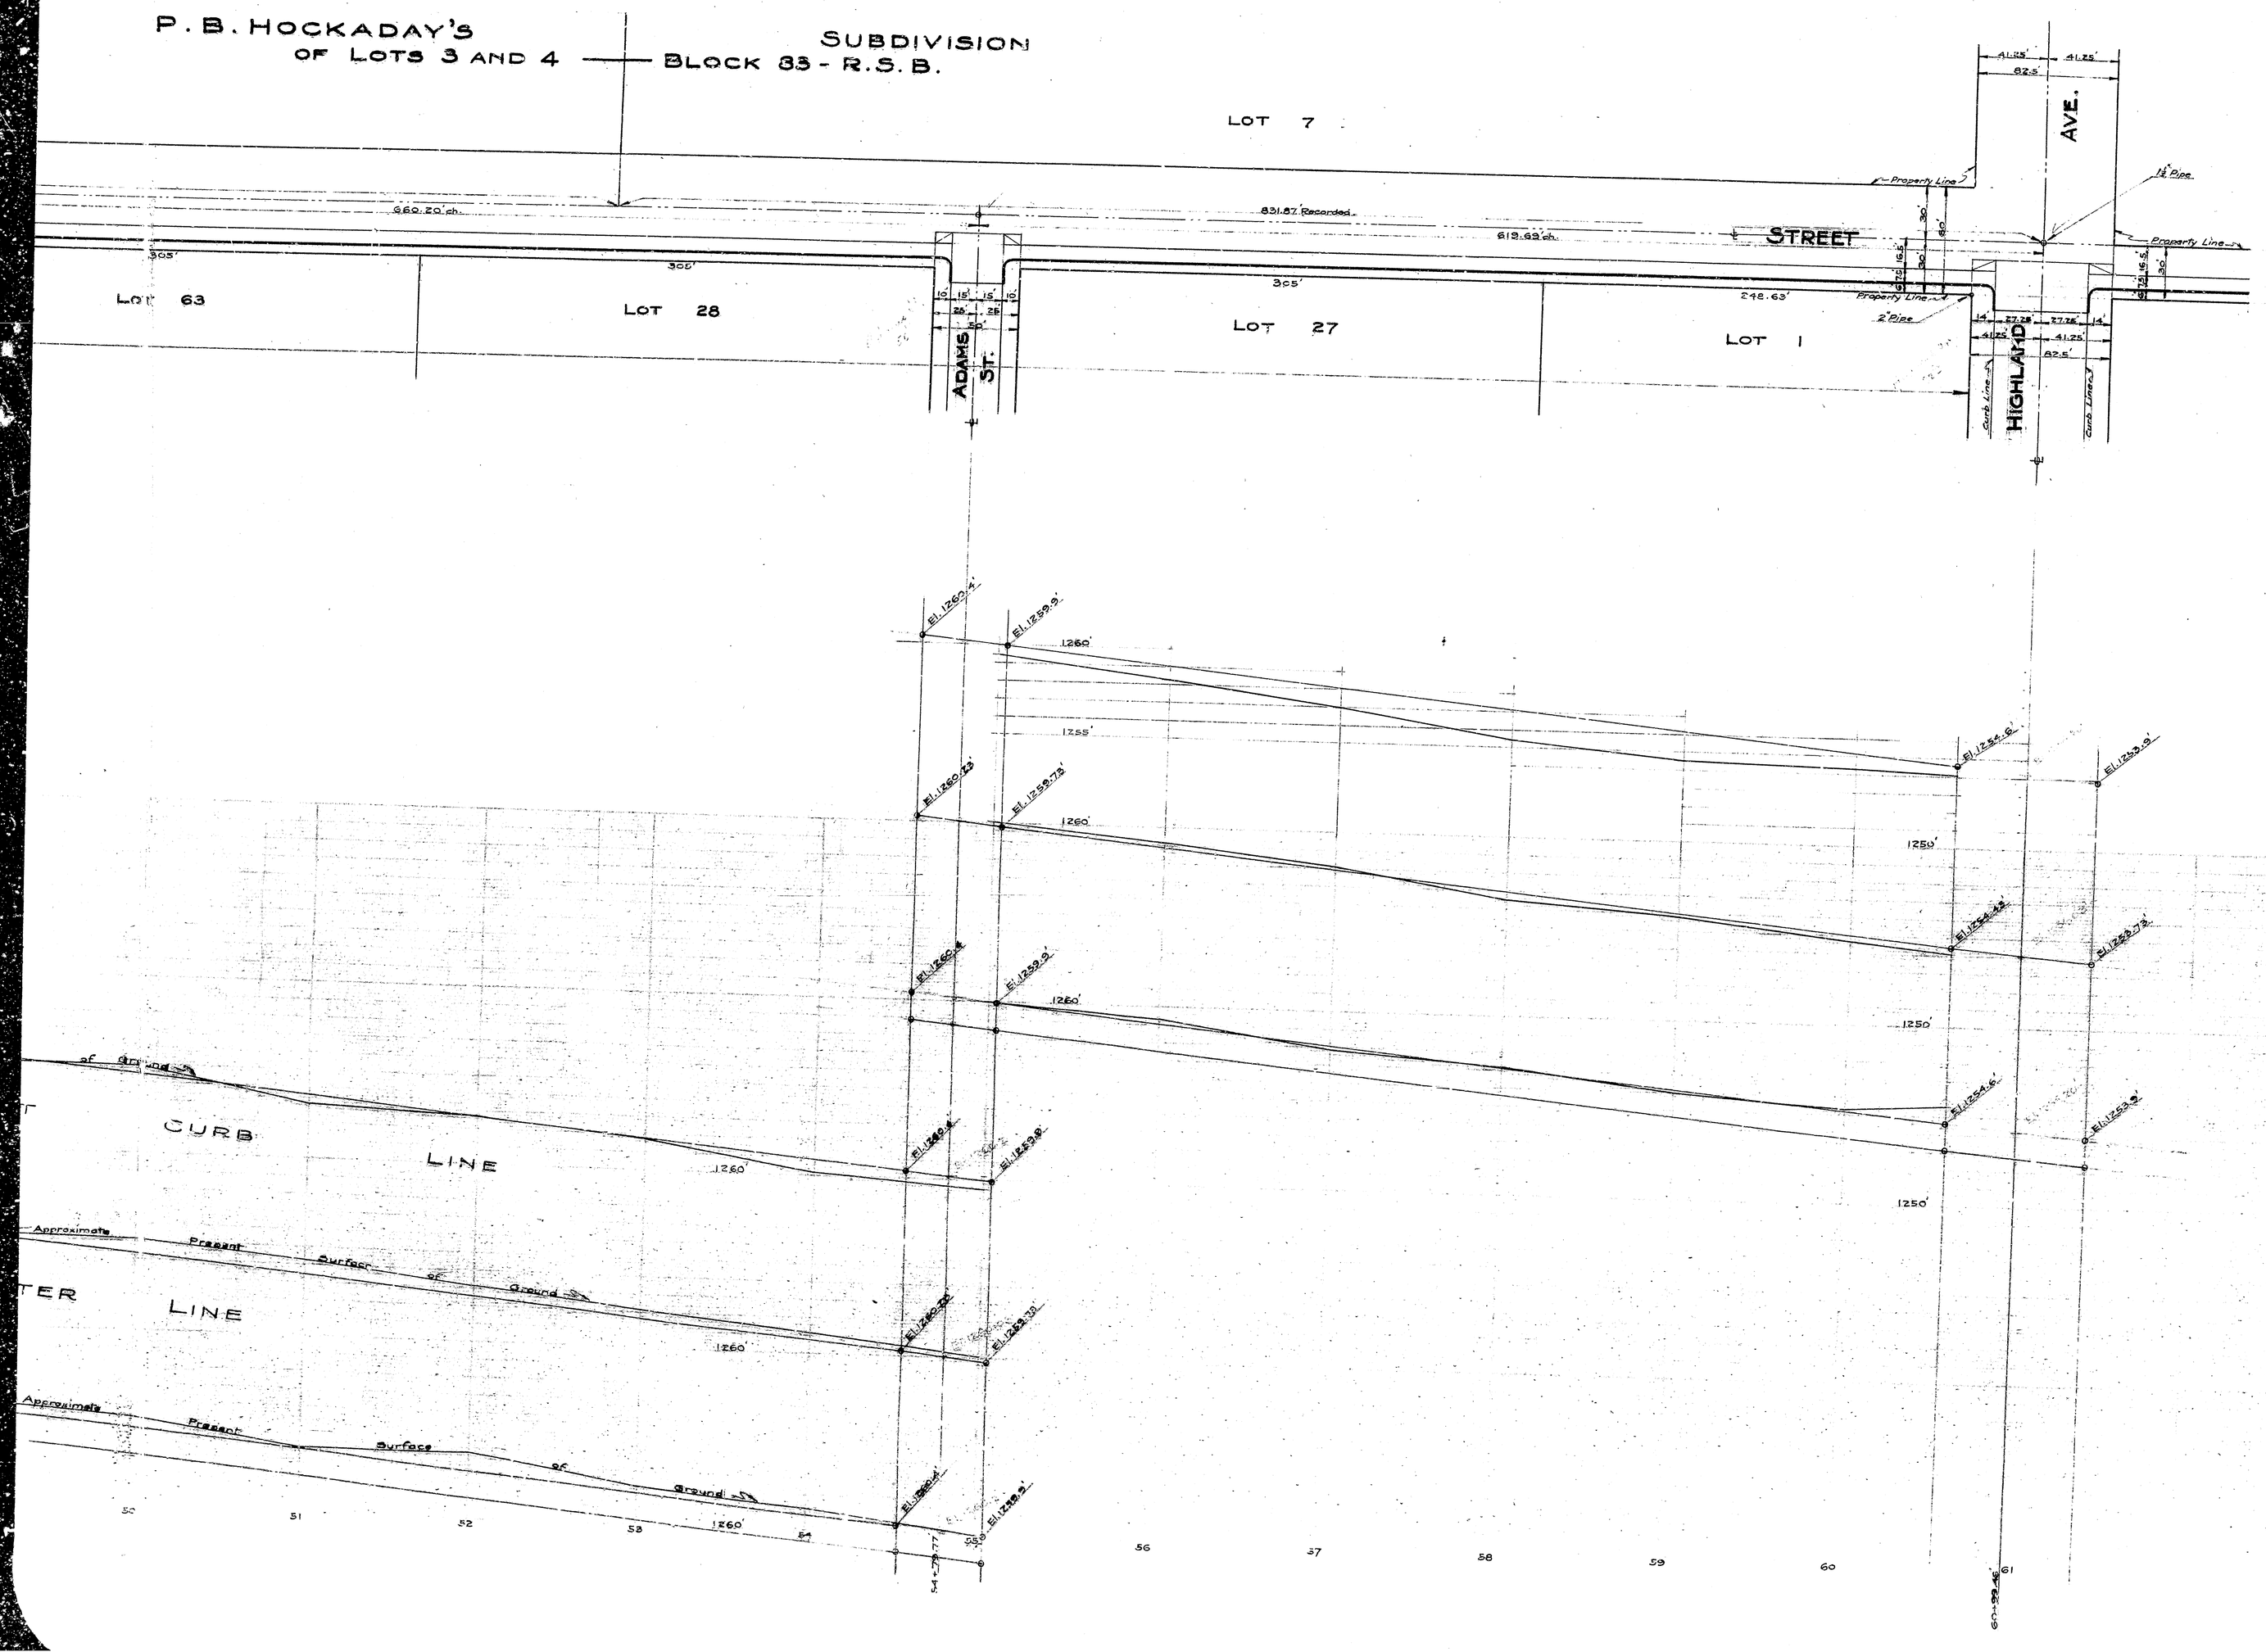
P. B. HOCKADAY'S SUBDIVISION
OF LOTS 3 AND 4 — BLOCK 83 - R.S.B.
LOT 7
LOT 63
LOT 28
LOT 27
LOT 1
ADAMS ST.
STREET
HIGHLAND AVE.
Property Line
Curb Line
18" Pipe
2" Pipe
660.20' ch.
831.87' Recorded
812.62' ch.
248.63'
CURB LINE
Approximate Present Surface of Ground
1260'
1250'

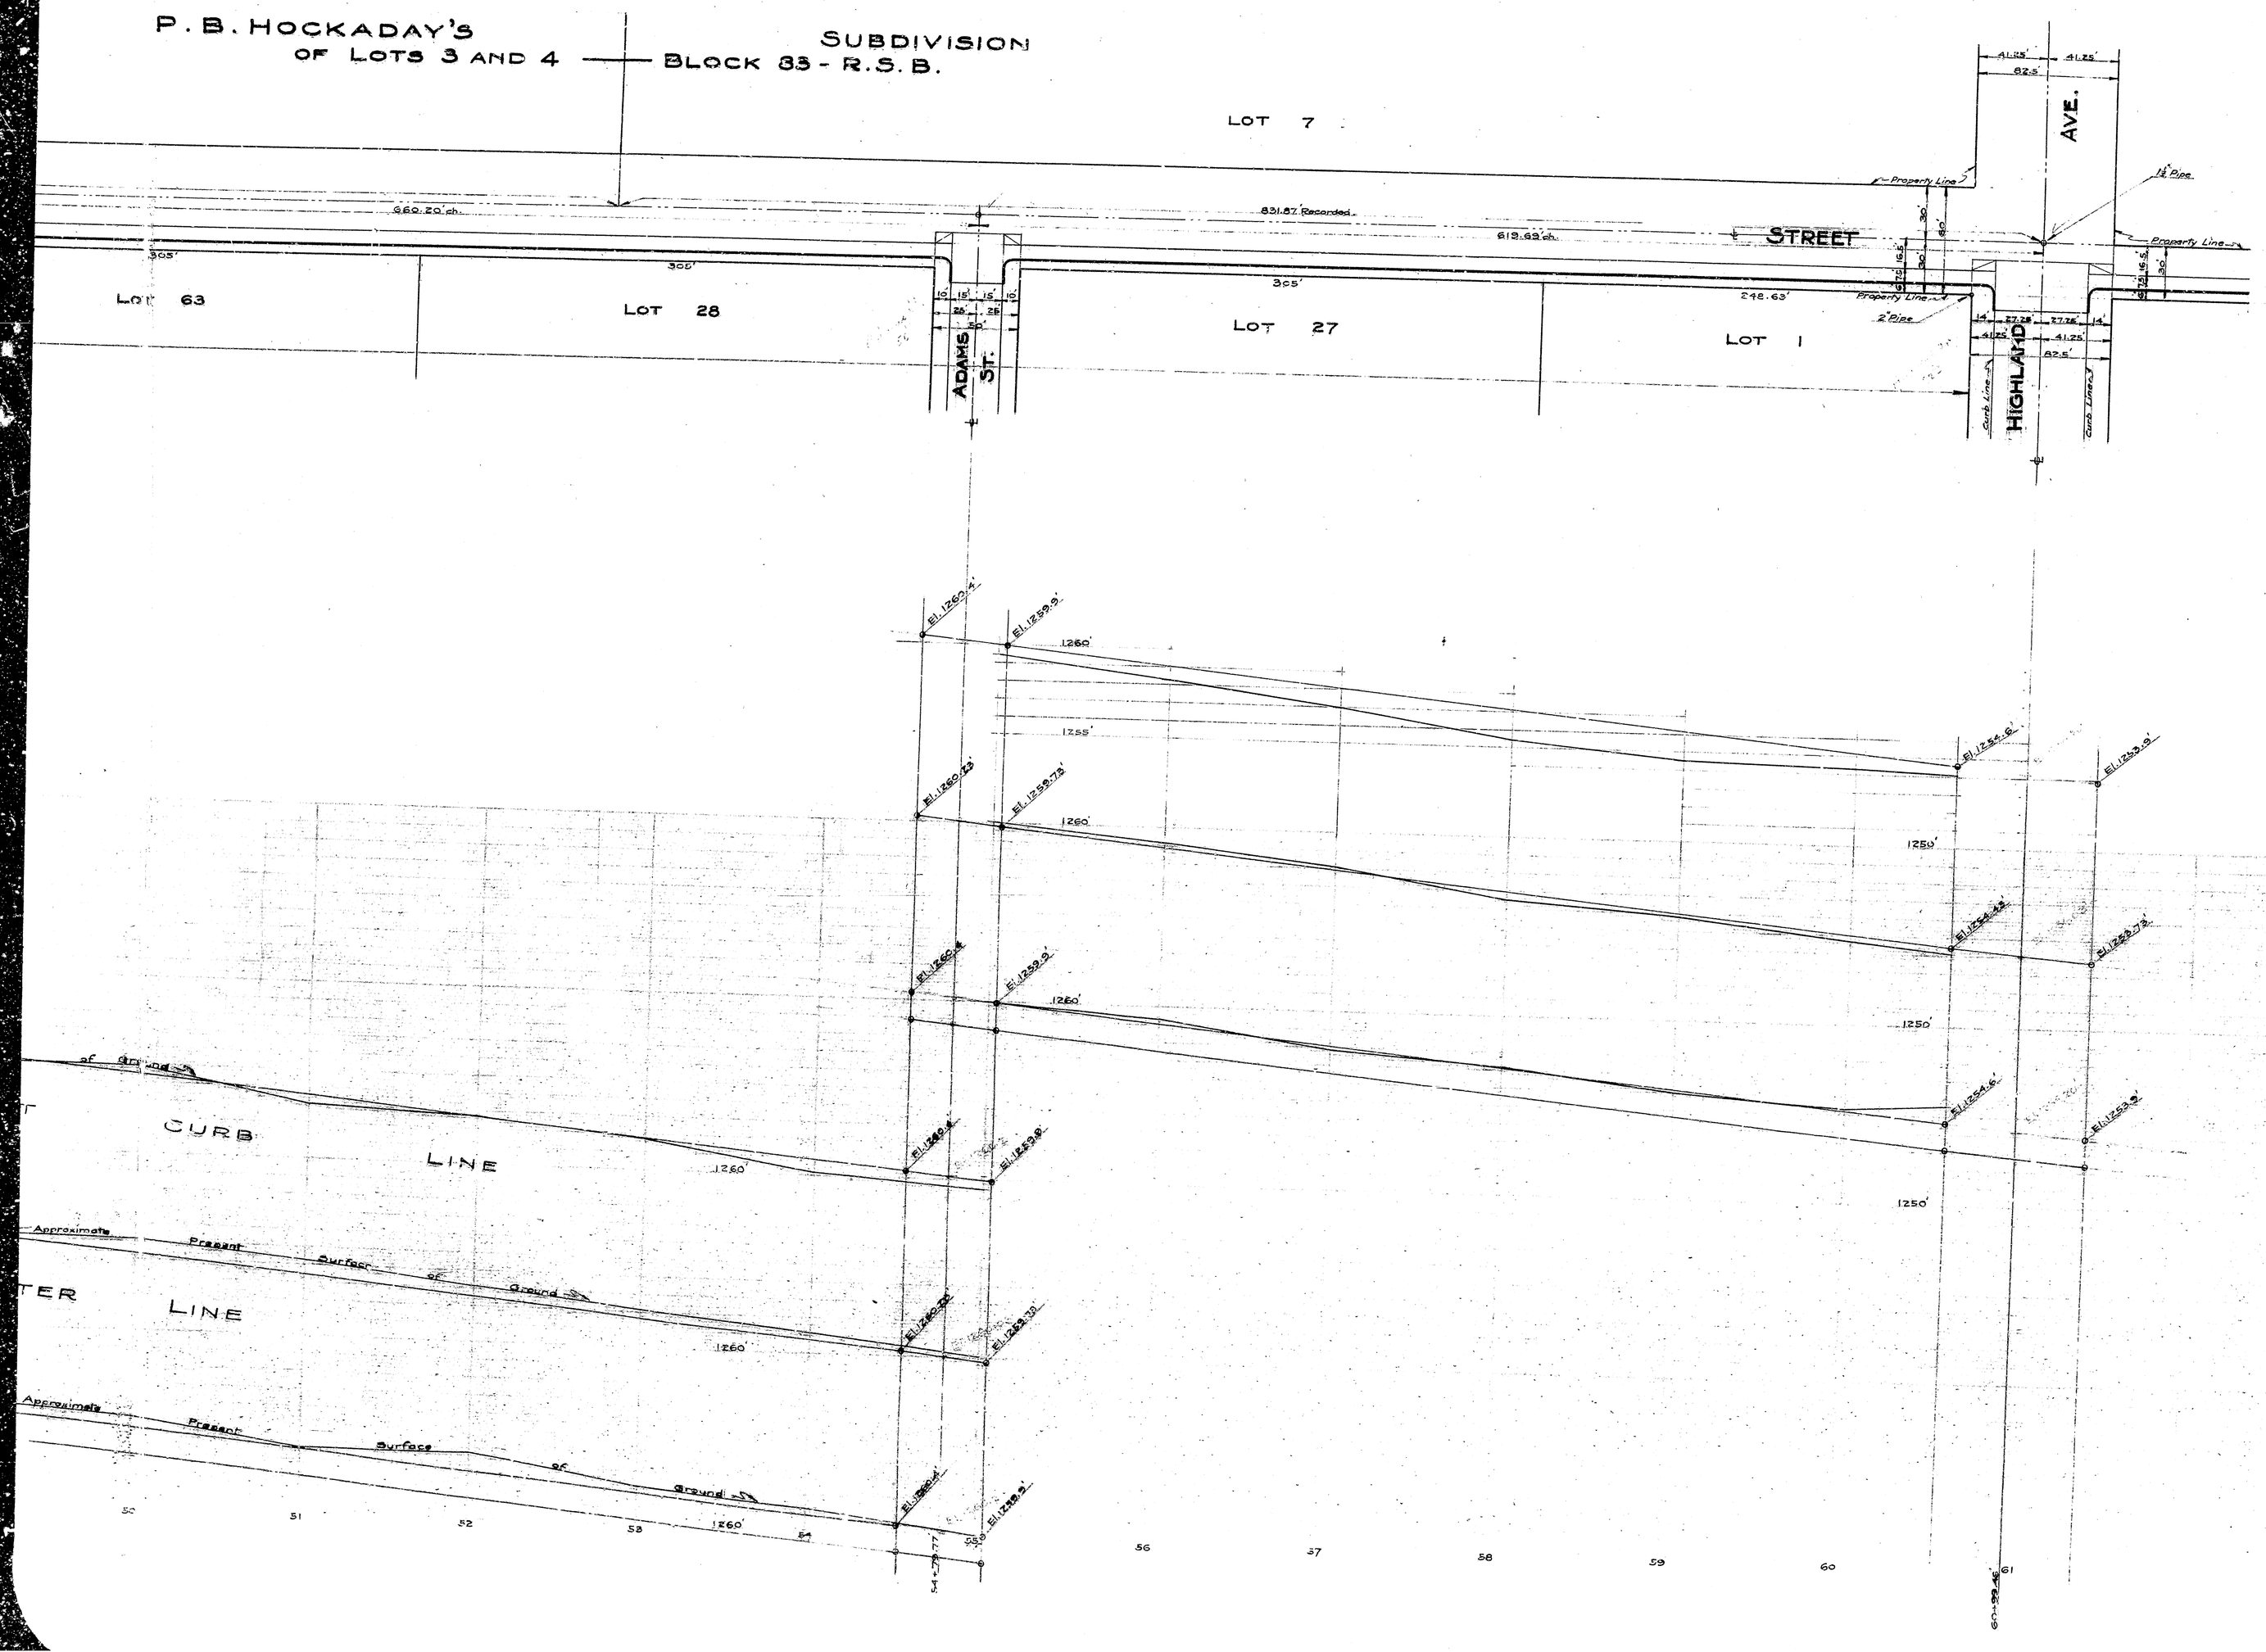
P. B. HOCKADAY'S SUBDIVISION
OF LOTS 3 AND 4 — BLOCK 83 - R.S.B.
LOT 7
LOT 63
LOT 28
LOT 27
LOT 1
ADAMS ST.
STREET
HIGHLAND AVE.
Property Line
Curb Line
18" Pipe
2" Pipe
660.20' ch.
831.87' Recorded
812.62' ch.
248.63'
CURB LINE
Approximate Present Surface of Ground
1260'
1250'