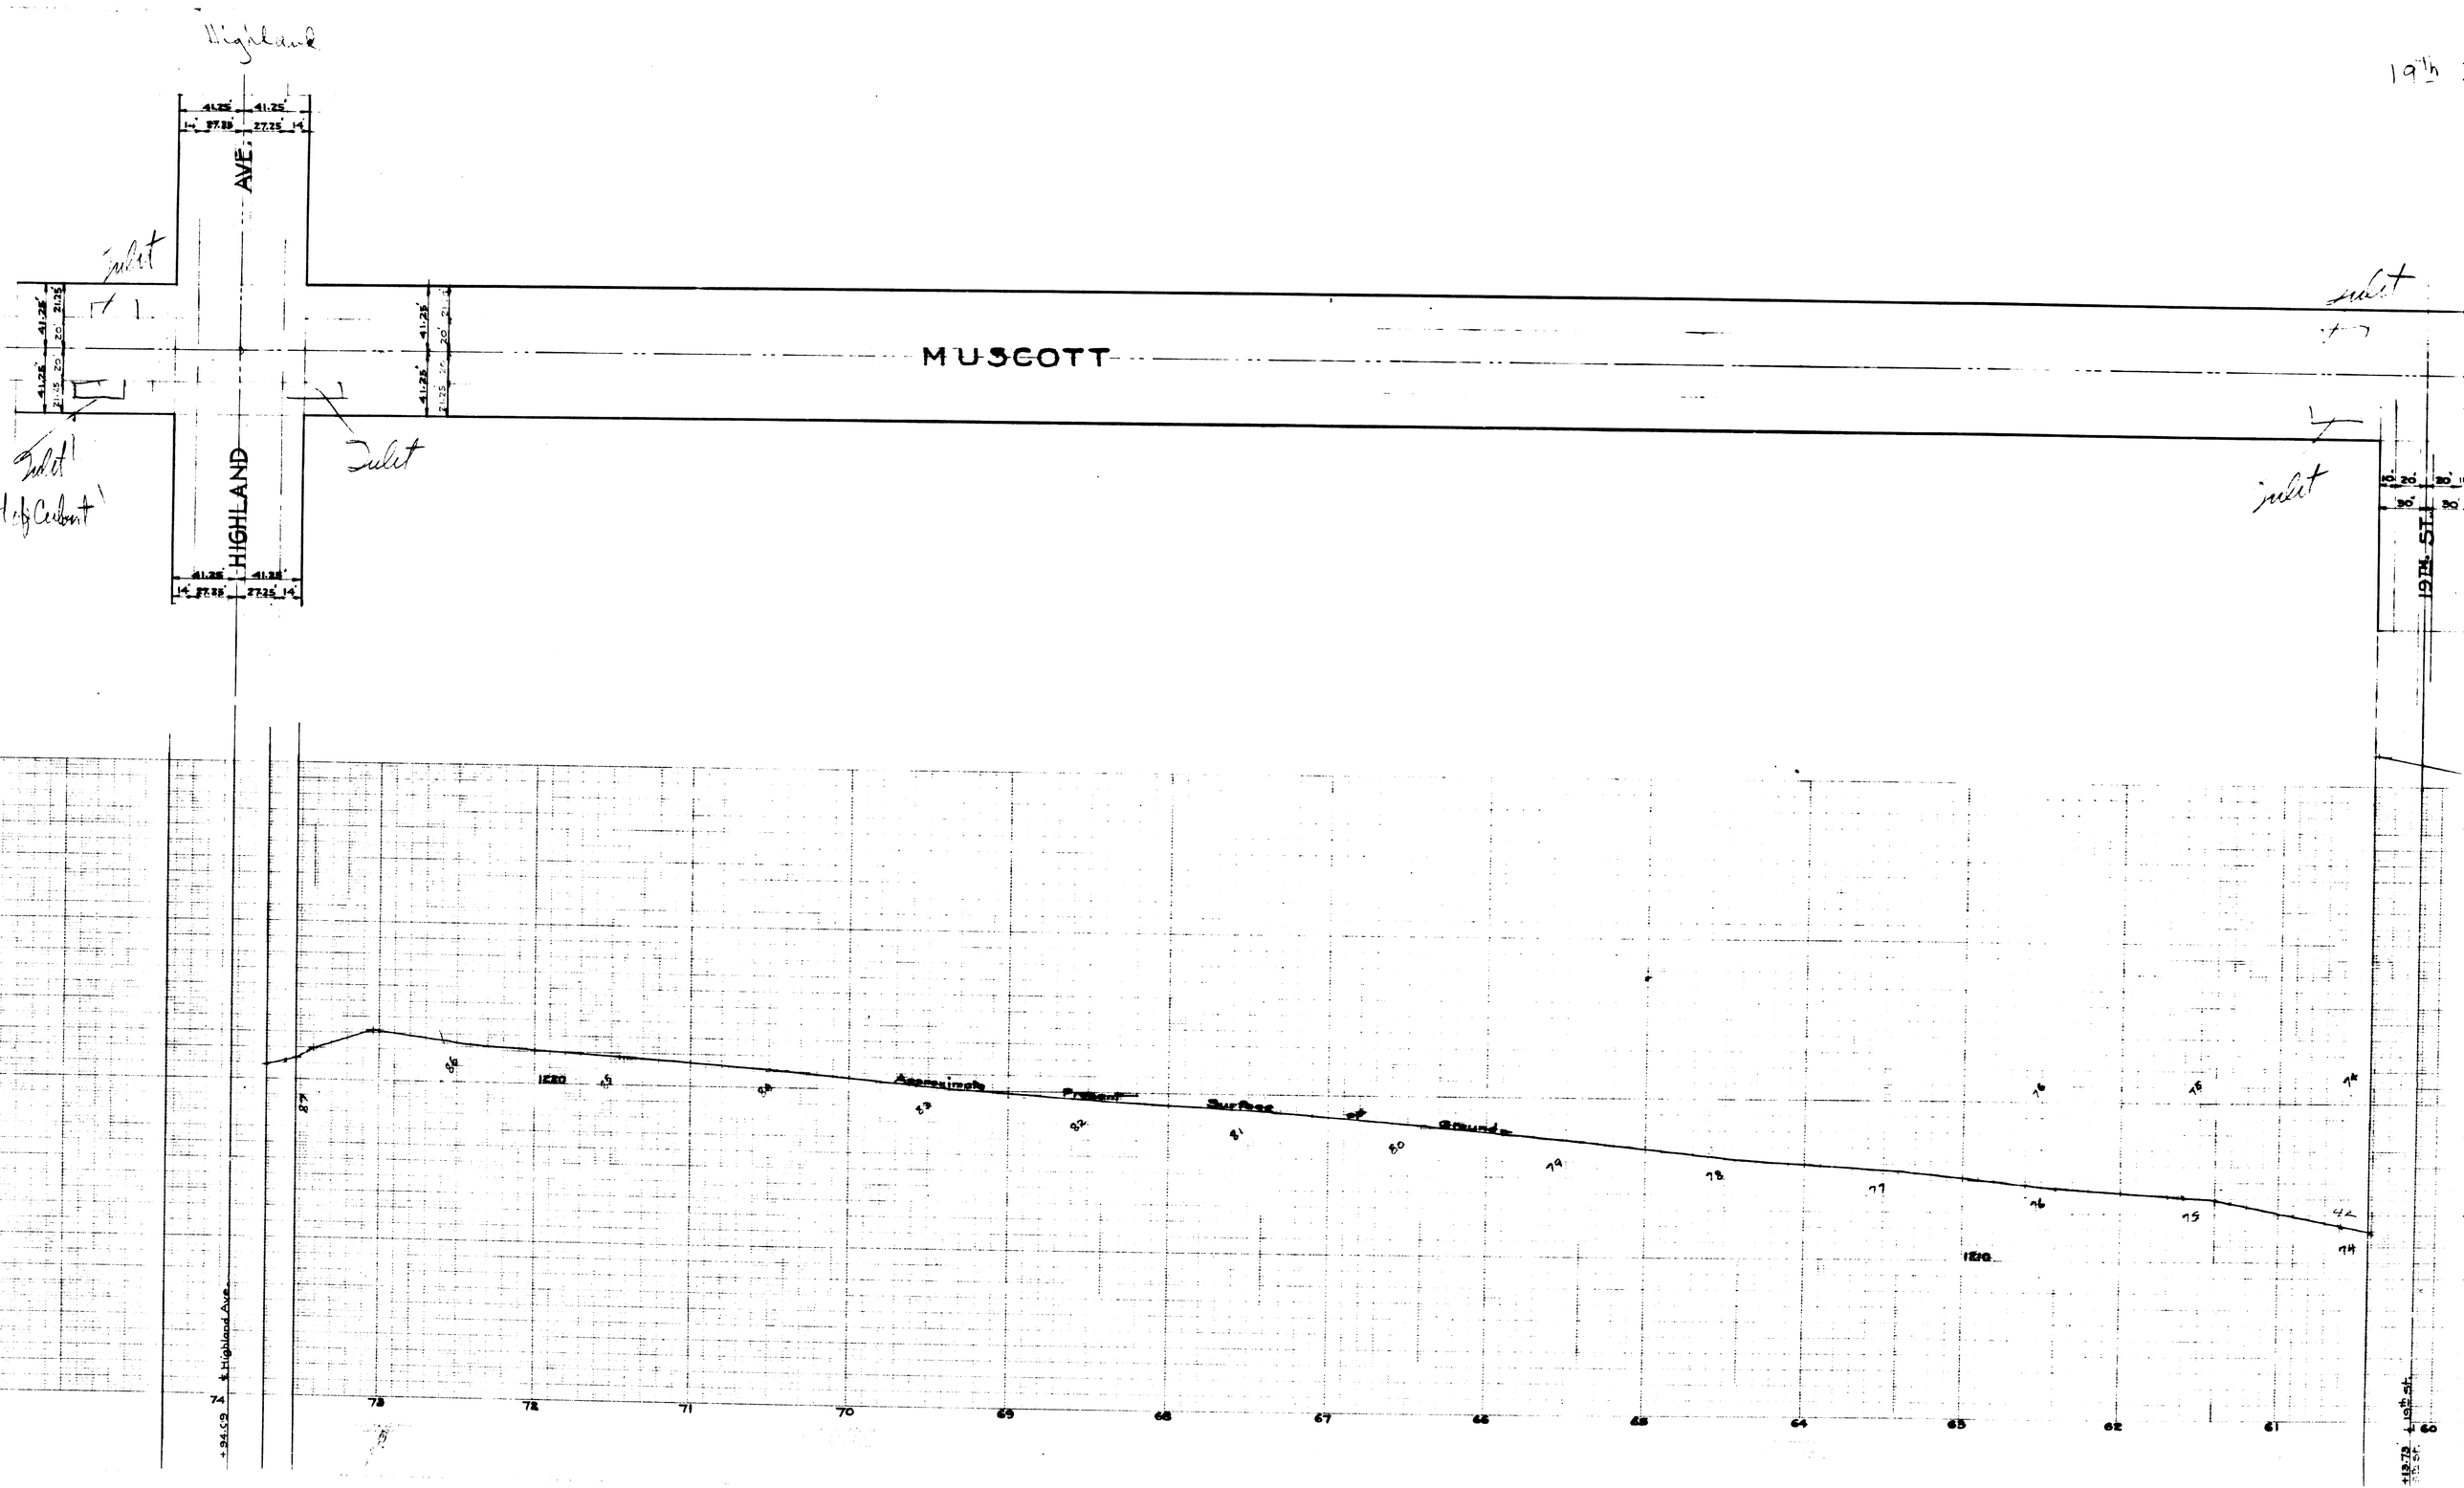
Highland
AVE.
HIGHLAND
MUSCOTT
19th ST.
Inlet
Inlet
Inlet
Inlet
Inlet
Approximate Present Surface of Ground
1220
1210
℄ Highland Ave.
+34.59
+13.73
℄ 19th St.

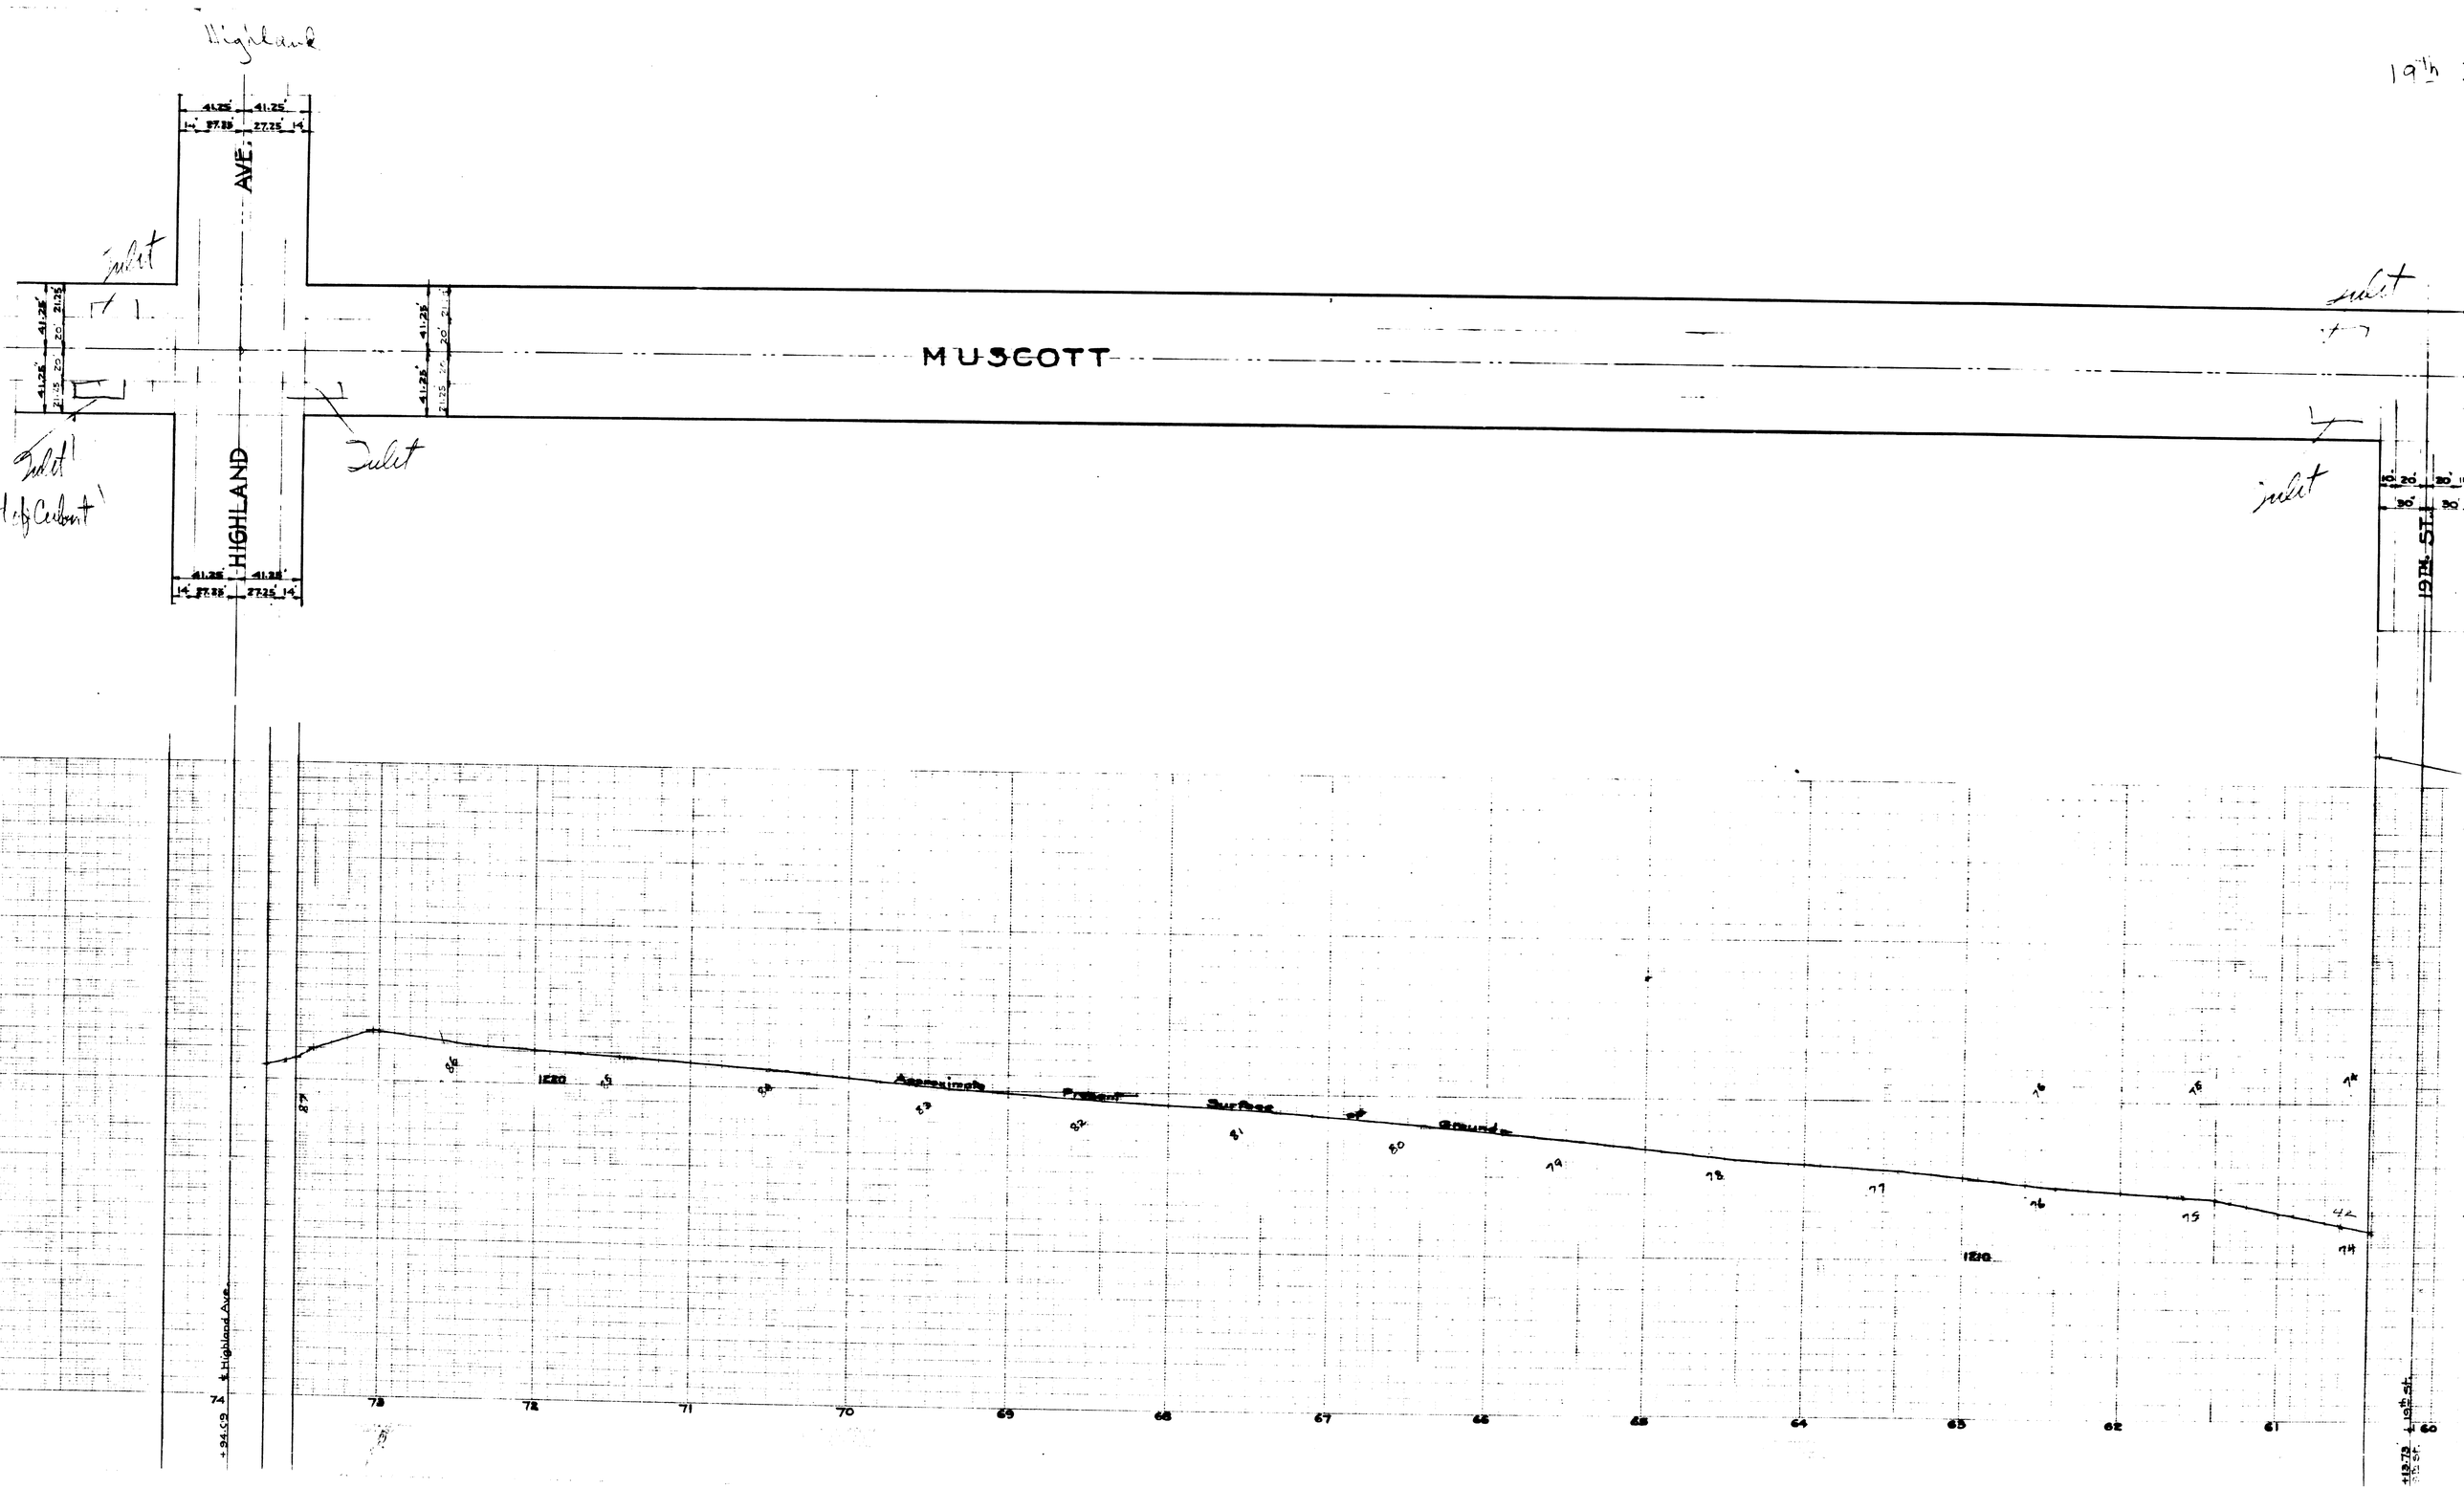
Highland
AVE.
HIGHLAND
MUSCOTT
19th ST.
Inlet
Inlet
Inlet
Inlet
Inlet
Approximate Present Surface of Ground
1220
1210
℄ Highland Ave.
+34.59
+13.73
℄ 19th St.