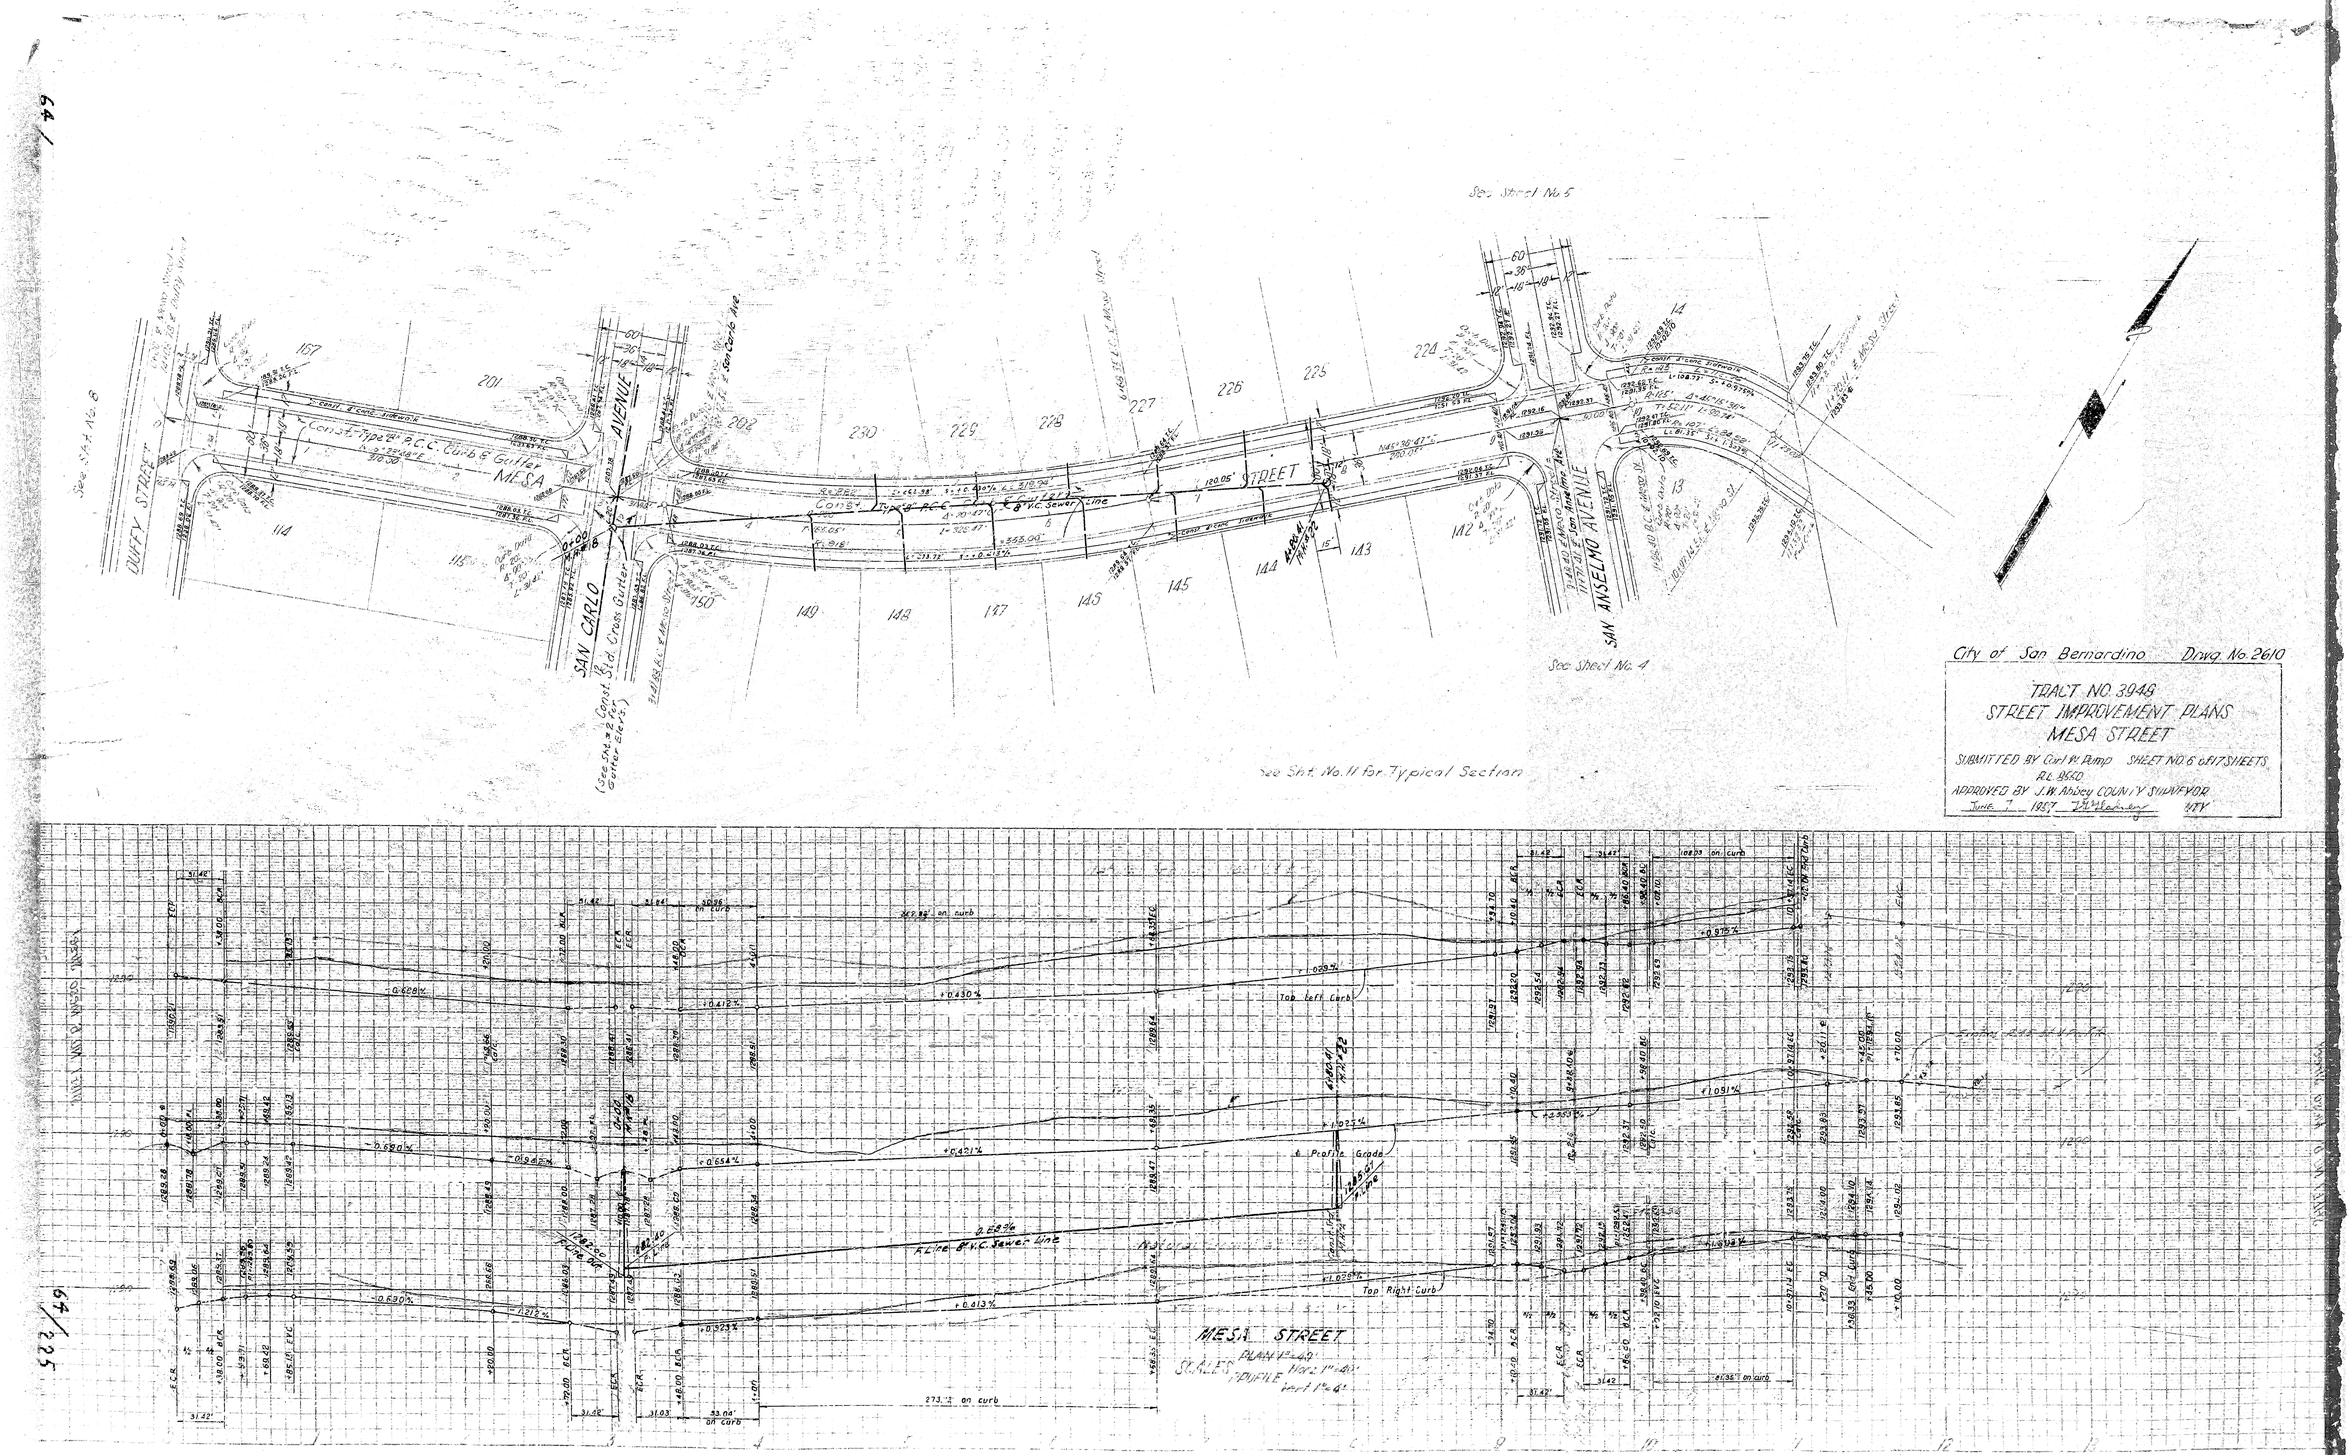

City of San Bernardino Drwg. No. 2610

TRACT NO. 3948
STREET IMPROVEMENT PLANS
MESA STREET

SUBMITTED BY Carl W. Pump SHEET NO. 6 OF 17 SHEETS
R.E. 1950
APPROVED BY J.W. Absey COUNTY SURVEYOR
June 7 1957 J.W. Absey HTV

64/225

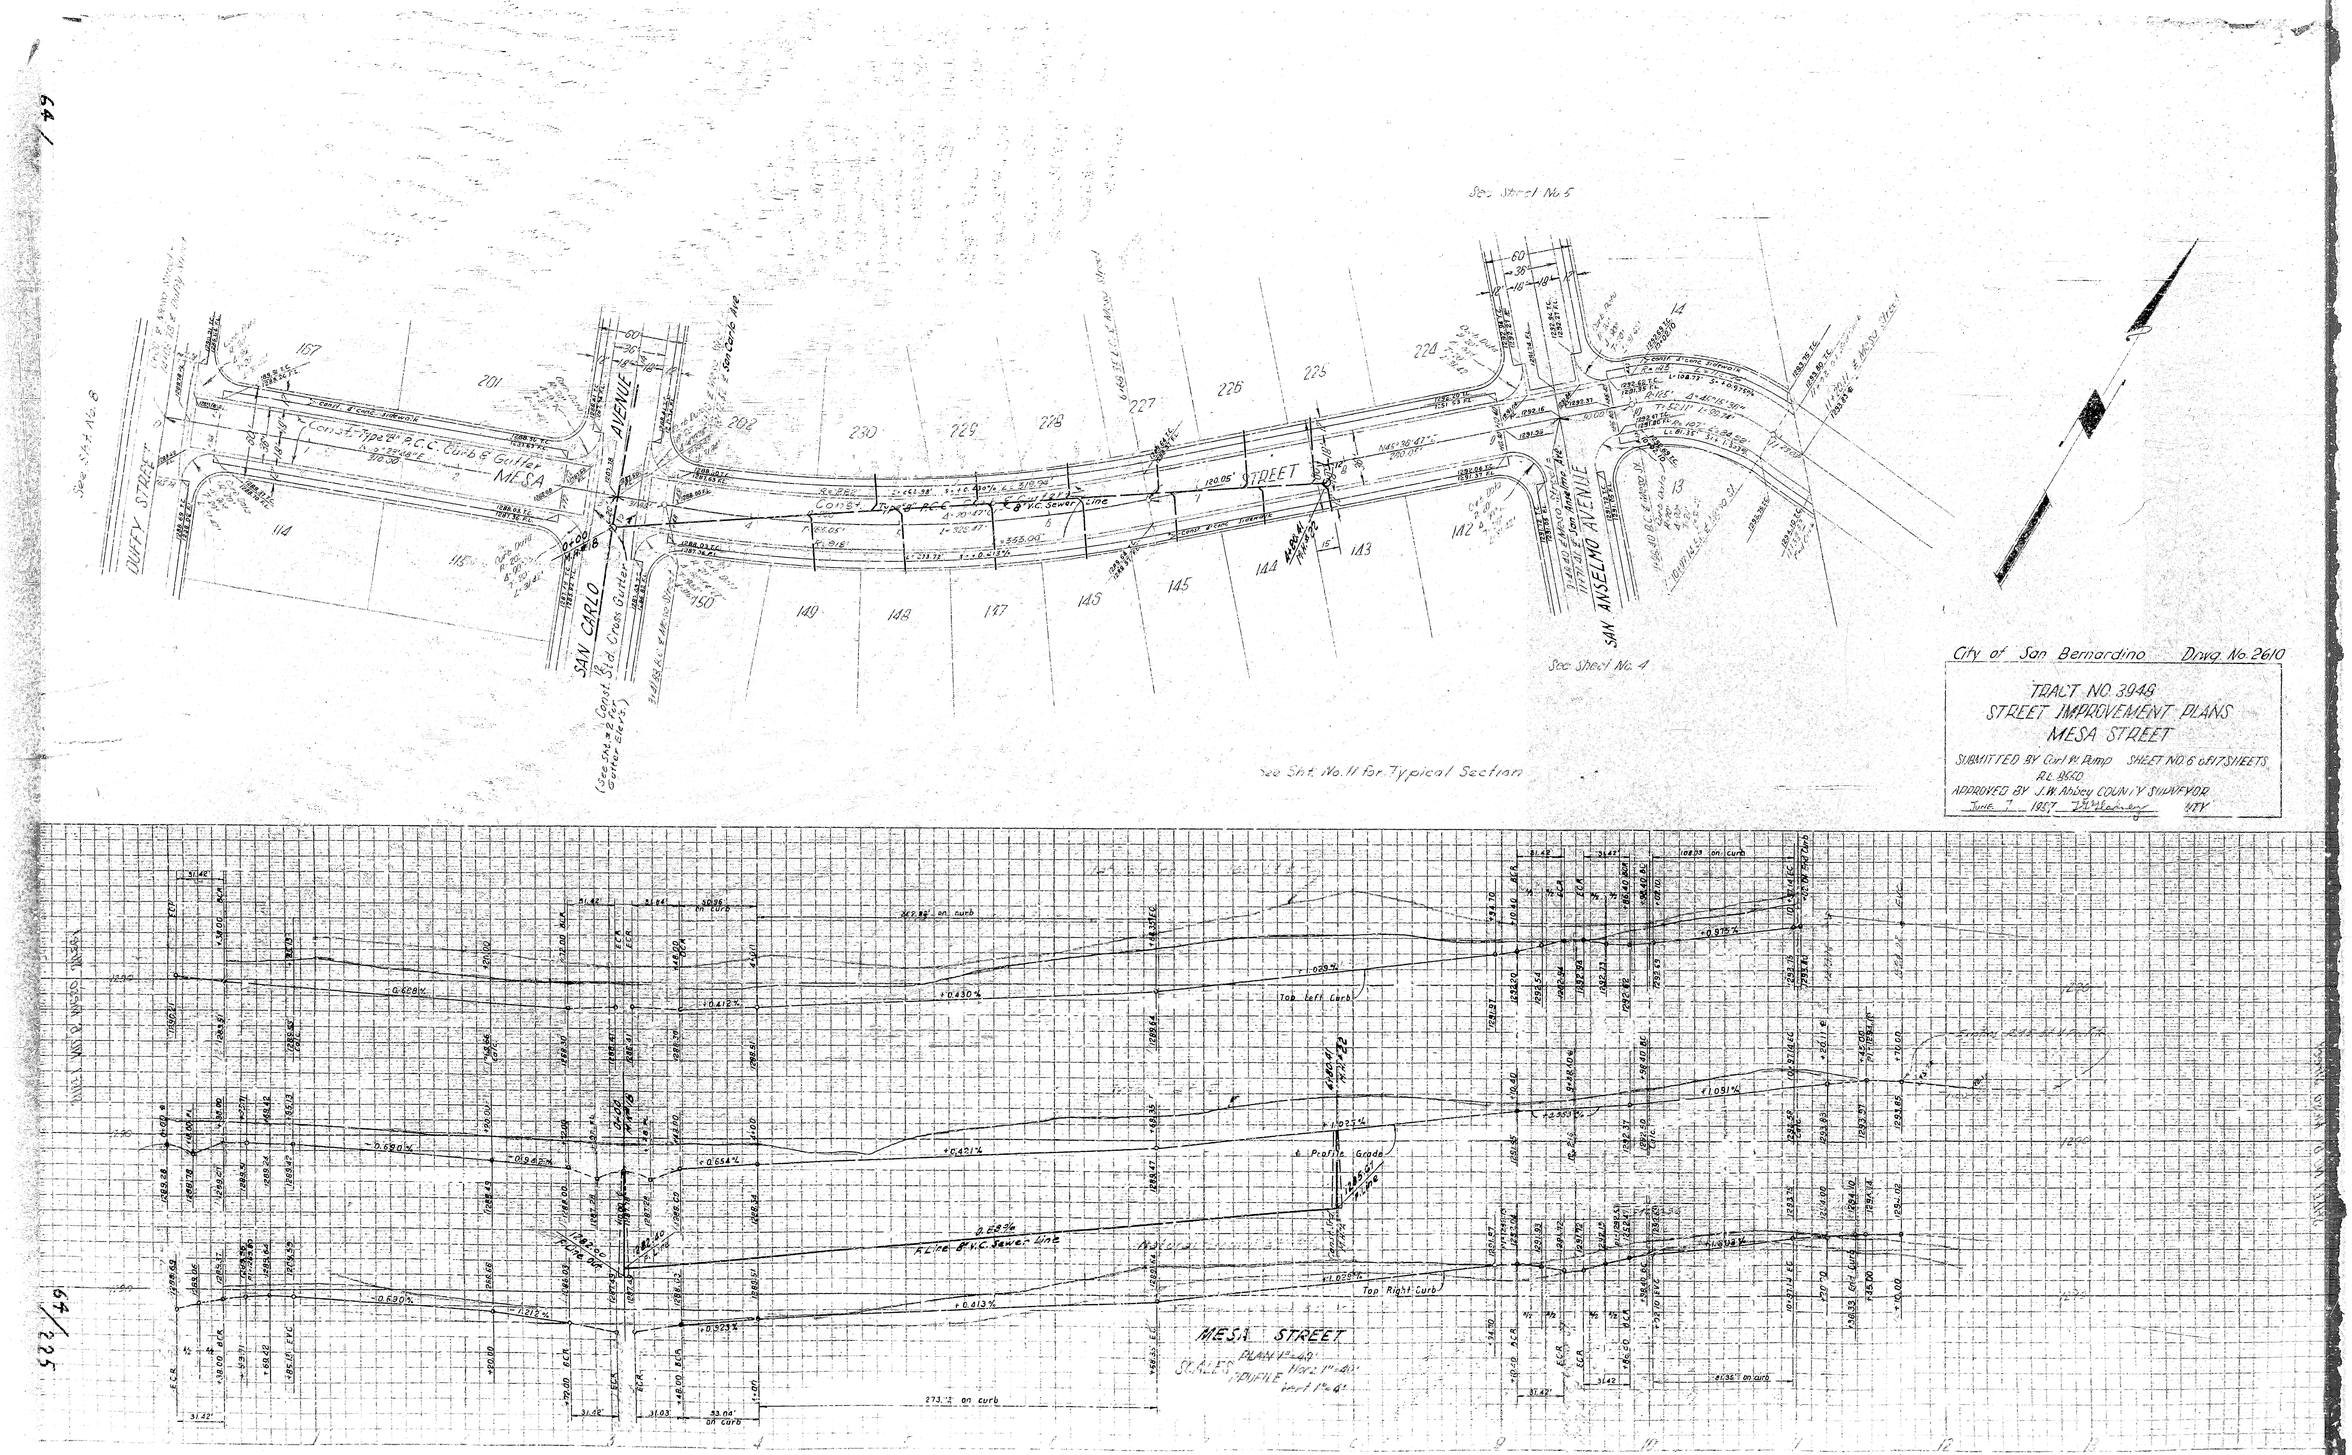

City of San Bernardino Drwg. No. 2610

TRACT NO. 3948
STREET IMPROVEMENT PLANS
MESA STREET

SUBMITTED BY Carl W. Pump SHEET NO. 6 OF 17 SHEETS
R.E. 1950
APPROVED BY J.W. Absey COUNTY SURVEYOR
June 7 1957 J.W. Absey HTV

64/225