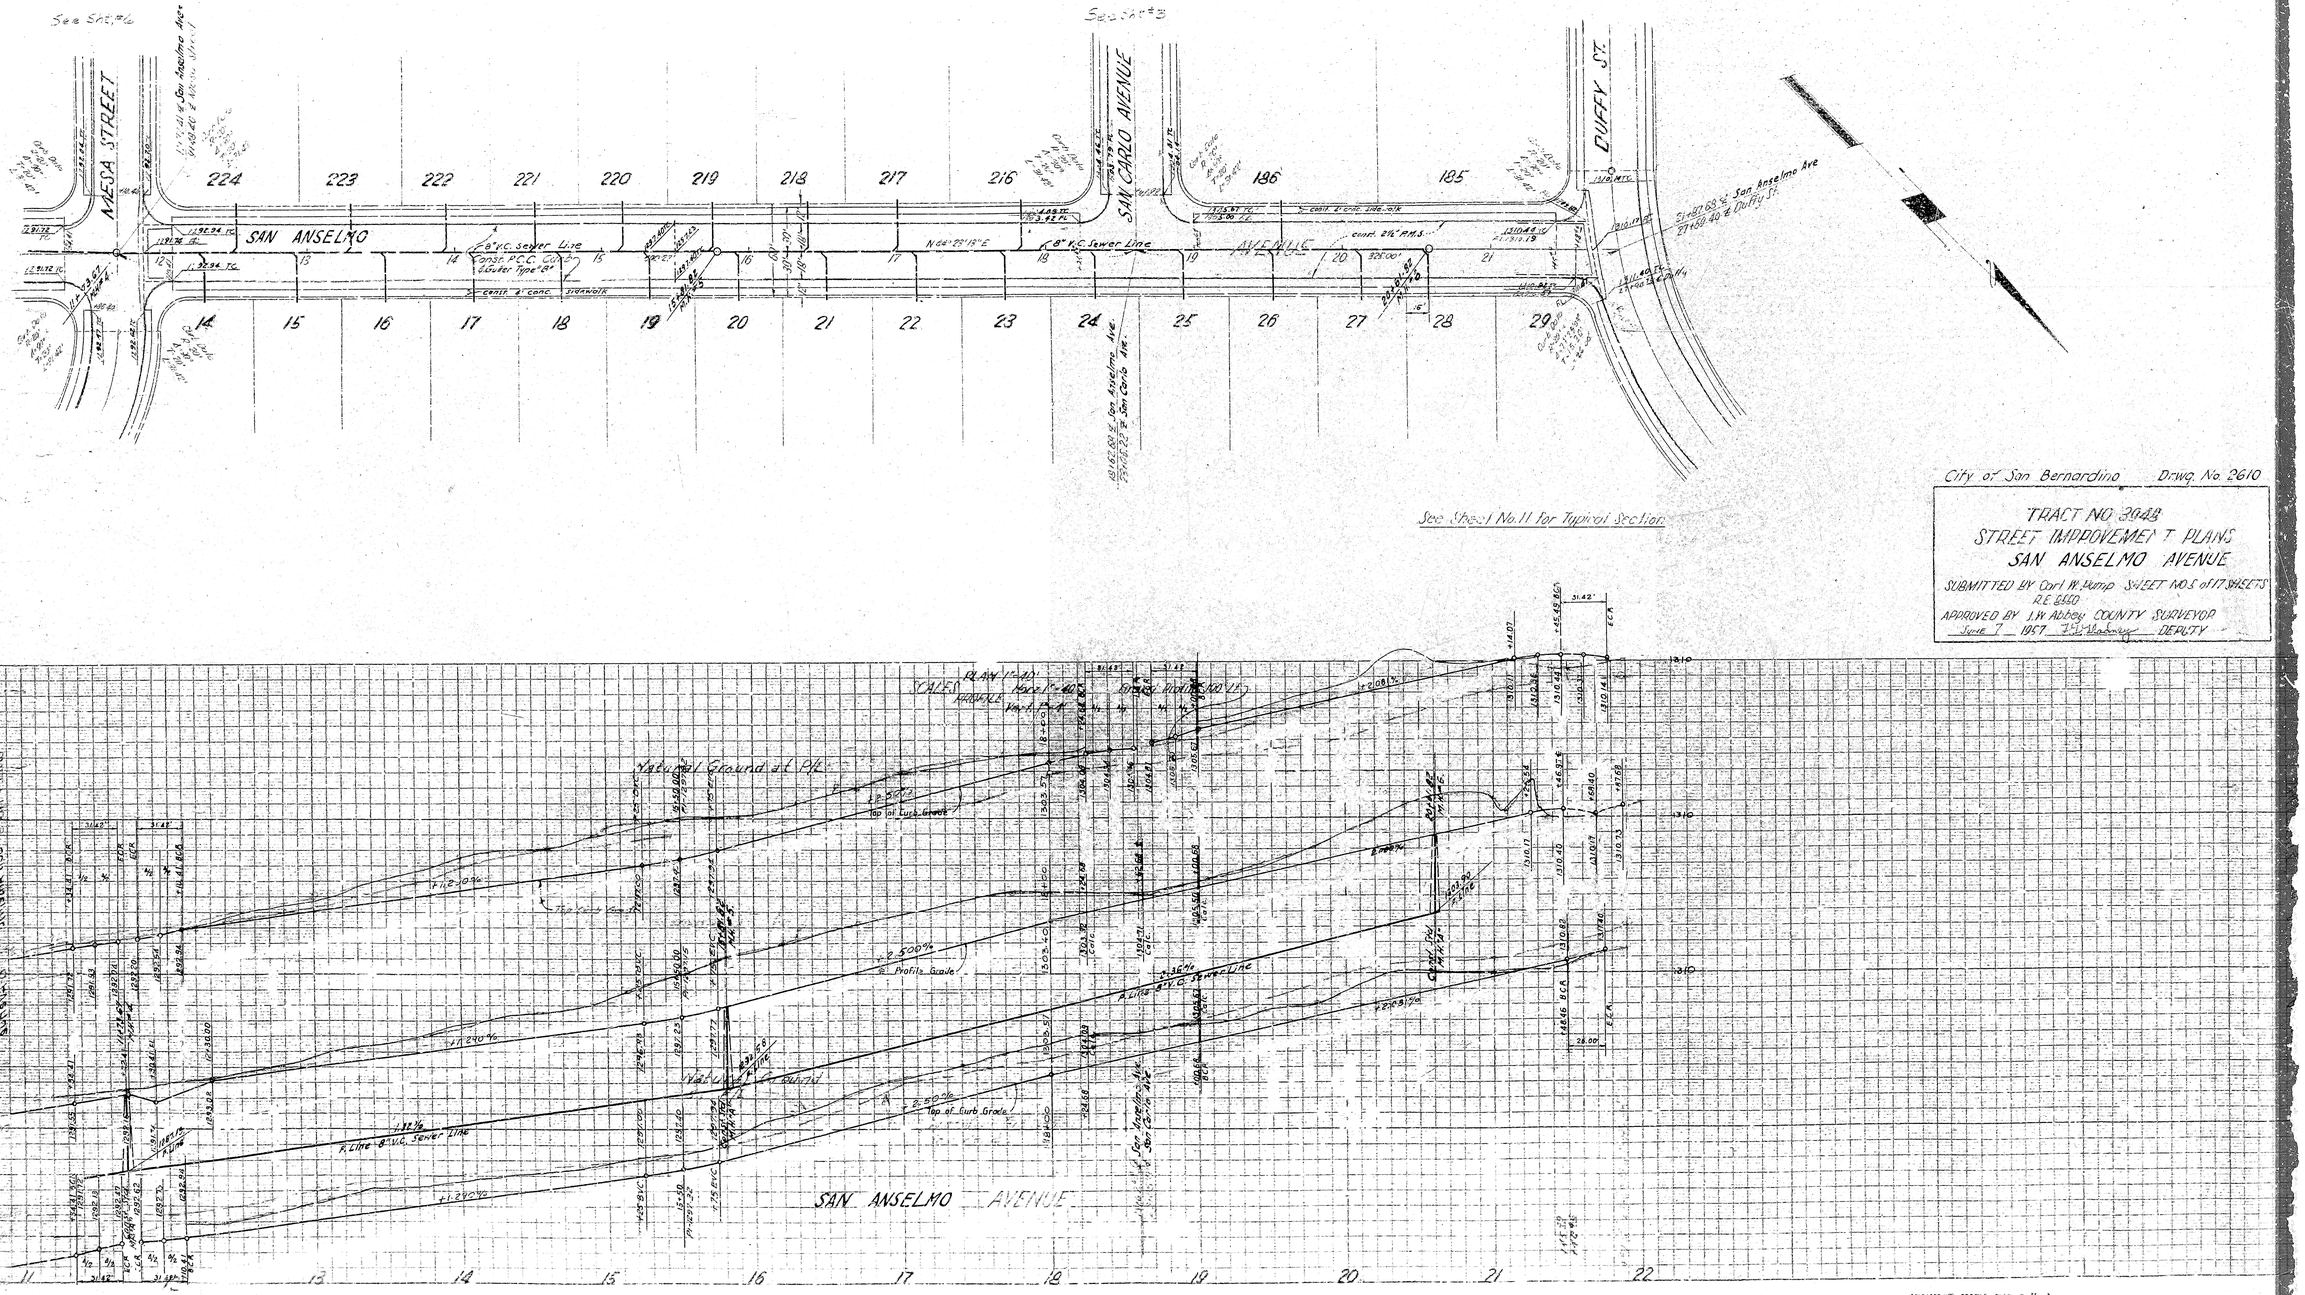
See Sht. #6
See Sht. #8
MESA STREET
SAN ANSELMO
AVENUE
SAN CARLO AVENUE
DUFFY ST.
8" V.C. Sewer Line
Const. P.C.C. Curb Cluster Type "A"
Const. 4' Conc. Sidewalk
Const. 2½" A.M.S.
See Sheet No. 11 for Typical Section
City of San Bernardino
Drwg. No. 2610
TRACT NO 3048
STREET IMPROVEMENT PLANS
SAN ANSELMO AVENUE
SUBMITTED BY Carl W. Hump SHEET NO. 5 of 17 SHEETS
R.E. 6660
APPROVED BY J.W. Abbey COUNTY SURVEYOR
June 7 1957 DEPUTY
Natural Ground at P.L.
Top of Curb Grade
Profile Grade
R. Line 8" V.C. Sewer Line
SAN ANSELMO AVENUE
"CLEARPRINT" PROFILE PLAN PLATE A
"CLEARPRINT PAPER CO"
MADE IN U.S.A.