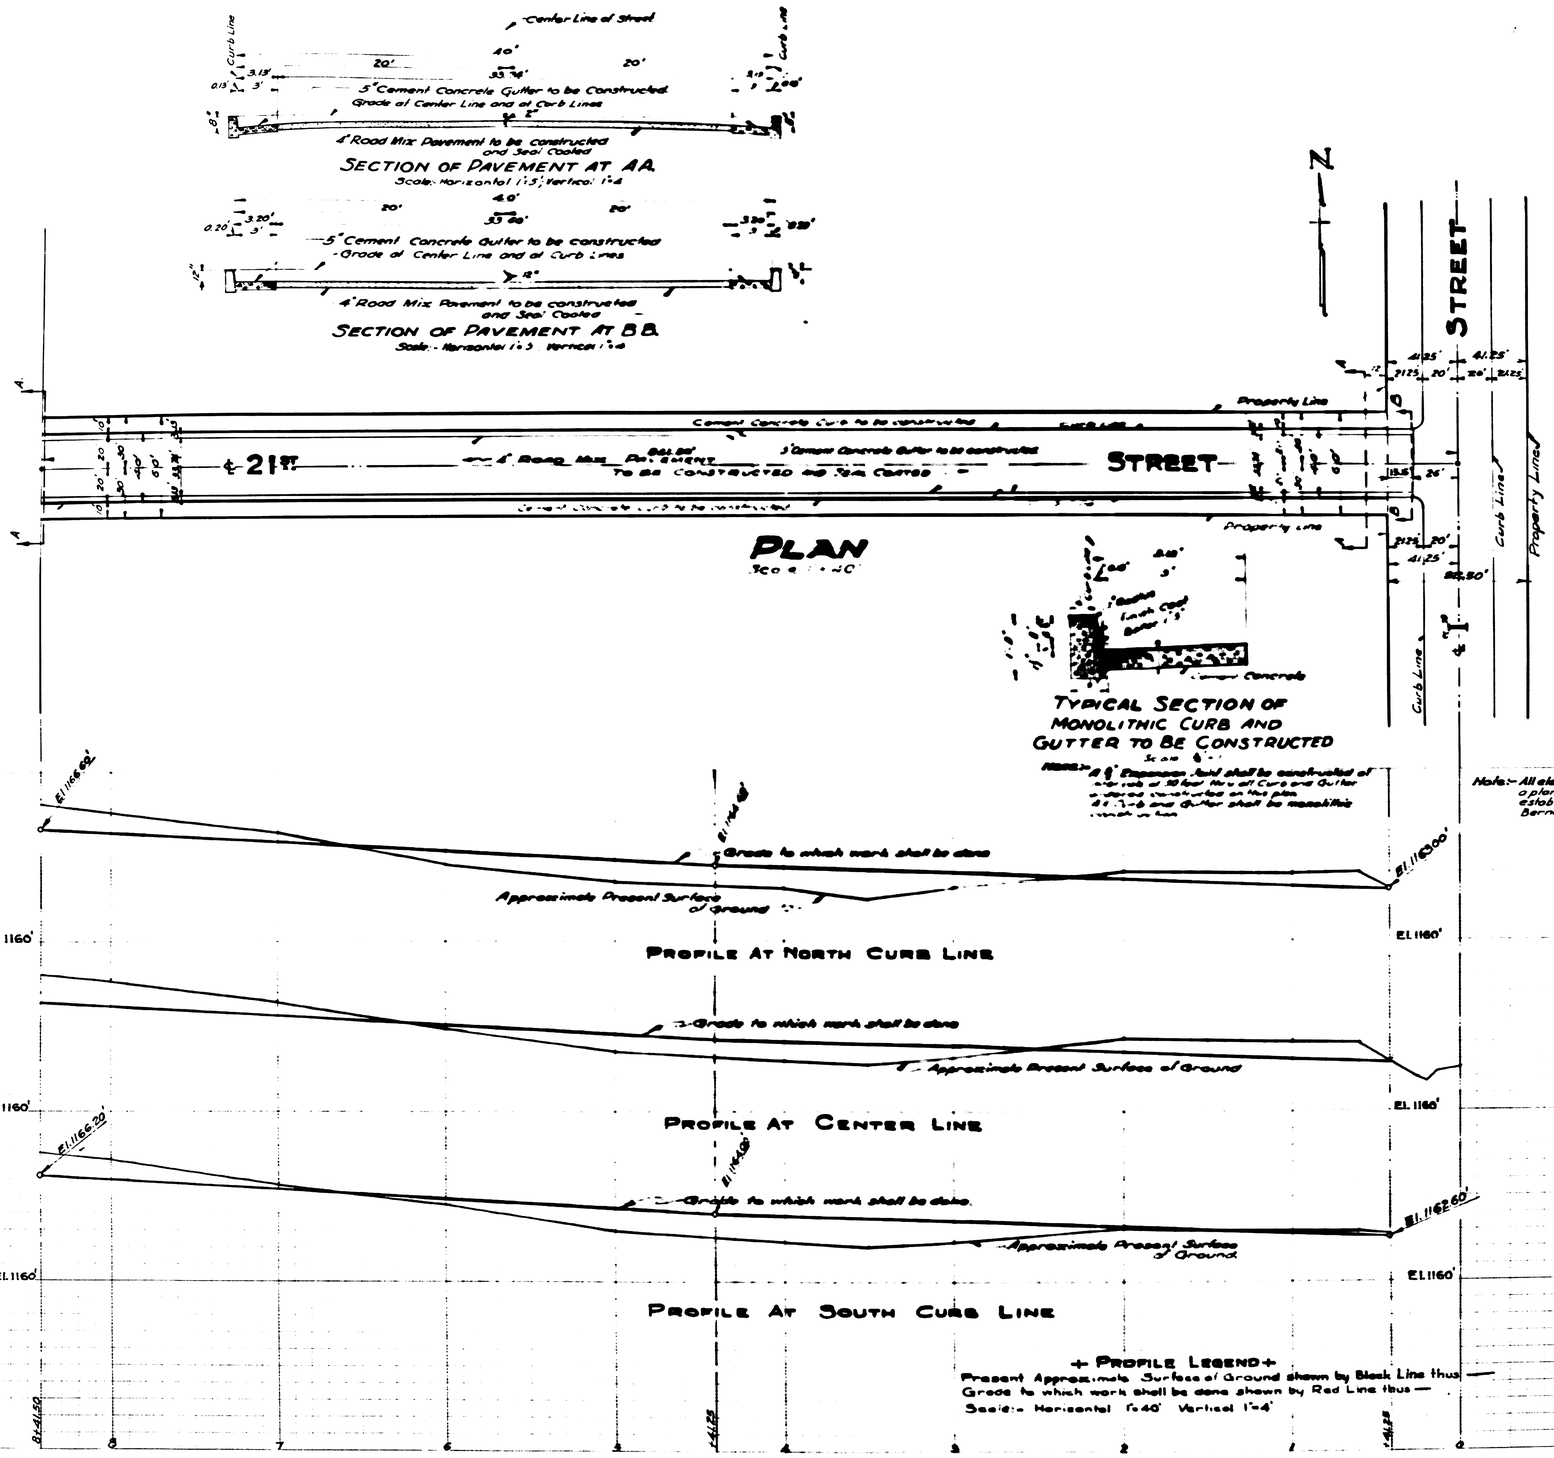

SHEET Nº 1
PLAN Nº 1375

FOR THE IMPROVEMENT OF 21ST STREET

BETWEEN
"I" ST. AND A POINT 800.25' WEST OF "I" ST.
IN THE CITY OF
SAN BERNARDINO, CALIFORNIA.

MARCH 1940 — Scale 1"=40'
GORDON STEWART — CITY ENGINEER.

PLAN ADOPTED APRIL 1, 1940

Mar. 25, 1940
Gordon Stewart

Note:- All elevations shown in "Red" ink are in feet and are above a plane which is 1045.28' below the City Bench Mark as established by Ordinance Nº 383 of the City of San Bernardino, California.

— LEGEND —

" or in means inch or inches
' or ft means foot or feet.
℄ mean center Line.
Nº means number.
El. means elevation.
St. means Street.
Cement Concrete Curb to be constructed shown thus in plan... thus in section...
Cement Concrete Gutter to be constructed shown thus in plan... thus in section...
Road Mix Pavement to be constructed and Seal Coated shown thus in plan... thus in Section...

— TITLE TO STREET —

See Sheet Nº 2 of this plan.

— GRADE RESOLUTION —

See Sheet Nº 2 of this plan.

Sheet Nº 1 of 3 Sheets.

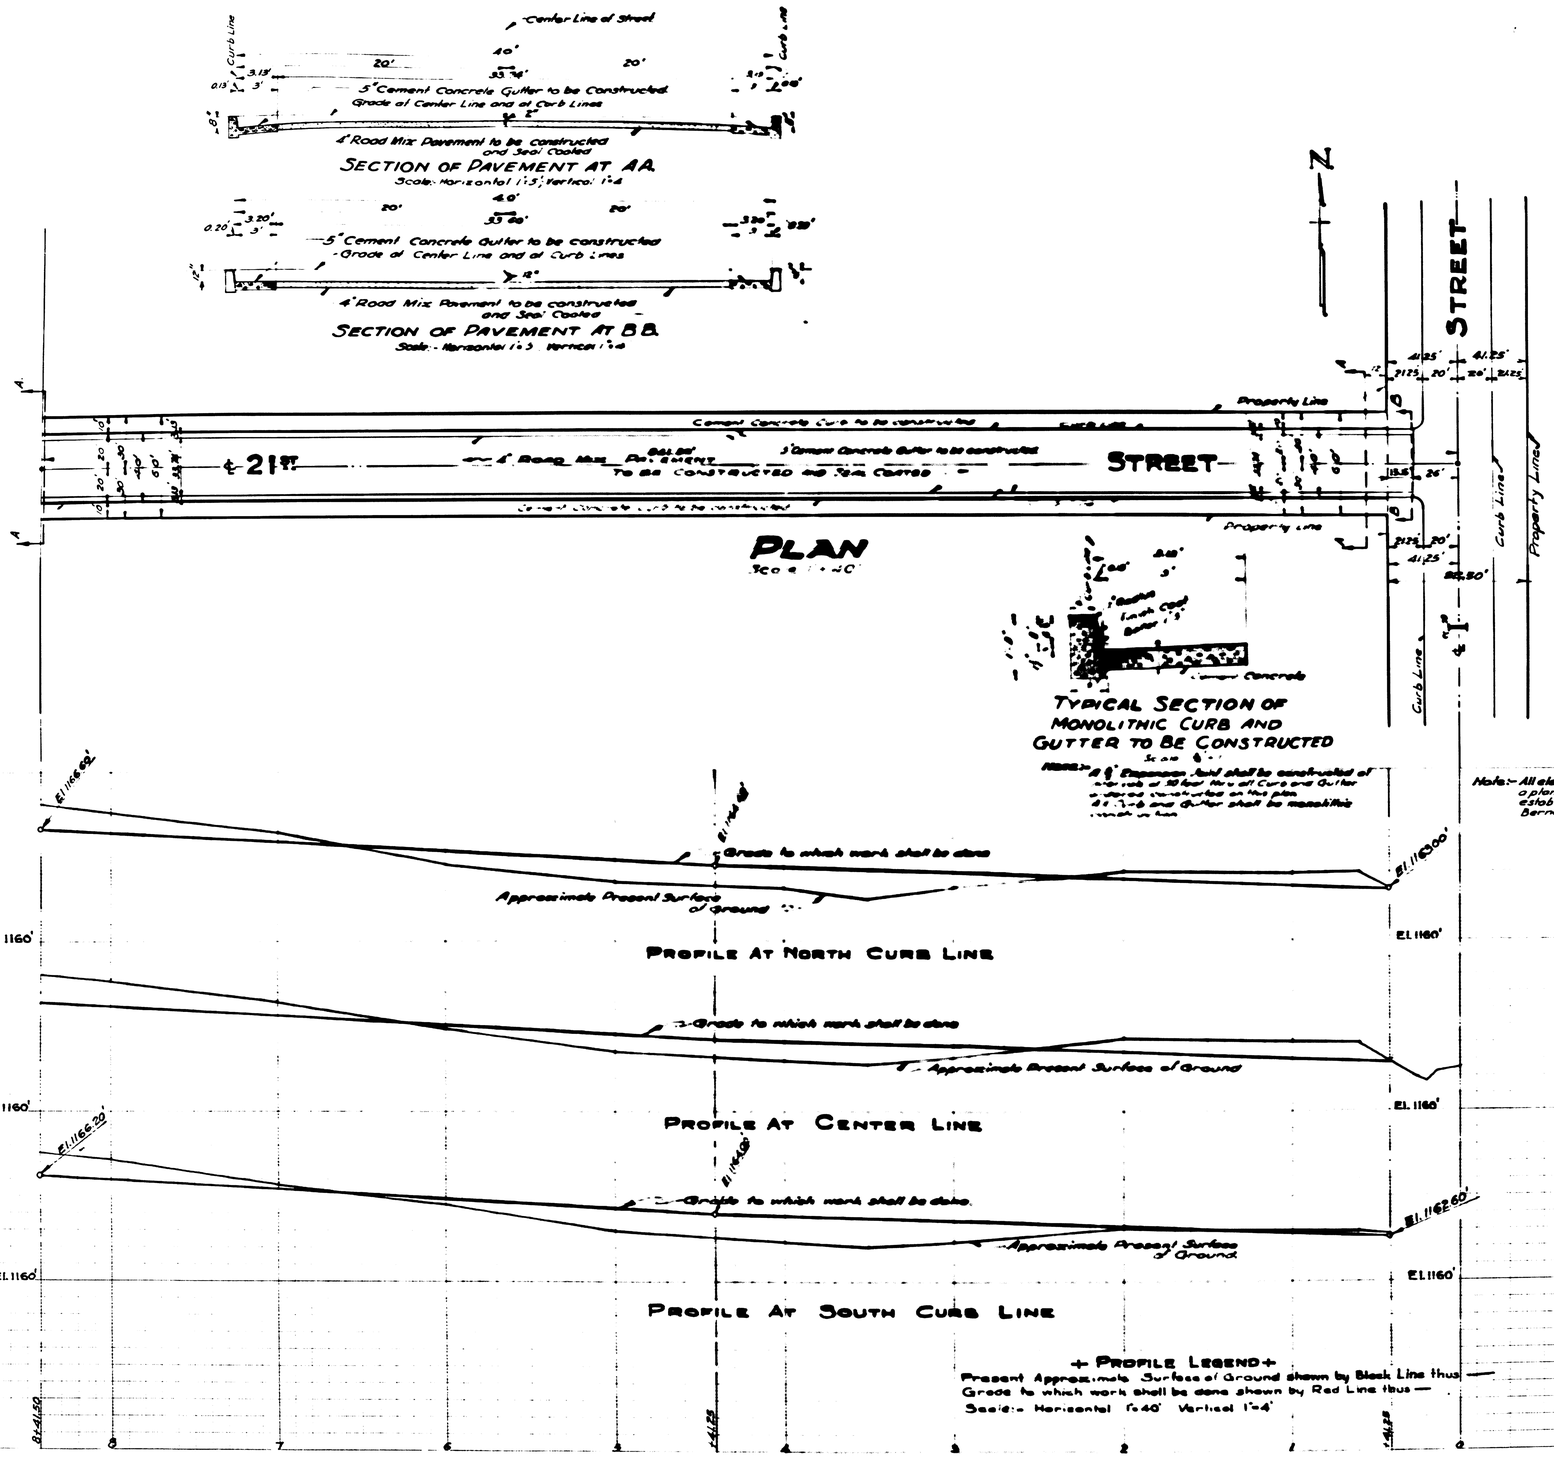

SHEET Nº 1
PLAN Nº 1375

FOR THE IMPROVEMENT OF 21ST STREET

BETWEEN
"I" ST. AND A POINT 800.25' WEST OF "I" ST.
IN THE CITY OF
SAN BERNARDINO, CALIFORNIA.

MARCH 1940 — Scale 1"=40'
GORDON STEWART — CITY ENGINEER.

PLAN ADOPTED APRIL 1, 1940

Mar. 25, 1940
Gordon Stewart

Note:- All elevations shown in "Red" ink are in feet and are above a plane which is 1045.28' below the City Bench Mark as established by Ordinance Nº 383 of the City of San Bernardino, California.

— LEGEND —

" or in means inch or inches
' or ft means foot or feet.
℄ mean center Line.
Nº means number.
El. means elevation.
St. means Street.
Cement Concrete Curb to be constructed shown thus in plan... thus in section...
Cement Concrete Gutter to be constructed shown thus in plan... thus in section...
Road Mix Pavement to be constructed and Seal Coated shown thus in plan... thus in Section...

— TITLE TO STREET —

See Sheet Nº 2 of this plan.

— GRADE RESOLUTION —

See Sheet Nº 2 of this plan.

Sheet Nº 1 of 3 Sheets.