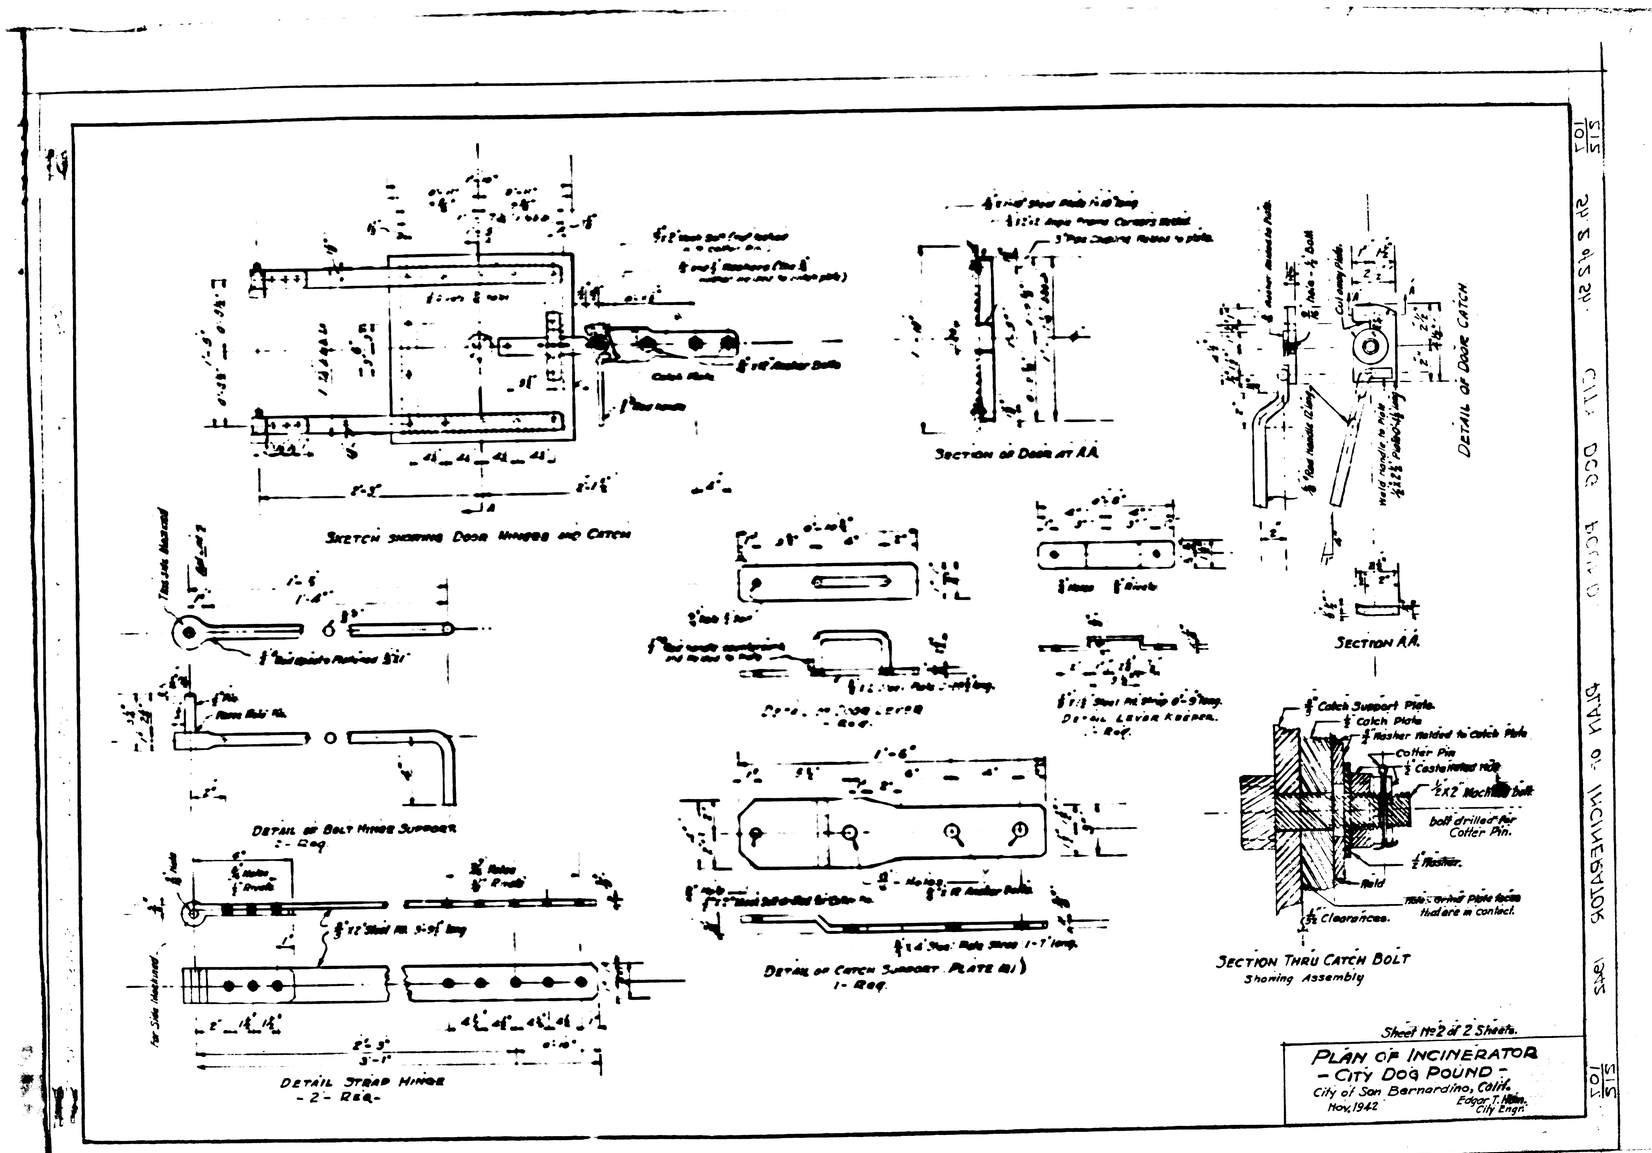
Sketch showing Door Hinges and Catch
Section of Door at A.A.
Detail of Door Catch
Section A.A.
Detail of Bolt Hinge Support
- 2 - Req.
Detail Strap Hinge
- 2 - Req.
Detail of Catch Support Plate (1)
1 - Req.
Detail Lever Keeper
- Req.
Section Thru Catch Bolt
Showing Assembly
Catch Support Plate
Catch Plate
Washer Welded to Catch Plate
Cotter Pin
Cast Iron Hub
Bolt drilled for Cotter Pin.
Washer.
Weld
Clearances.
Note: Arrow Points Where Welds are in contact.
Sheet No 2 of 2 Sheets.
Plan of Incinerator
- City Dog Pound -
City of San Bernardino, Calif.
Nov. 1942
Edgar T. Hahn
City Engr.
Plan of Incinerator
City Dog Pound
Sheet 2 of 2 Sheets
1 of 1