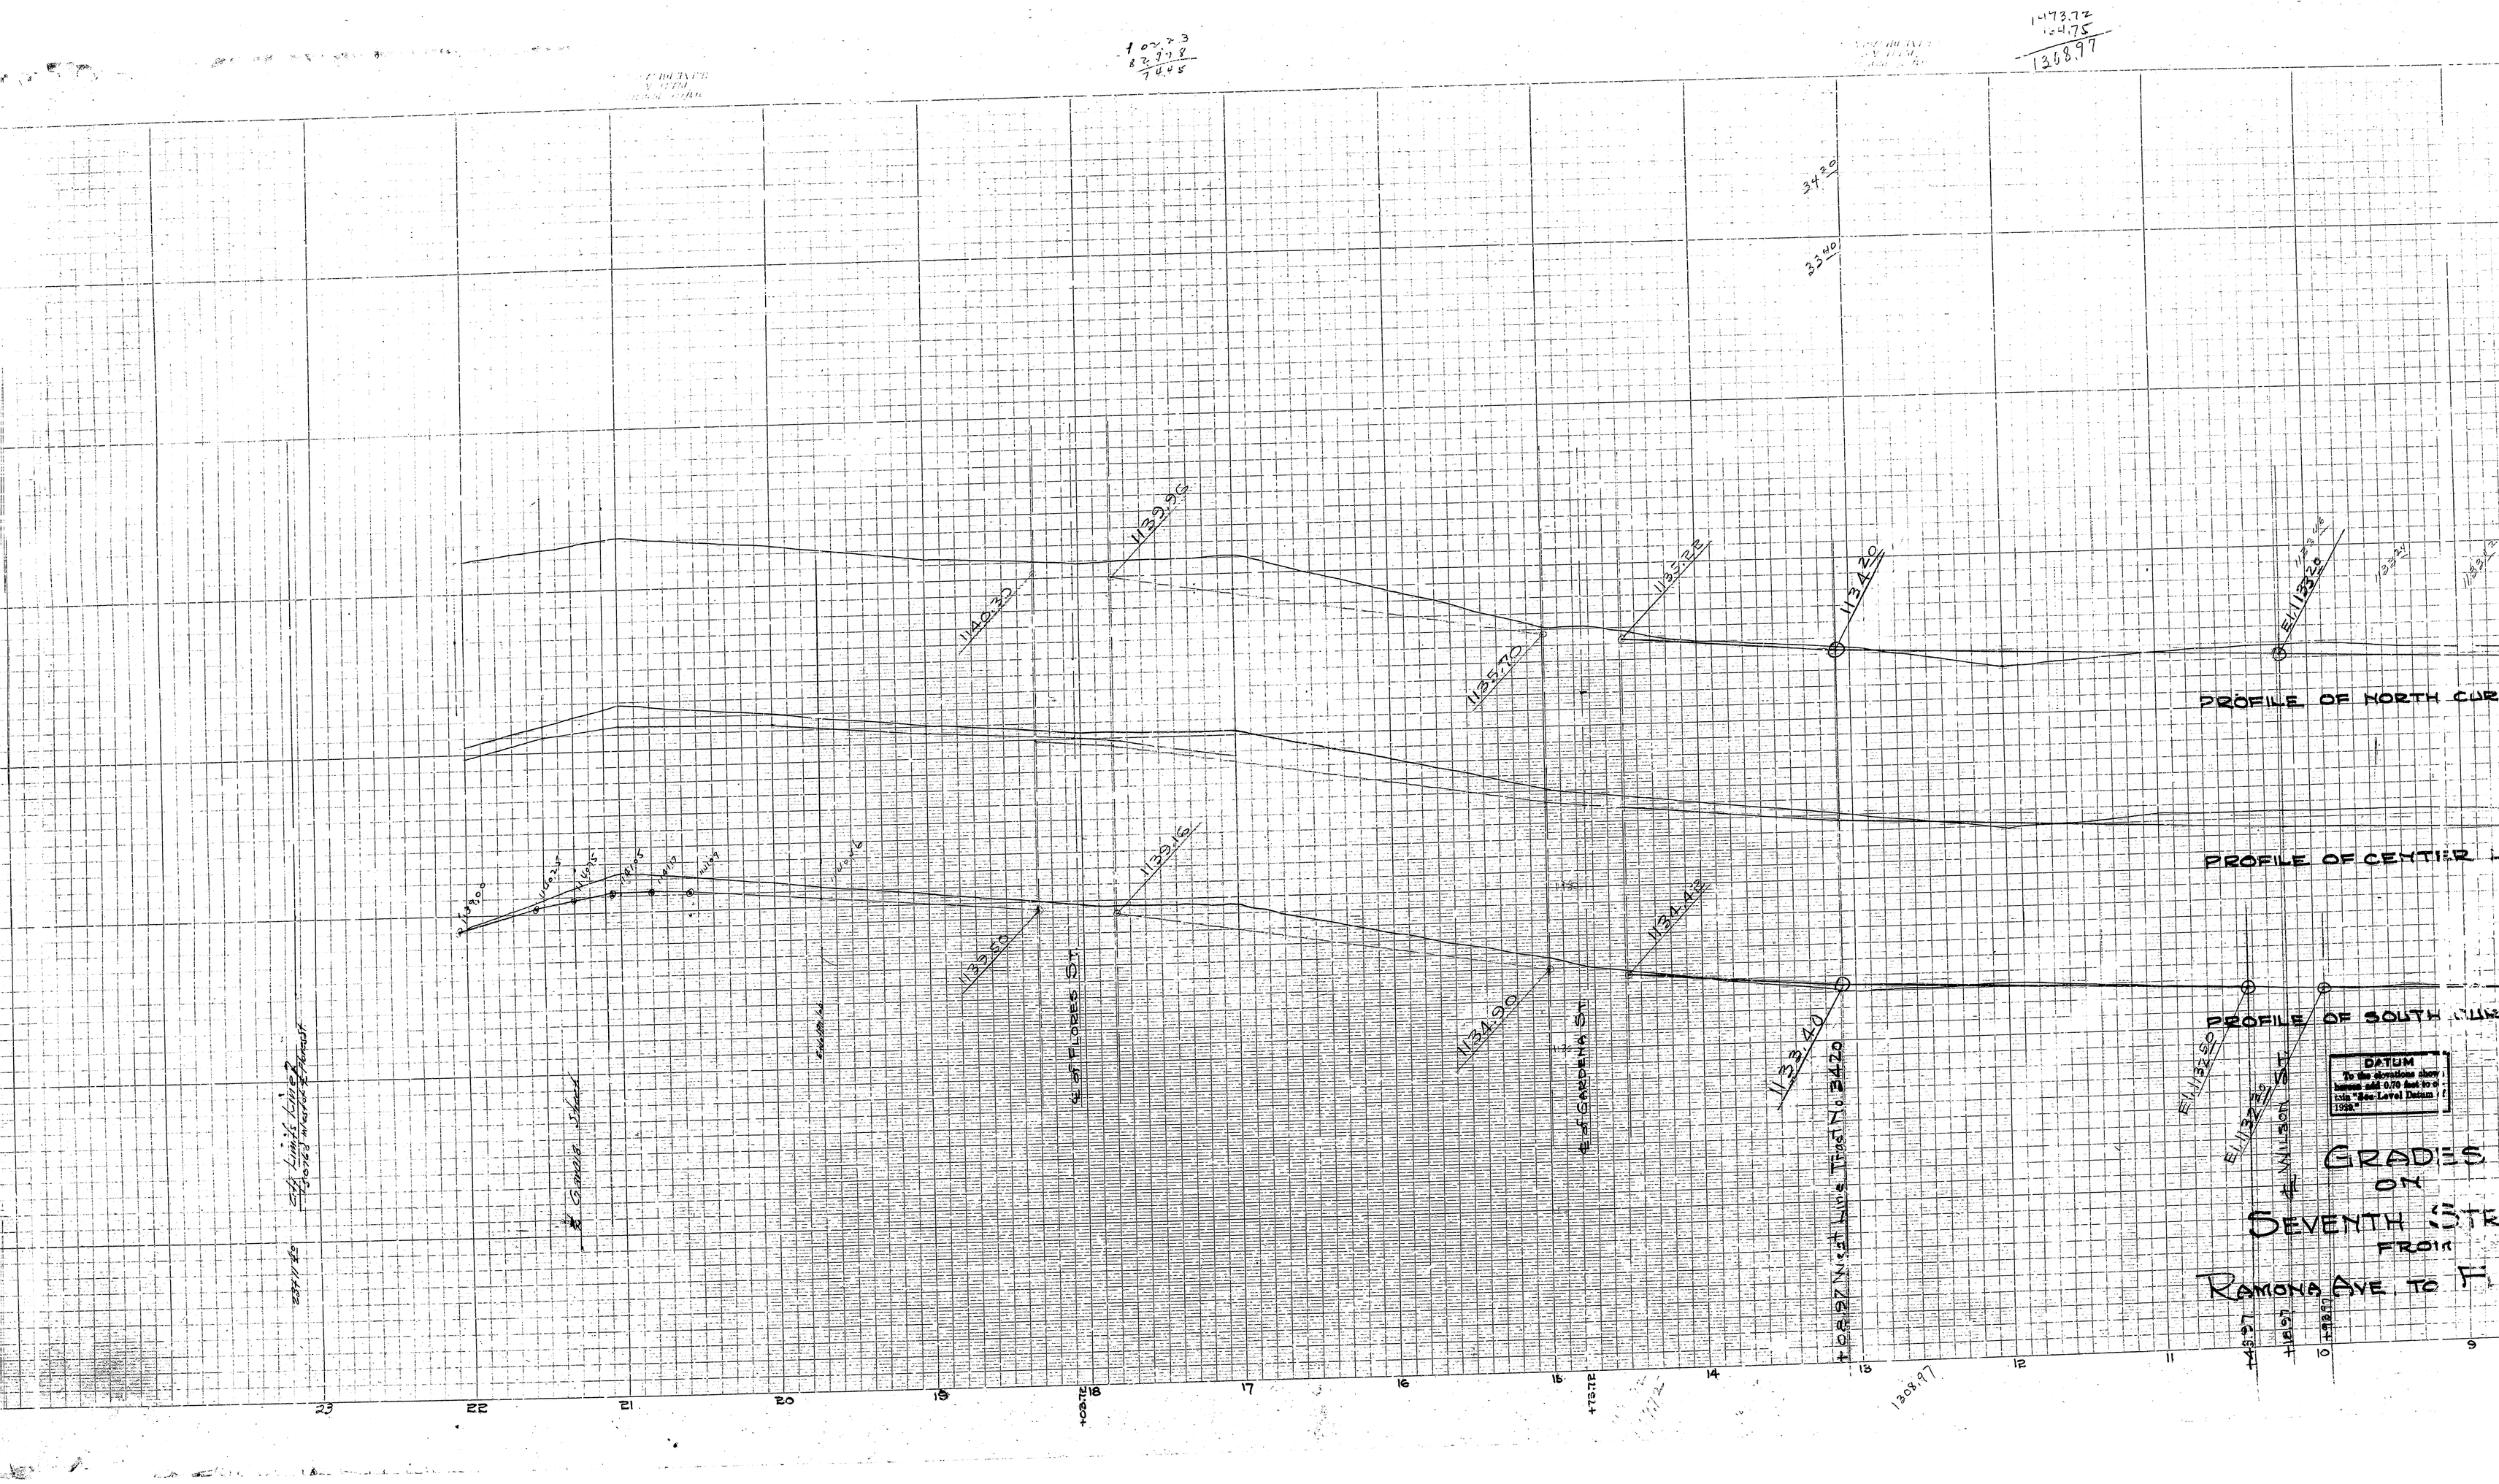

PROFILE OF NORTH CUR
PROFILE OF CENTER
PROFILE OF SOUTH CUR
DATUM
To the elevations show
hereon add 0.70 feet to o
tain "Sea-Level Datum
1929."
GRADES
ON
SEVENTH STR
FROM
RAMONA AVE TO F
℄ of FLORES ST
℄ of GARDENA ST
℄ WILSON ST
1139.96
1140.30
1135.70
1135.22
1134.20
1139.16
1139.50
1134.42
1134.90
1133.40
1308.97

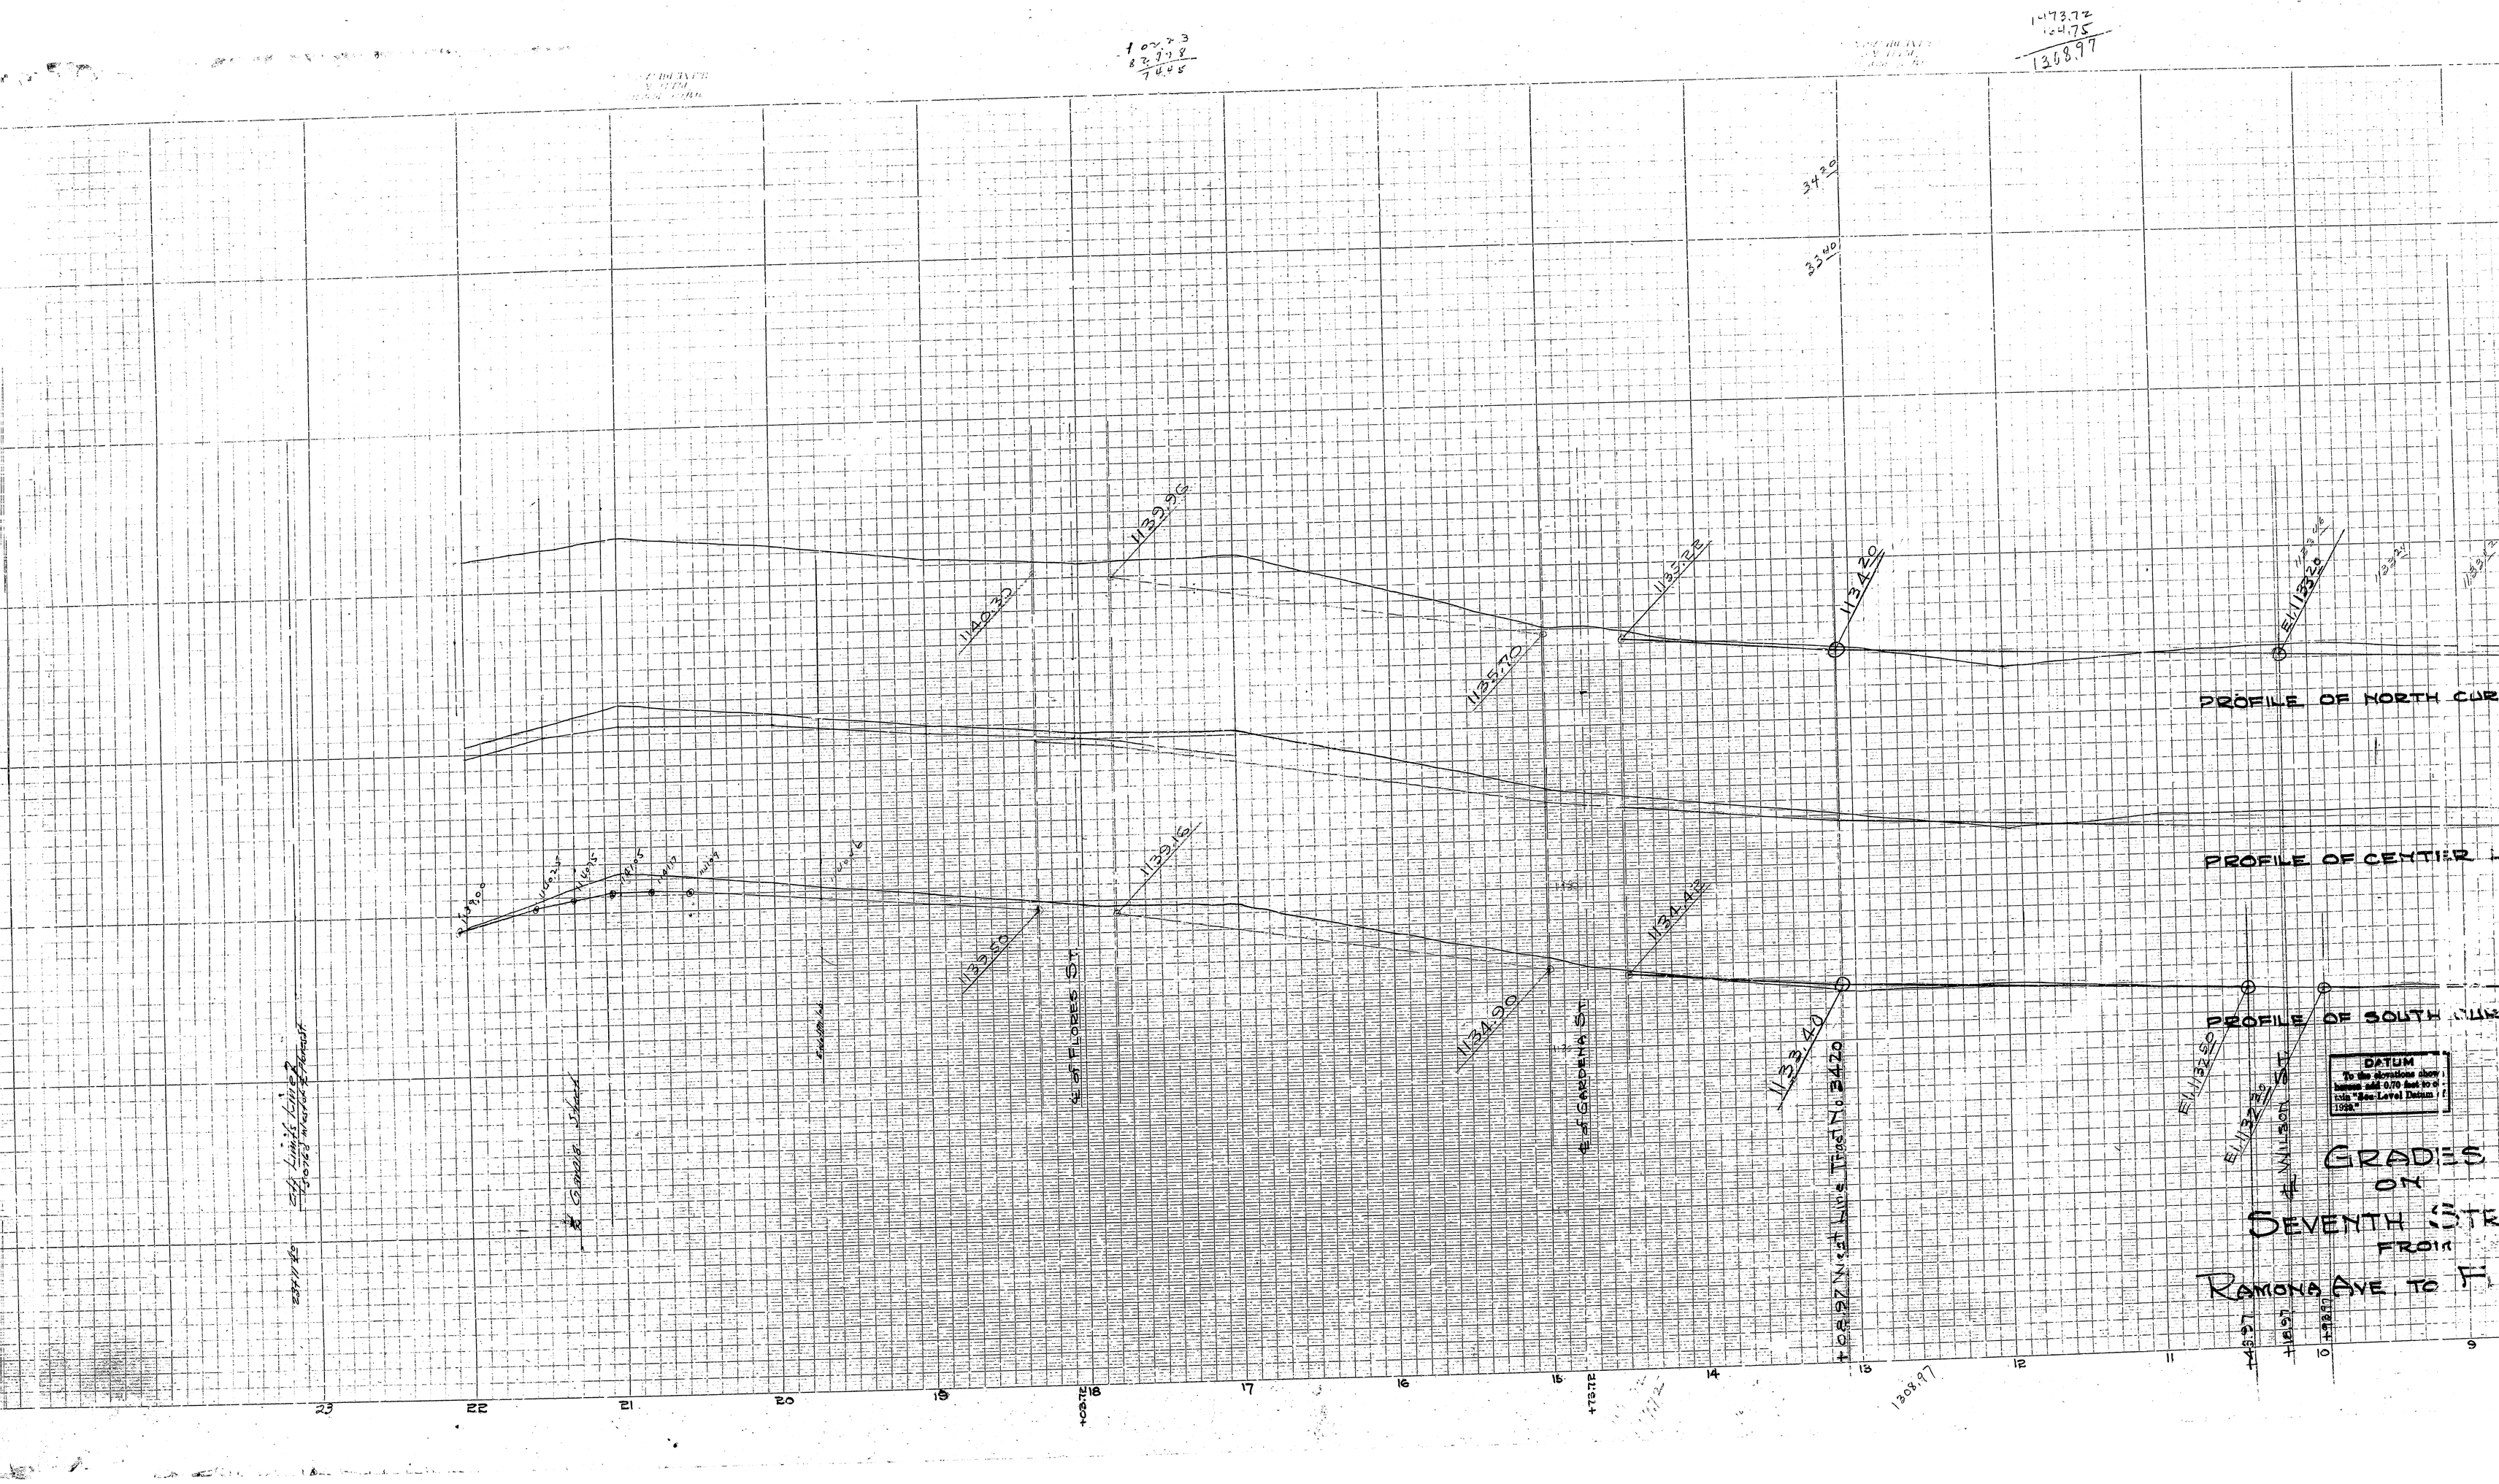

PROFILE OF NORTH CUR
PROFILE OF CENTER
PROFILE OF SOUTH CUR
DATUM
To the elevations show
hereon add 0.70 feet to o
tain "Sea-Level Datum
1929."
GRADES
ON
SEVENTH STR
FROM
RAMONA AVE TO F
℄ of FLORES ST
℄ of GARDENA ST
℄ WILSON ST
1139.96
1140.30
1135.70
1135.22
1134.20
1139.16
1139.50
1134.42
1134.90
1133.40
1308.97