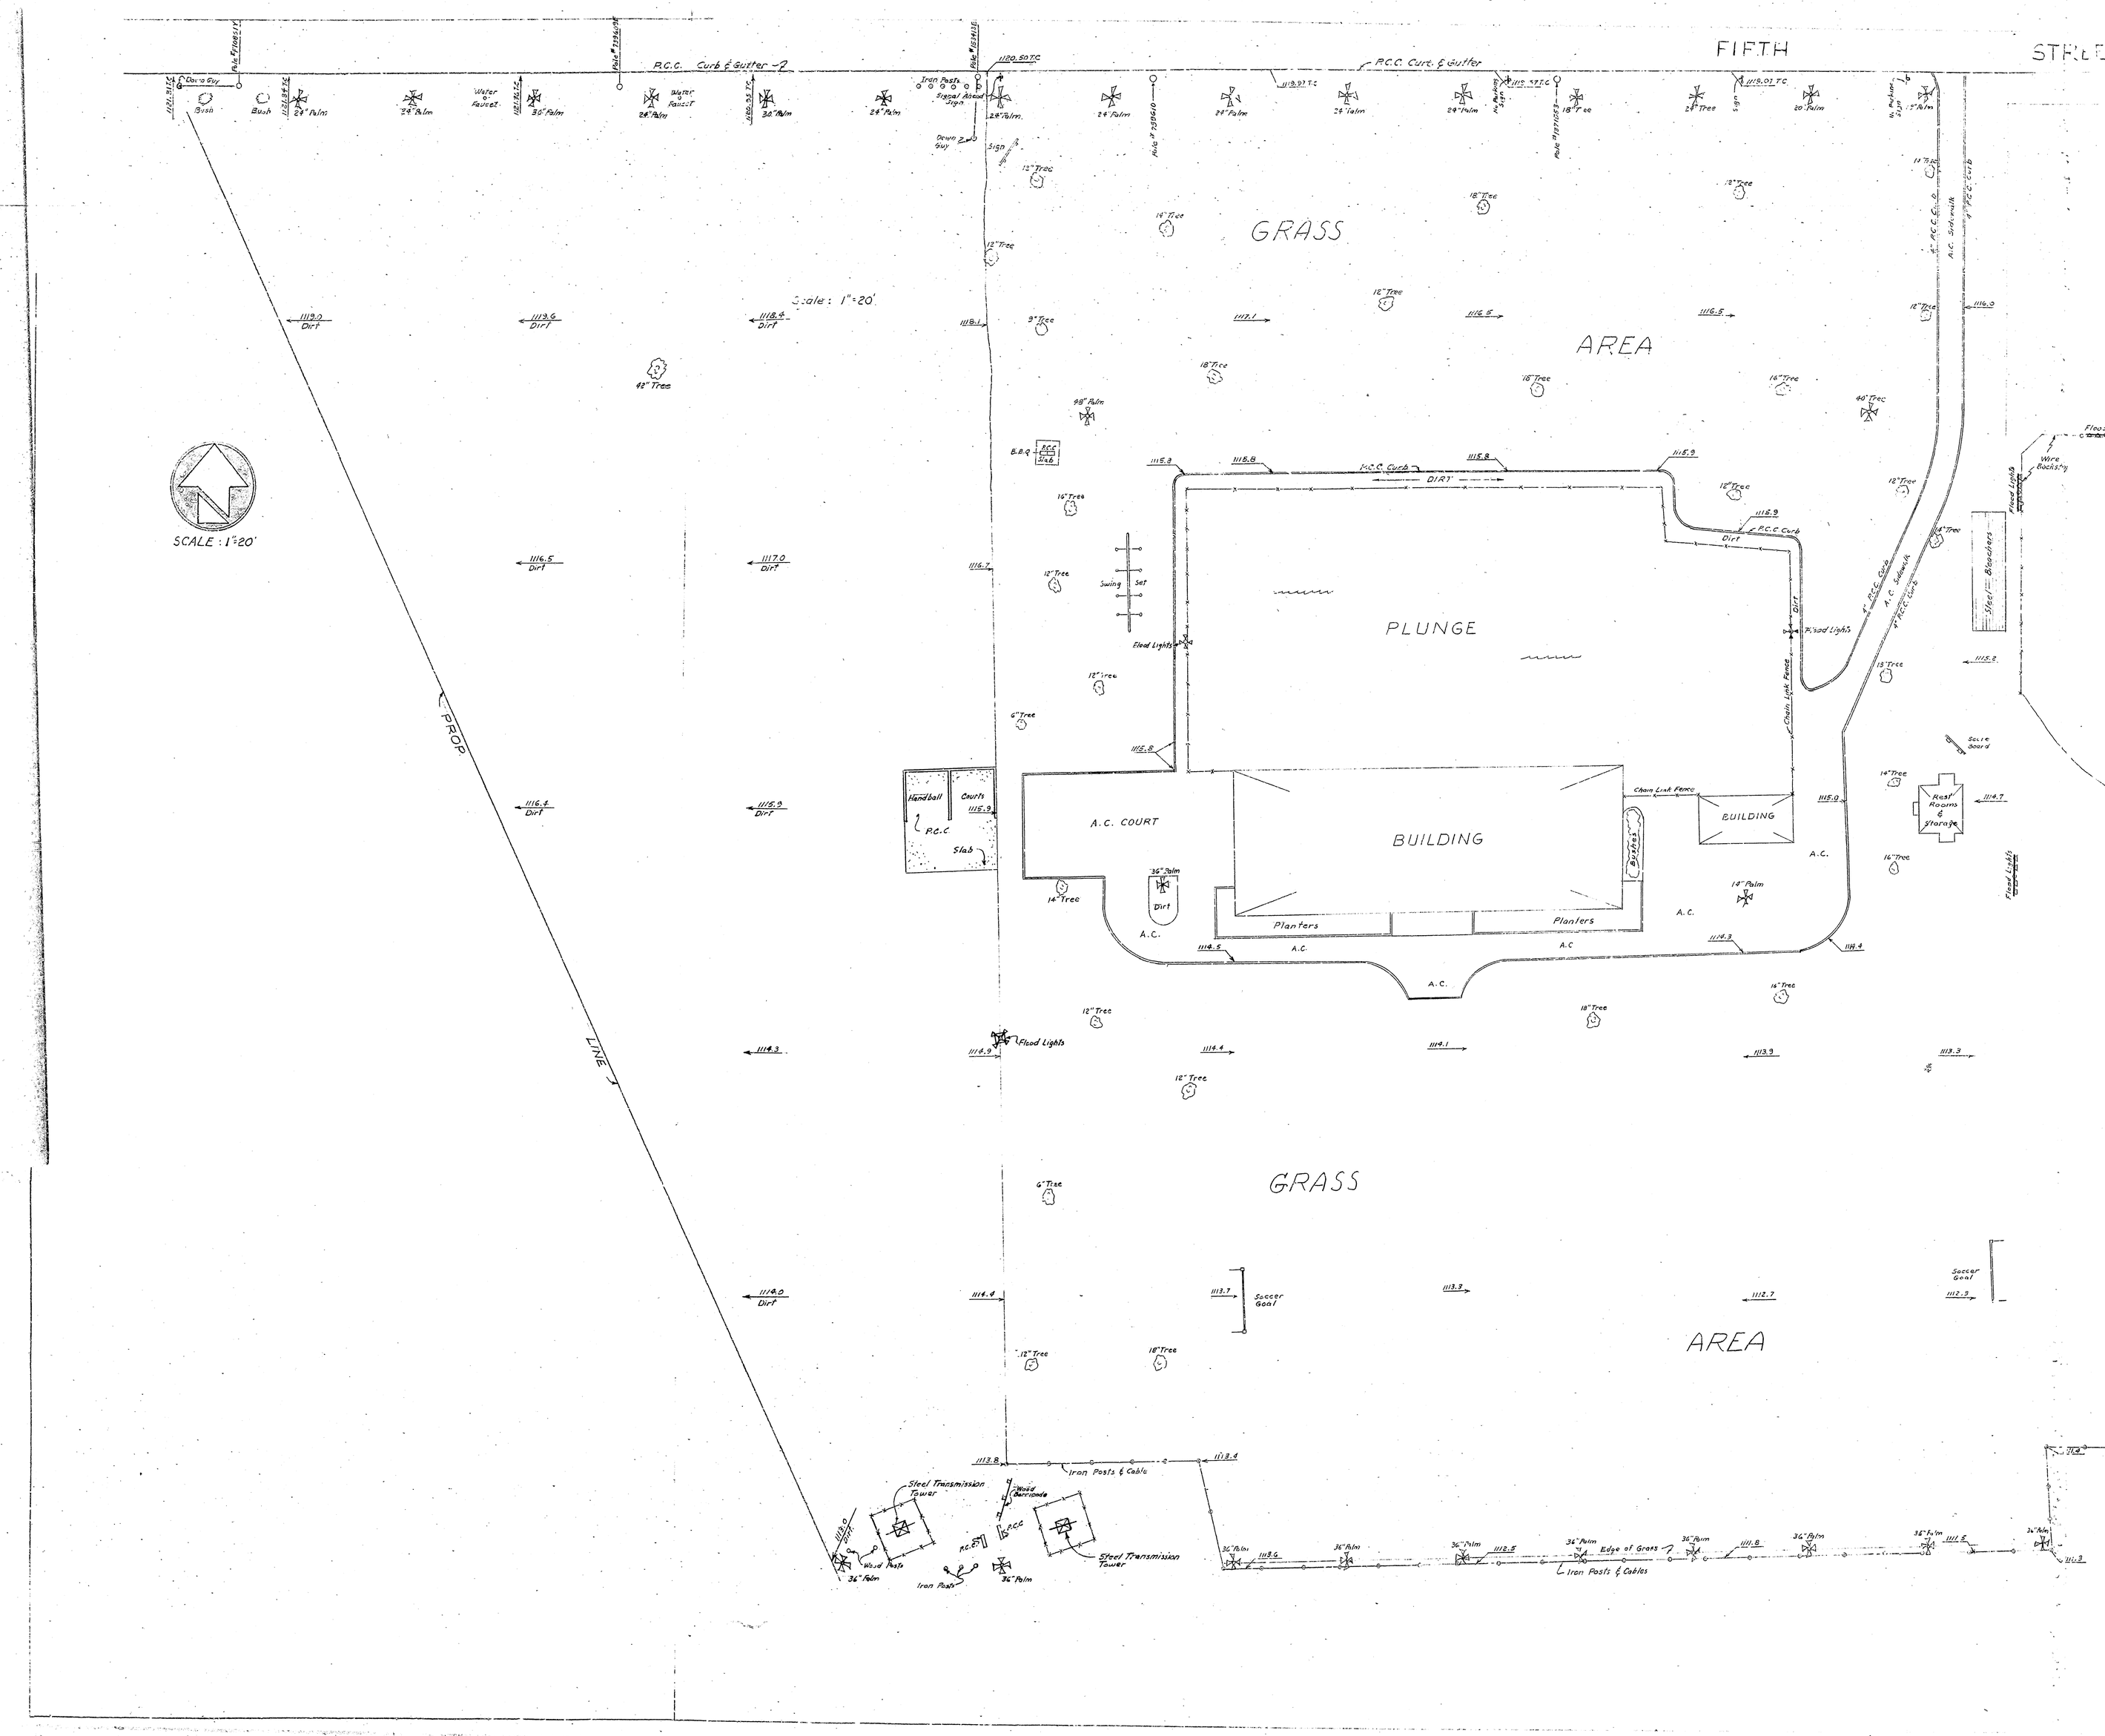
FIFTH
STREE
P.C.C. Curb & Gutter
GRASS
AREA
Scale: 1"=20'
SCALE: 1"=20'
PLUNGE
BUILDING
A.C. COURT
Planters
Planters
Handball
Courts
P.C.C.
Slab
Dirt
Swing Set
Flood Lights
Chain Link Fence
Steel Bleachers
Rest Rooms & Storage
Soccer Goal
PROP. LINE
Steel Transmission Tower
Wood Barricade
Wood Posts
Iron Posts
Iron Posts & Cable
Edge of Grass
Iron Posts & Cables
Bush
Water Faucet
Iron Posts
Signal Ahead Sign
Down Guy
Sign
Wire Backstop
Flood Lights
Score Board
Soccer Goal

D-158-273