SHEET Nº 2

PLAN Nº 1066

FOR THE IMPROVEMENT OF

THIRD STREET

BETWEEN

LUGO AVENUE AND WATERMAN AVENUE

IN THE

CITY OF SAN BERNARDINO, CALIFORNIA

FEBRUARY 1931

A. H. LOWE
City Engineer

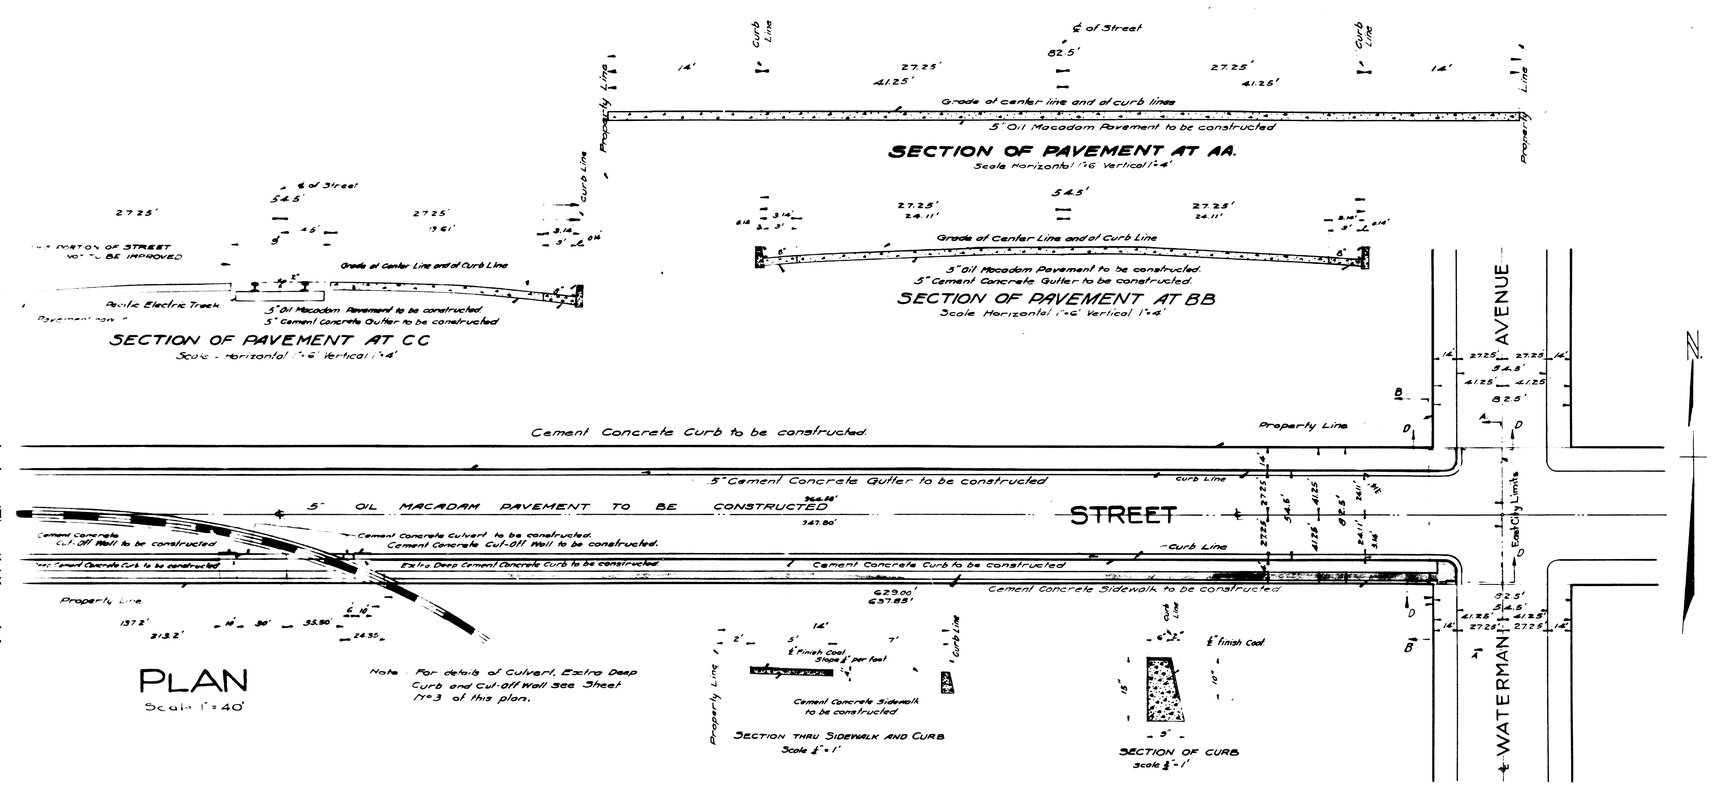

PLAN ADOPTED MARCH 16, 1931.

MAR. 2, 1931
A. H. Lowe

Note:- All elevations shown in Red figures are in feet and are above a plane which is 1045.78 feet below the City Bench Mark as established by ordinance No. 383 of the City of San Bernardino, Calif.

TITLE TO STREET

Title of the City of San Bernardino to Third Street was given by dedication of the Rancho San Bernardino as per map thereof recorded in Book 7 of Maps at page 2 records of the County Recorder San Bernardino County California.

GRADE ORDINANCE

Grade of Third Street was established by Resolution No. 174 adopted Feb. 27, 1931.
Grade of Third Street was established by Ordinance No. 393 adopted Oct. 22, 1908.

LEGEND

" or in. means inch or inches
' or ft. means foot or feet
No means number
℄ means Center Line
St means Street
Ave. means Avenue
5" Oil Macadam Pavement to be constructed shown thus in plan ____ thus in section
Cement Concrete Curb to be constructed shown thus in plan ____ thus in section
4" Cement concrete sidewalk to be constructed shown thus in plan ____ thus in section
5" Cement Concrete Gutter to be constructed shown thus in plan ____ thus in section
Pacific Electric Railway Track shown thus in plan ____ thus in section
5" Cement Concrete Pavement to be constructed shown thus in plan ____ thus in section
Cement Concrete Culvert to be constructed shown thus in plan ____
Extra Deep Cement Concrete Curb to be constructed shown thus in plan ____
Cement Concrete Cut-off Wall to be constructed shown thus in plan ____

Note: A ½" Expansion Joint shall be constructed at intervals of 50 feet thru all cement concrete Curb, Gutter and Sidewalk ordered constructed on this plan.

PROFILE LEGEND

Approximate Present Surface of Ground shown by Black Lines thus ____
Grade to which work shall be done shown by Red Lines thus ____
Scale:- Horizontal 1"=40' Vertical 1"=4'
El means elevation.

SHEET Nº 2

PLAN Nº 1066

FOR THE IMPROVEMENT OF

THIRD STREET

BETWEEN

LUGO AVENUE AND WATERMAN AVENUE

IN THE

CITY OF SAN BERNARDINO, CALIFORNIA

FEBRUARY 1931

A. H. LOWE
City Engineer

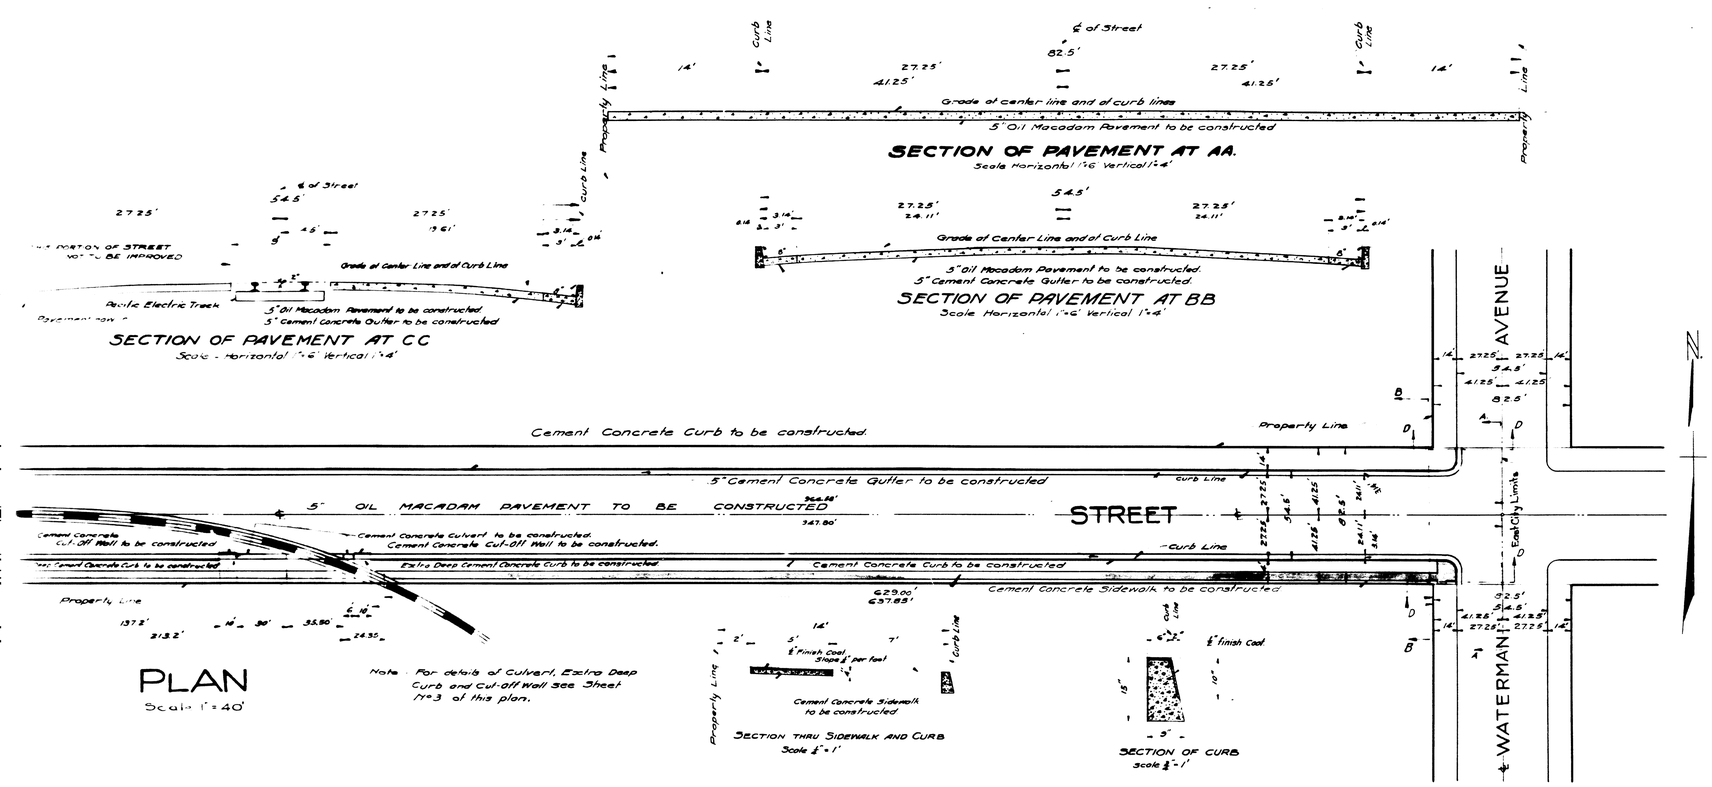

PLAN ADOPTED MARCH 16, 1931.

MAR. 2, 1931
A. H. Lowe

Note:- All elevations shown in Red figures are in feet and are above a plane which is 1045.78 feet below the City Bench Mark as established by ordinance No. 383 of the City of San Bernardino, Calif.

TITLE TO STREET

Title of the City of San Bernardino to Third Street was given by dedication of the Rancho San Bernardino as per map thereof recorded in Book 7 of Maps at page 2 records of the County Recorder San Bernardino County California.

GRADE ORDINANCE

Grade of Third Street was established by Resolution No. 174 adopted Feb. 27, 1931.
Grade of Third Street was established by Ordinance No. 393 adopted Oct. 22, 1908.

LEGEND

" or in. means inch or inches
' or ft. means foot or feet
No means number
℄ means Center Line
St means Street
Ave. means Avenue
5" Oil Macadam Pavement to be constructed shown thus in plan ____ thus in section
Cement Concrete Curb to be constructed shown thus in plan ____ thus in section
4" Cement concrete sidewalk to be constructed shown thus in plan ____ thus in section
5" Cement Concrete Gutter to be constructed shown thus in plan ____ thus in section
Pacific Electric Railway Track shown thus in plan ____ thus in section
5" Cement Concrete Pavement to be constructed shown thus in plan ____ thus in section
Cement Concrete Culvert to be constructed shown thus in plan ____
Extra Deep Cement Concrete Curb to be constructed shown thus in plan ____
Cement Concrete Cut-off Wall to be constructed shown thus in plan ____

Note: A ½" Expansion Joint shall be constructed at intervals of 50 feet thru all cement concrete Curb, Gutter and Sidewalk ordered constructed on this plan.

PROFILE LEGEND

Approximate Present Surface of Ground shown by Black Lines thus ____
Grade to which work shall be done shown by Red Lines thus ____
Scale:- Horizontal 1"=40' Vertical 1"=4'
El means elevation.