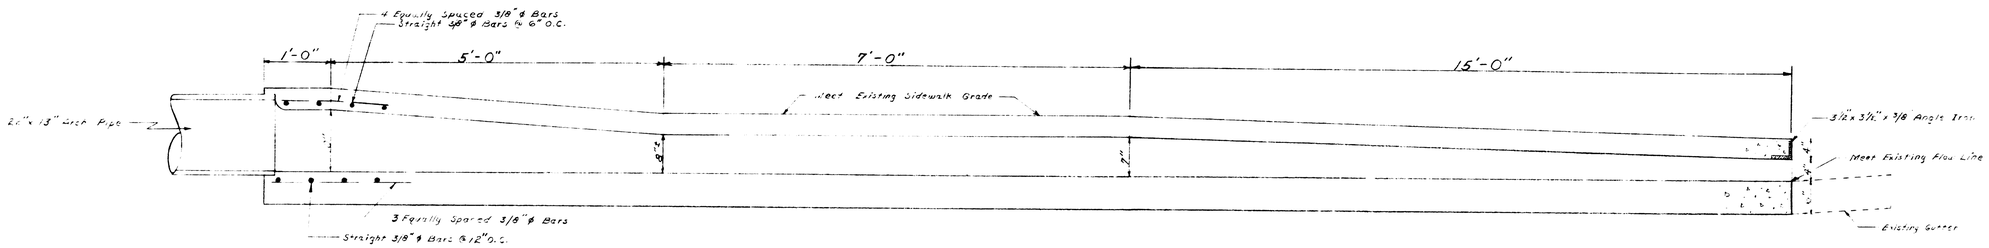

BOX CULVERT TRANSITION DETAIL

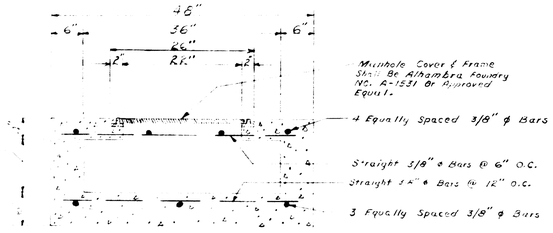

BOX CULVERT

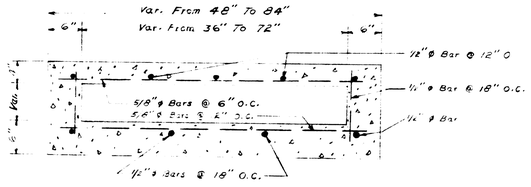

TYPICAL SECTION BOX CULVERT

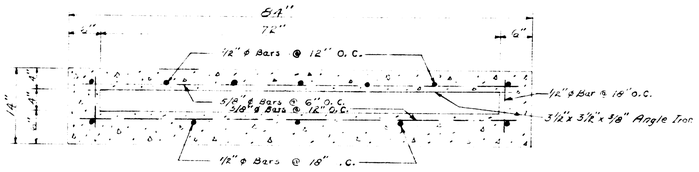

TYPICAL SECTION BOX CULVERT

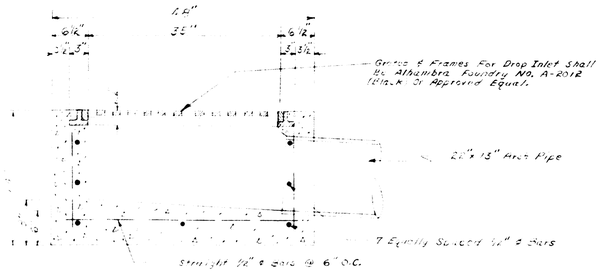

4'X 7'-5" DROP INLET

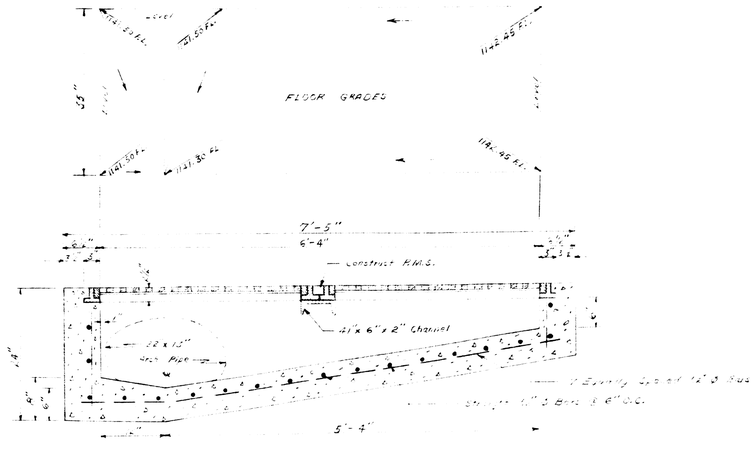

4'X 7'-5" DROP INLET

From "D" To "E" St.
Betw. 17th & 18th Sts

62/231 ALLEY

PLAN NO. 1330
SHEET 2 OF 4 SHEET