SHEET Nº 2
PLAN Nº 927
FOR THE IMPROVEMENT OF

# I STREET

BETWEEN

RIALTO AVENUE AND VAN NESS AVENUE

CITY OF SAN BERNARDINO, CALIF

June 1927

W.P. Burritt.
City Engineer

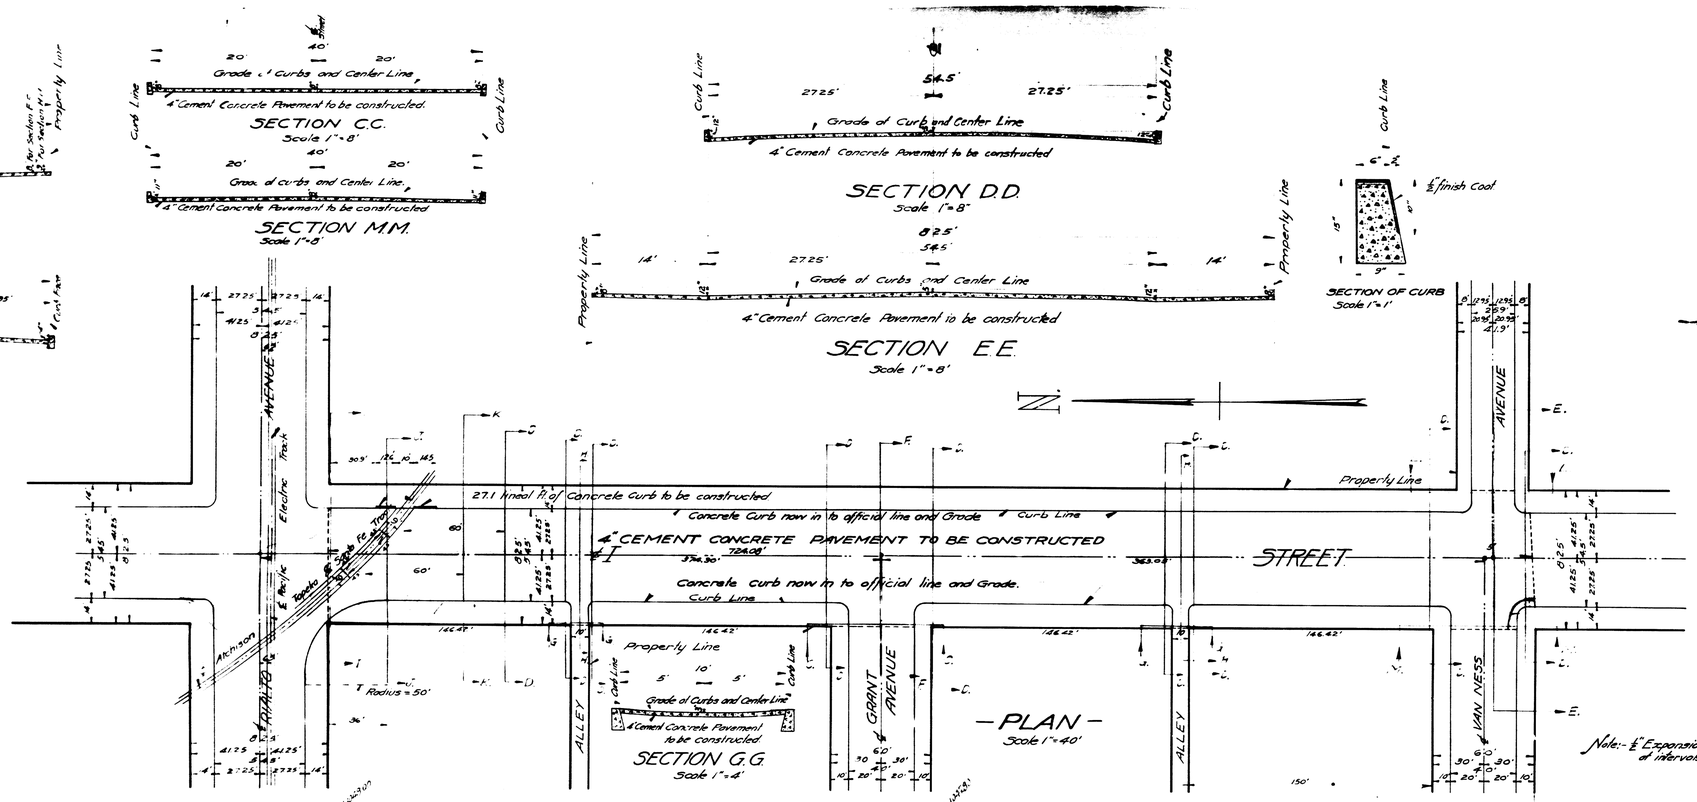


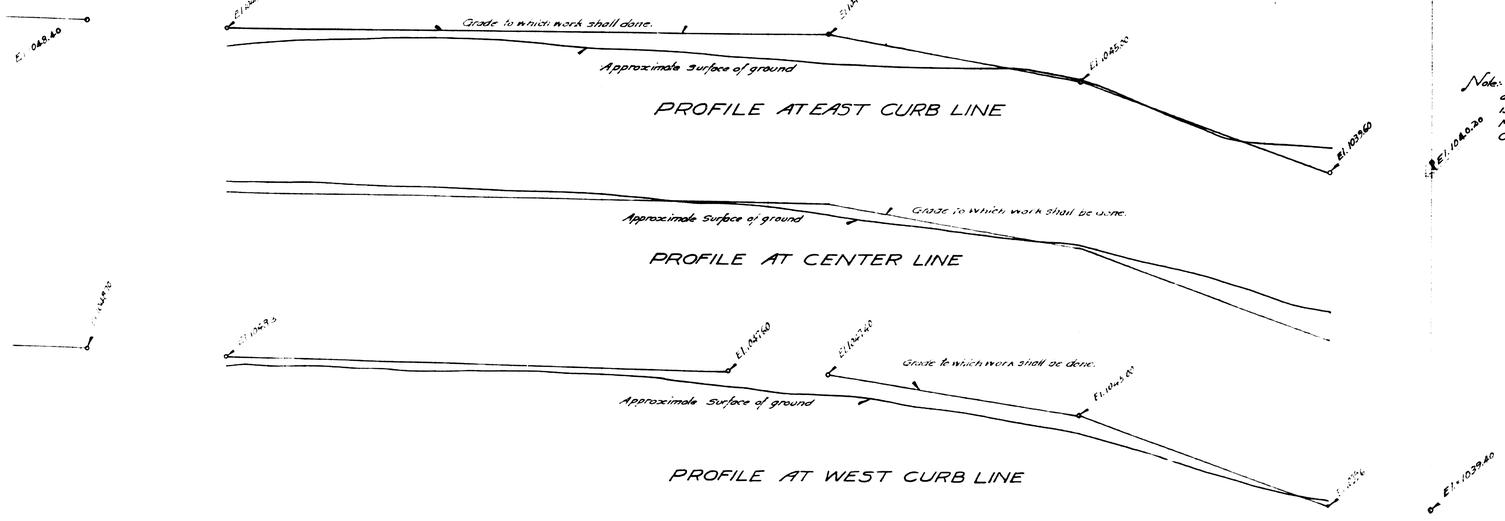


## TITLE TO STREETS

Title of City of San Bernardino to I Street was given by the dedication of San Bernardino Rancho Recorded in Book 7 of maps of page 2 records San Bernardino County

## GRADE ORDINANCES

Grade of I Street established by ordinance Nº 435 dated 4/19/10

PLAN ADOPTED June 27, 1927

Note:- ½" Expansion Joints to be constructed at intervals of approximately 75 ft.

Note: All elevations shown in red figures are in feet and are above a plane which is 1045.28 feet below the City Bench Mark established by ordinance Nº 383 City of San Bernardino, California.

## — LEGEND —

" or in. means inch or inches
' or ft. means foot or feet
El means elevation
Nº means number
℄ means Center Line
+ means plus
4" Cement Concrete Pavement to be constructed shown thus in plan
4" Cement Concrete Pavement to be constructed Shown thus in section
Concrete Curb to be constructed shown thus in plan thus in section
St. means Street.

## — PROFILE LEGEND —

Present surface of ground shown by black lines
Grade to which work shall be done shown by red lines
Profile Scale:- Horizontal 1"=40' Vertical 1"=4'

Sheet Nº 2 of 2 Sheets