PART Nº 2

PLAN Nº 938

PAVEMENT SECTION

FOR THE IMPROVEMENT OF

BURT STREET

BETWEEN

CLUSTER STREET AND MILL STREET

CITY OF SAN BERNARDINO, CALIFORNIA

April 1927

W. P. Burritt
City Engineer

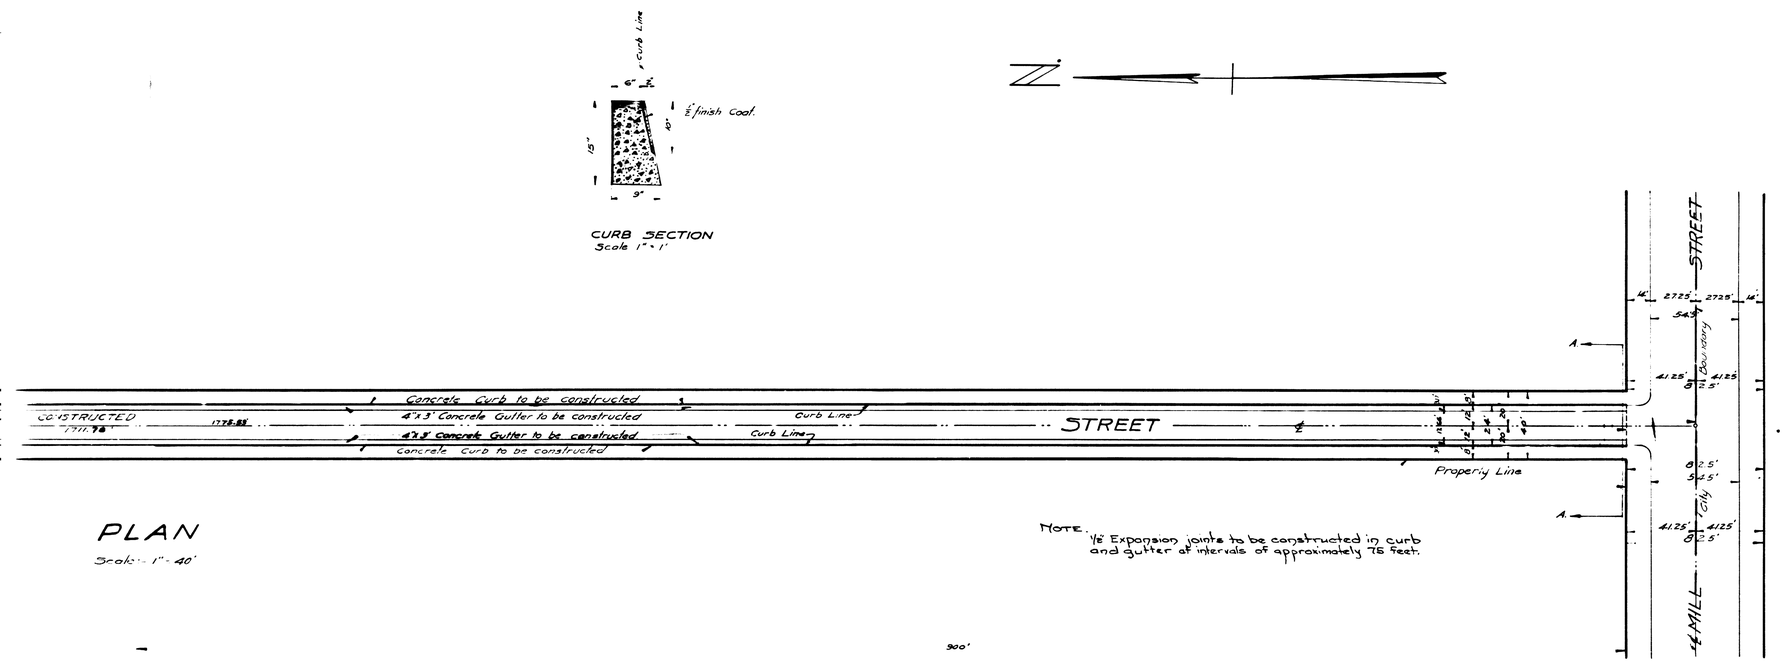

PLAN

Scale:- 1" = 40'

NOTE.
1/8" Expansion joints to be constructed in curb and gutter at intervals of approximately 75 feet.

TITLE TO STREETS

Title to Burt Street to the city of San Bernardino was given by the dedication of McIntosh's Little Farms recorded in Book 23 of Maps at Page 53 records of San Bernardino County, California.

GRADE ORDINANCES

Grade Burt St was established by resolution, June 27, 1927

Plan Adopted June 13, 1927.

W. P. Burritt

NOTE: The grade to which the work shall be done is indicated on the profile on this map by red lines. All elevations shown in ~ figures are in feet and are above a plane which is 1045.28 feet below the City Bench Mark established by ordinance Nº 303 City of San Bernardino, California. The grade of the work between the elevations as shown on these plans shall be in a straight line.
The grades shown hereon for the curb line refer to the top of the curb.
The grade of the gutter line shall be 8 inches below that established for the top of the curb.

—LEGEND—

" or in. means inch or inches.
' or ft. means foot or feet.
Nº means number.
El. means elevation.
St. means Street.
℄ means center Line.
4" ULL Macadam Pavement to be constructed shown thus in plan ▭ thus in section ▭
Concrete Curb to be constructed shown thus in plan ——— thus in section ▭
4"x3' Concrete Gutter to be constructed shown thus in plan ▭ thus in section ▭

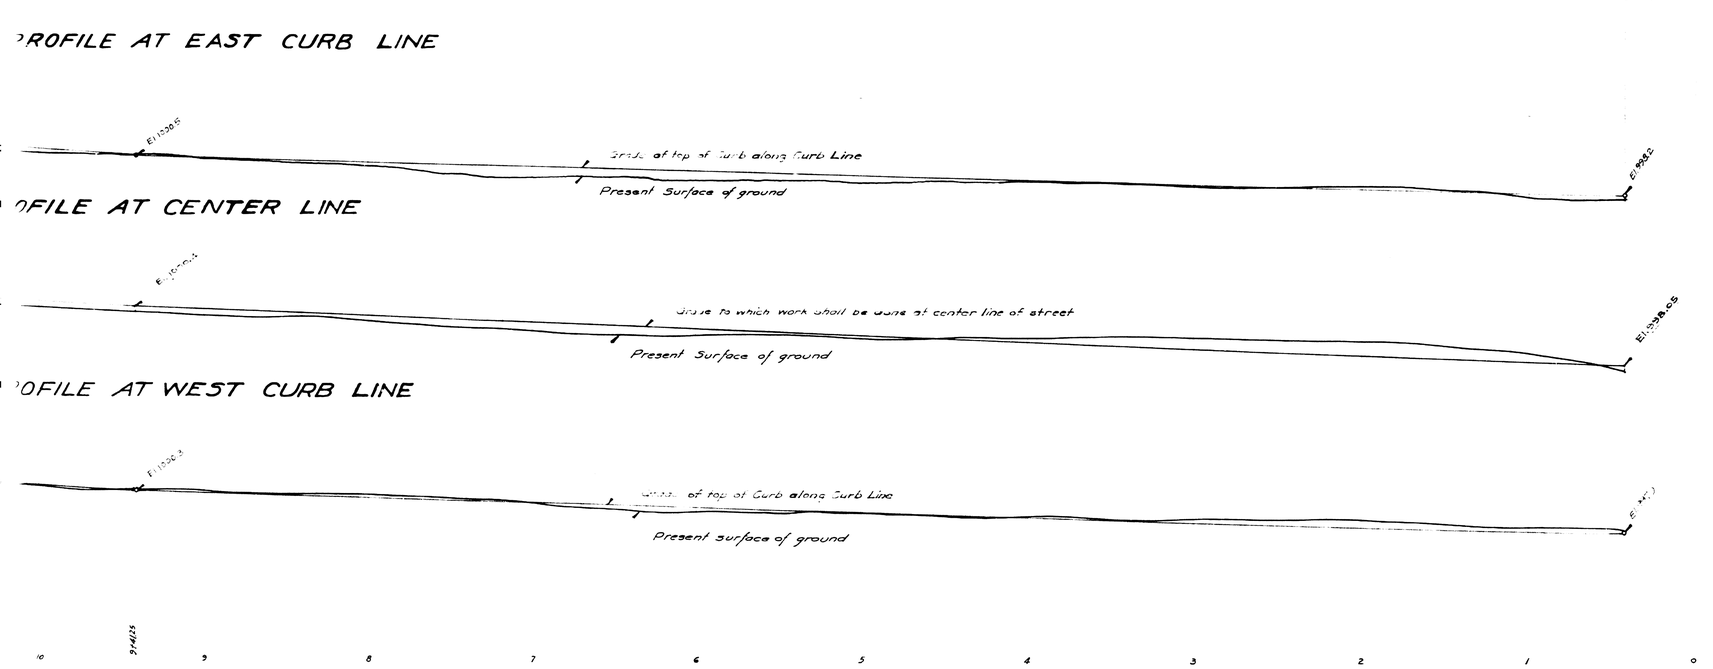

—PROFILE LEGEND—

Black Lines show present surface of ground
Red Lines show grade to which work is to be done
Scale:- Horizontal 1" = 40' Vertical 1" = 4'