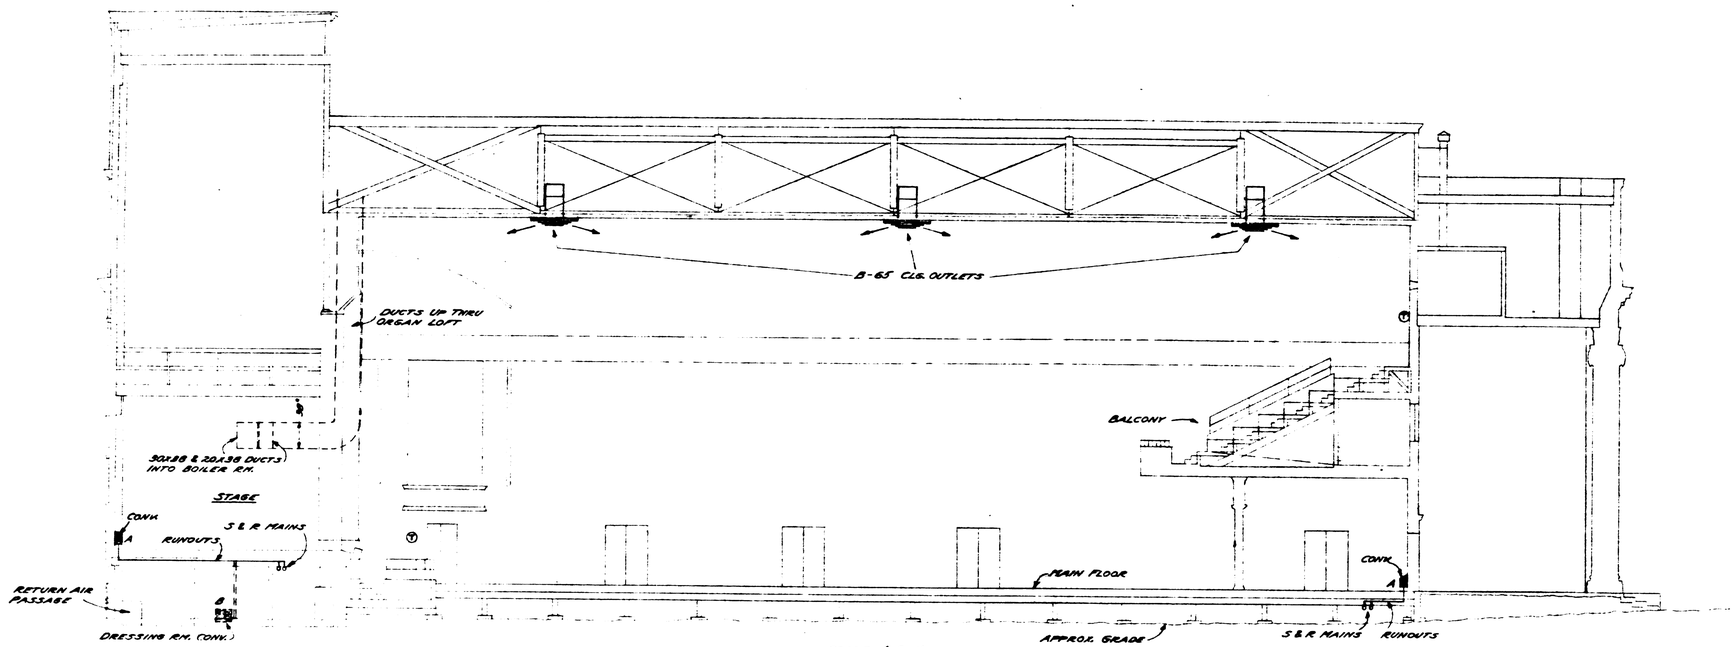

SCALE: 1/8"=1'

LONGITUDINAL SECTION THRU BLDG.

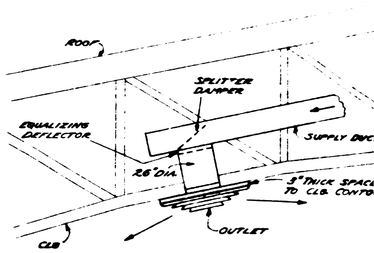

NO SCALE

TYPICAL B-65 OUTLET

HEATING & VENTILATING
PUBLIC CONVENTION HA
SAN BERNARDINO, CALIF.

DATE	SHEET
9-1-52	HV-2

ROBERT C. R
CONSULTING ENGI
965 NO. 2nd AVE. PH
UPLAND, CALIFOR