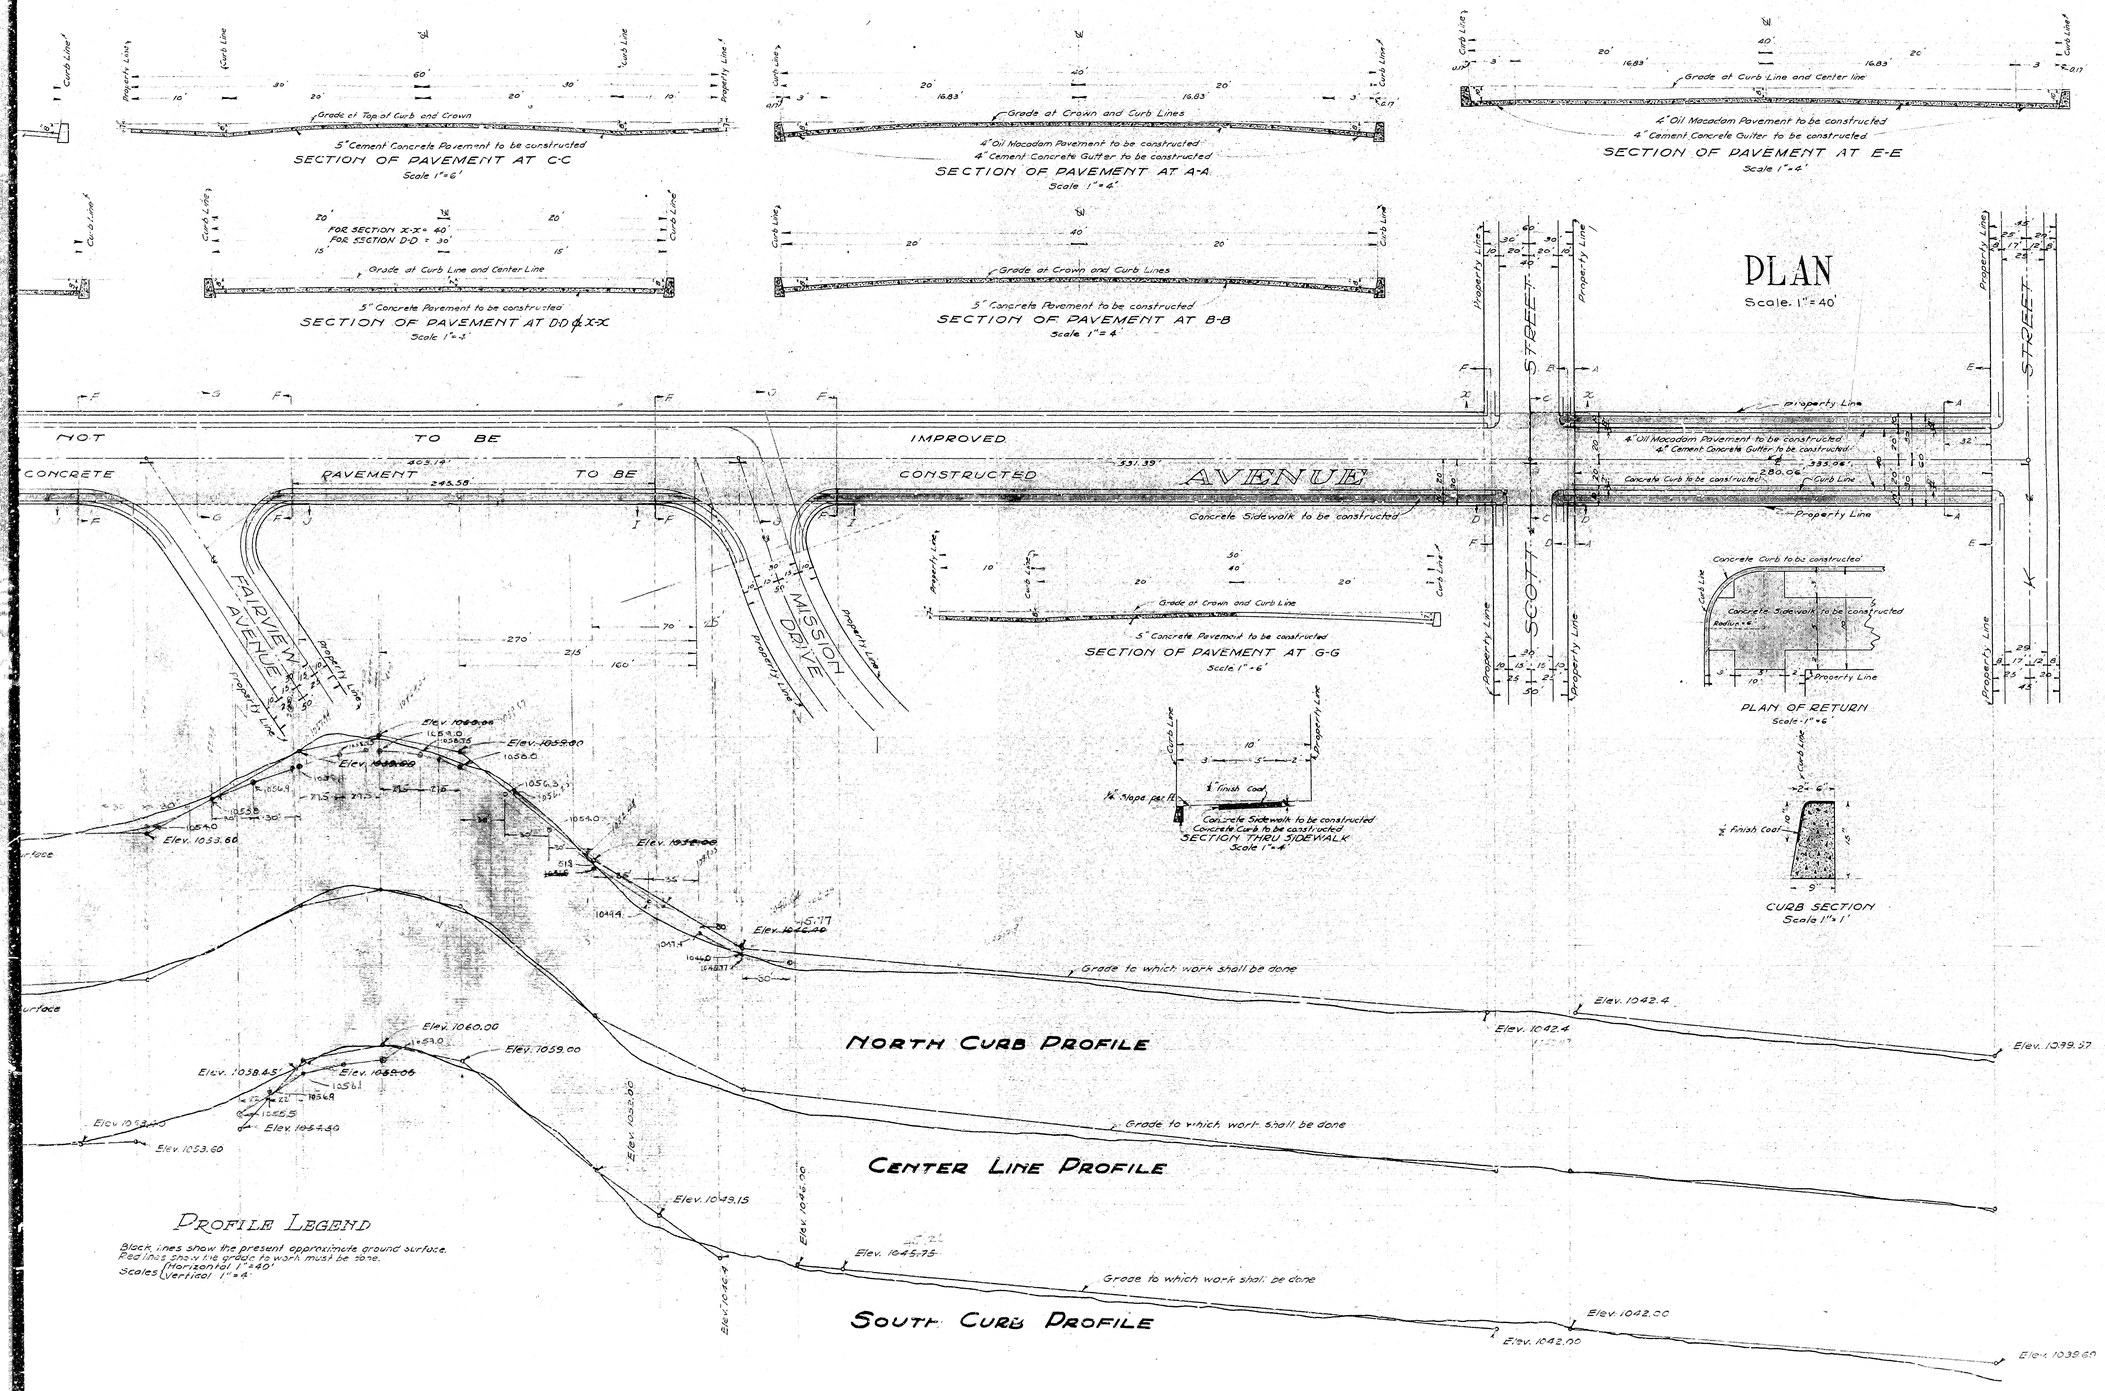

SHE

PLAN

FOR THE IM

RICHARDS

FROM MT VERNON A

GRANT

FROM SCOTT S

SAN BERNARD

JANUARY 1928

LEGEN

' or in. means inch or inches
' or ft means foot or feet
No means number
Elev. means elevation
℄ means center line
Concrete Curb to be const. ucted sho
Concrete Sidewalk to be constructed
Concrete Gutter to be constructed sho
5" Concrete Pavement to be constructed
4" Oil Macadam Pavement to be cons

TITLE To

Richardson Avenue is dedicated u
as record in Book of Maps 31 Pages
Grant Avenue by Junior College Hig
Book 28 of Maps Page 24, Records of

GRADE O

Grade of Richardson Avenue establi
Grade of Grant Avenue establishe

Note All elevations shown in red ink are
and are above a plane which is 10
below the City Bench Mark as est
by Ordinance No 383 City of San B

PLAN ADOPTED - - - - MARCH

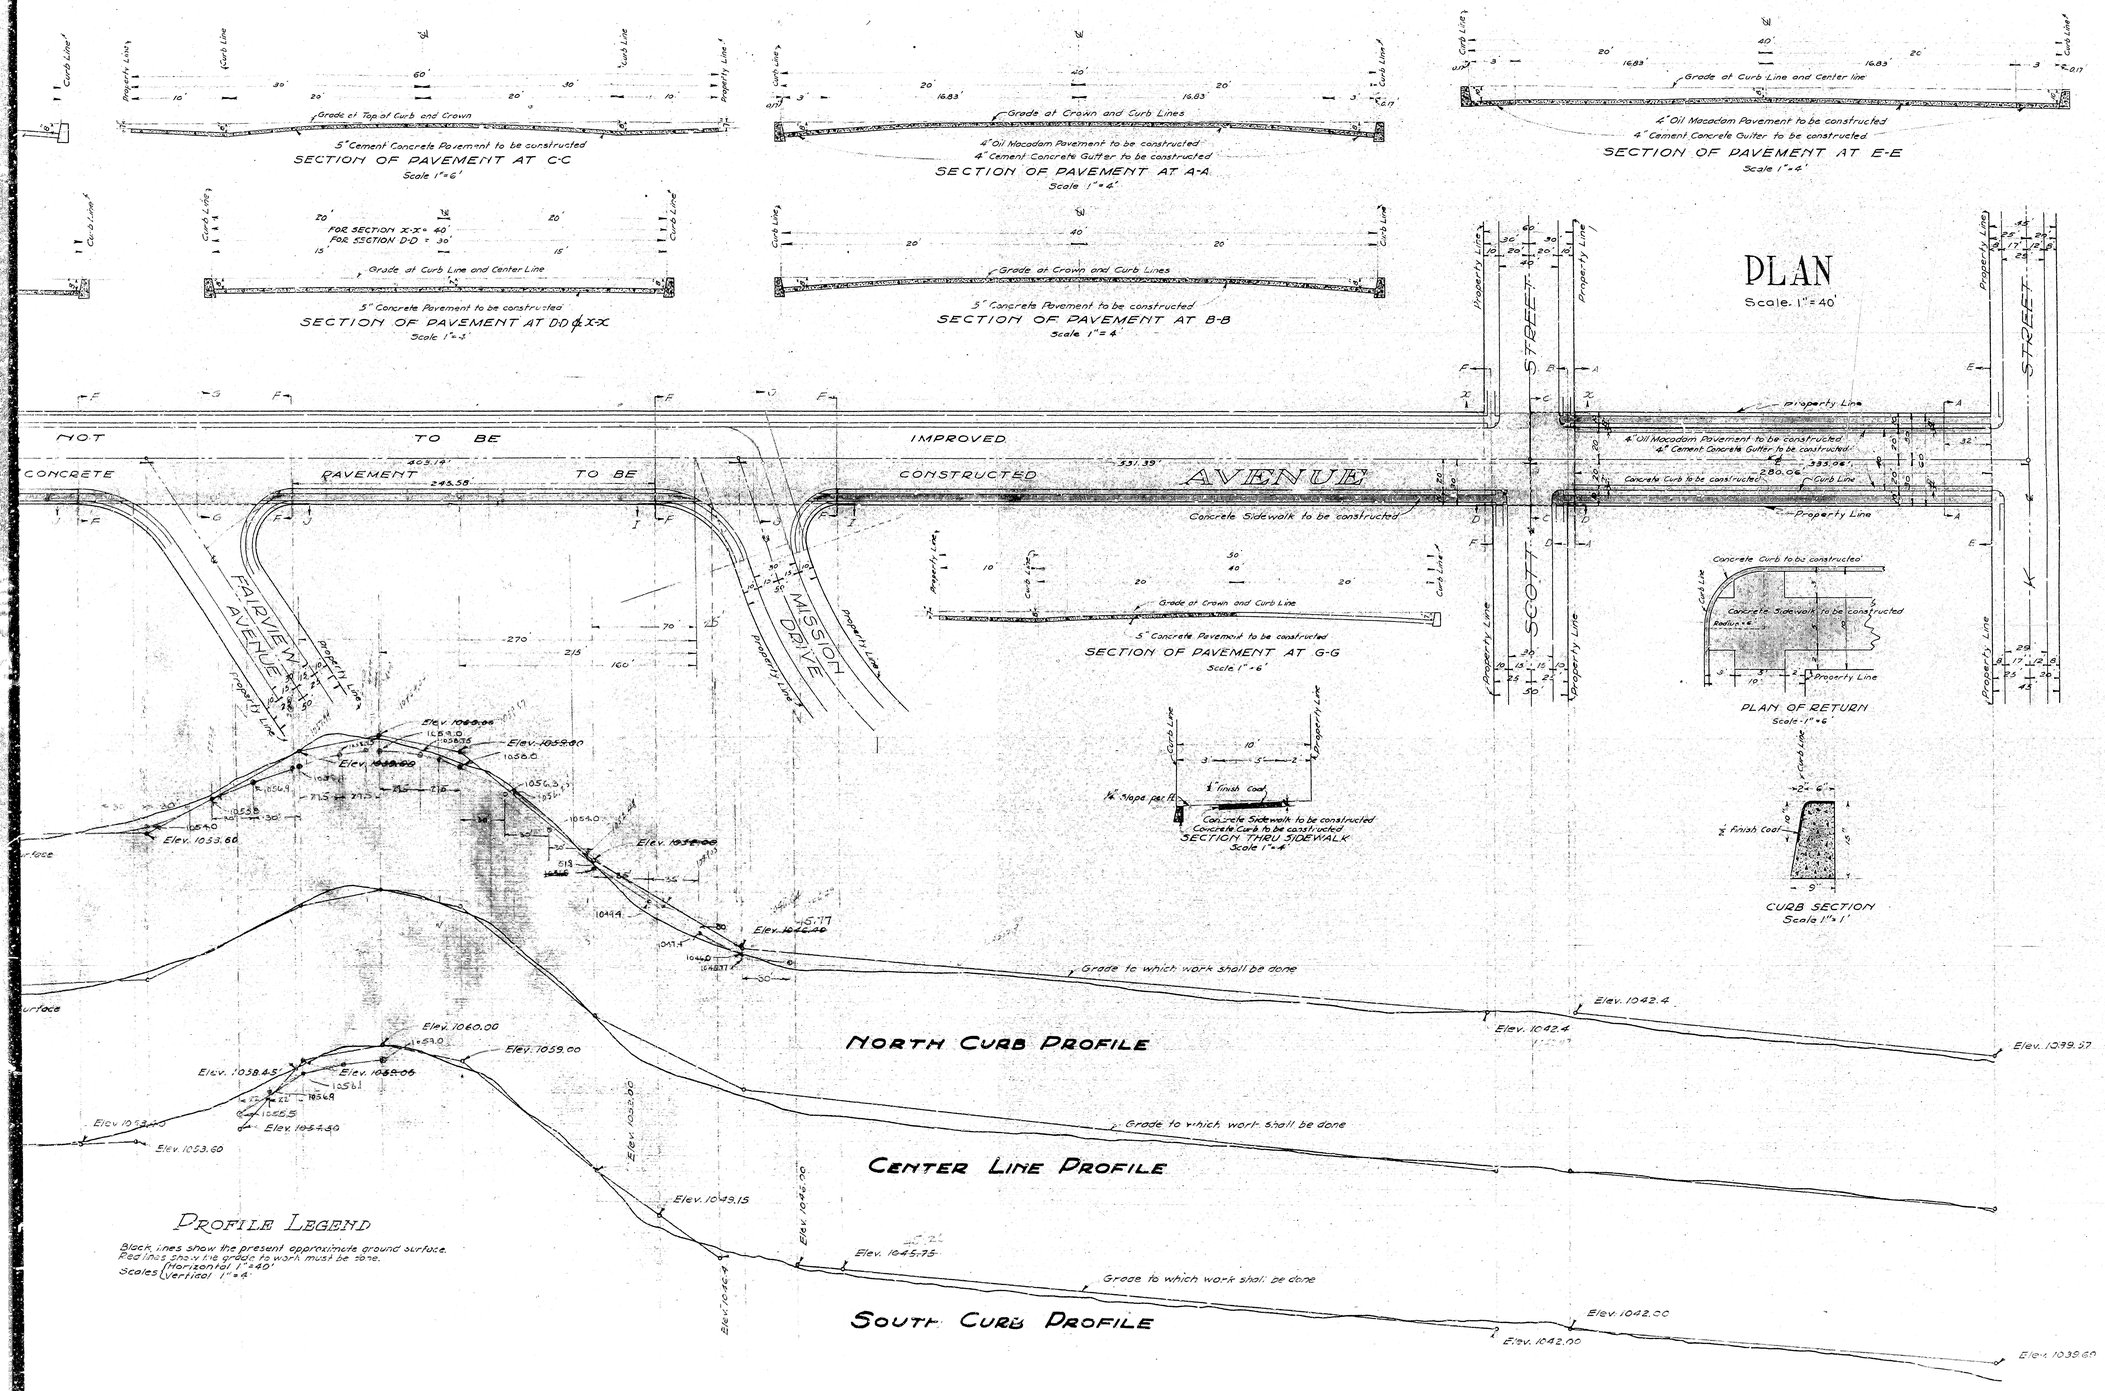

SHE

PLAN

FOR THE IM

RICHARDS

FROM MT VERNON A

GRANT

FROM SCOTT S

SAN BERNARD

JANUARY 1928

LEGEN

' or in. means inch or inches
' or ft means foot or feet
No means number
Elev. means elevation
℄ means center line
Concrete Curb to be const. ucted sho
Concrete Sidewalk to be constructed
Concrete Gutter to be constructed sho
5" Concrete Pavement to be constructed
4" Oil Macadam Pavement to be cons

TITLE To

Richardson Avenue is dedicated u
as record in Book of Maps 31 Pages
Grant Avenue by Junior College Hig
Book 28 of Maps Page 24, Records of

GRADE O

Grade of Richardson Avenue establi
Grade of Grant Avenue establishe

Note All elevations shown in red ink are
and are above a plane which is 10
below the City Bench Mark as est
by Ordinance No 383 City of San B

PLAN ADOPTED - - - - MARCH