THE PACIFIC TELEPHONE AND TELEGRAPH COMPANY

Los Angeles, DEC 31 1955

Engineering Dept.
City Hall
City of San Bernardino
San Bernardino, California

Dear Sir:

There are attached, as a matter of record, the blueprints, the titles of which are listed below. The prints are of our records of substructures in the City of San Bernardino.

Title	Boundary	Exchange
Arrow Route Hwy.	Eucalyptus Ave. to 2nd MH W/O A.T.&S.F.R.R.	Rialto
Rialto Ave.	Sycamore Ave. to Eucalyptus Ave.	Rialto

The prints accompanying this letter were prepared according to our best information. They show as of December 31, 1955, the location, size, description, and date of installation, so far as known, of mains, laterals, conduits, manholes, or other appliances installed beneath or on the surface of the public streets, alleys, sidewalks, or other public places in the City of San Bernardino, belonging to and used by, or under the control of The Pacific Telephone and Telegraph Company, or in which the company has any interest.

Annually we shall provide you with prints of the records of substructure which have been added or changed during the year.

It will be appreciated if you will acknowledge receipt of these prints on the duplicate copy of this letter and return it to Mr. H. W. Mellinger, 731 South Flower Street, 2nd Floor, Los Angeles 17, California, for our files.

Yours truly,

Division Plant Engineer

BBidc
Inclosure

MANHOLES

CU. FT.	M.H.	TUBY. M.H. TO CURB	INSIDE DIM. L.W.D.	NOM. DEPTH MH	SHAPE	REMOVE AT MONTH	TOTAL DEPTH CURB	WALLS	NOM	FLOOR	OUTER COVER SHAPE	WT.	WT. TO WALLS	WT. TRANS	DRAIN	DATE	SPECIAL CONSTRUCTION
120	522		6'X4'X8'	27"	RECT.		7.3'	6" CON	7" CON	2" CON	RD.	230		380	SUMP	9-28	
120	523		6'X4'X8'	27"	RECT.		7.4'	6" CON	7" CON	2" CON	RD.	230		380	SUMP	9-28	
120	524		6'X4'X8'	27"	RECT.		7.3'	6" CON	7" CON	2" CON	RD.	230		360	SUMP	9-28	
343	525		11'X5.5'X6'	2 30"	RECT.		8.2'	7" CON	8" CON	2" CON	RD.	320		2 450	SUMP	9-28	ROOF FRAME WITH 1/2" & 1/4" STEEL RODS.

MAIN CONDUIT

ACCOUNT CLASSIFICATION								
FROM M.H.	TO M.H.	ORIGINAL PAVEMENT SURF.	BASE	LENGTH	SURFACE TYPE	SURFACE LENGTH	DATE	REMARKS
521	522	DIRT		726'	400BM	726'	9-28	
522	523	4" BIT. CR. DIRT		20' 680'	400BM	700'	9-28	
523	524	DIRT		705'	400BM	705'	9-28	
524	525	DIRT		718'	400BM	718'	9-28	

LATERALS

NO.	DATE	WITH MAIN CON. LENG	DU	DU. FT.	REP. TR. LEN	DU.	TOT. LEN	REMARKS
1	4-54	6	2	12	27	2	35'	RIALTO EXCH.

LATERALS

NO.	DEPTH AT M.H.	ORIGINAL PAVEMENT SURF.	BASE	LENGTH	SURFACE TYPE	SURFACE LENGTH	DATE	REMARKS

LOS ANGELES - SAN BERNARDINO

ARROW ROUTE HWY.

FROM EUCALYPTUS AVE
TO 2ND M.H. W/O A.T.&S.F. RR

SAN BERNARDINO, CAL'F.

THE PACIFIC TEL. & TEL. CO.

CONDUIT RECORD

SCALE 1" = 100'

SAN BERNDO. CO.

ACCT. CLASS. TOLL
EXCEPT AS NOTED

IN EFFECT 7-20-29	
CORRECTED	
EST. CR. J.O. NO	DATE
6295	9-8-28
R.O.71.6'	10-18-30
INVENTORY	2-1-36
R.O.72060	11-15-38
FIELD CALC.	5-7-48
TITLE	CHANGE
(R.A. 7) ARRO. RT	5-49
TAB BASE	TOLL
1-31-51	INV
847-1432	9-54

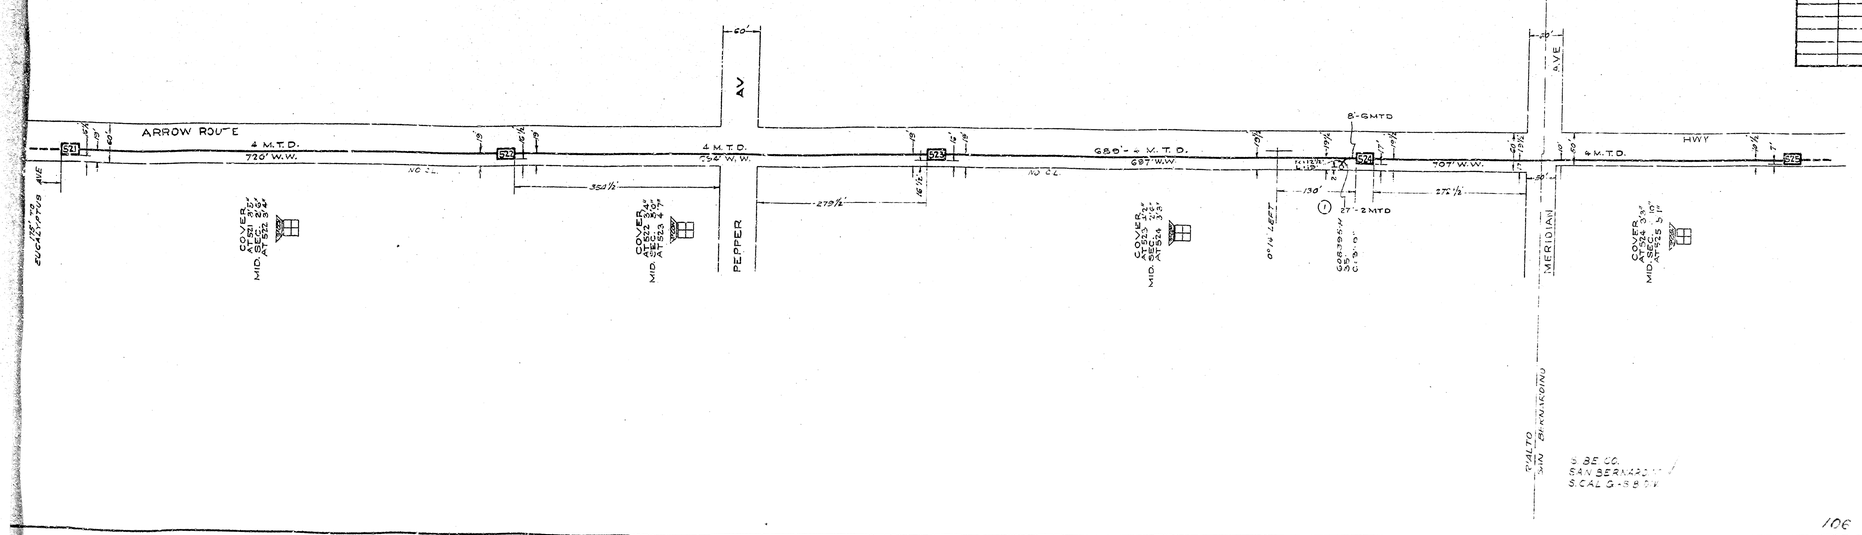

106

RIALTO EXCH.

THE PACIFIC TELEPHONE AND TELEGRAPH COMPANY

Los Angeles, DEC 31 1955

Engineering Dept.
City Hall
City of San Bernardino
San Bernardino, California

Dear Sir:

There are attached, as a matter of record, the blueprints, the titles of which are listed below. The prints are of our records of substructures in the City of San Bernardino.

Title	Boundary	Exchange
Arrow Route Hwy.	Eucalyptus Ave. to 2nd MH W/O A.T.&S.F.R.R.	Rialto
Rialto Ave.	Sycamore Ave. to Eucalyptus Ave.	Rialto

The prints accompanying this letter were prepared according to our best information. They show as of December 31, 1955, the location, size, description, and date of installation, so far as known, of mains, laterals, conduits, manholes, or other appliances installed beneath or on the surface of the public streets, alleys, sidewalks, or other public places in the City of San Bernardino, belonging to and used by, or under the control of The Pacific Telephone and Telegraph Company, or in which the company has any interest.

Annually we shall provide you with prints of the records of substructure which have been added or changed during the year.

It will be appreciated if you will acknowledge receipt of these prints on the duplicate copy of this letter and return it to Mr. H. W. Mellinger, 731 South Flower Street, 2nd Floor, Los Angeles 17, California, for our files.

Yours truly,

Division Plant Engineer

BBidc
Inclosure

MANHOLES

CU. FT.	M.H.	TUBY. M.H. TO CURB	INSIDE DIM. L.W.D.	NOM. DEPTH MH	SHAPE	REMOVE AT MONTH	TOTAL DEPTH CURB	WALLS	NOM	FLOOR	OUTER COVER SHAPE	WT.	WT. TO WALLS	WT. TRANS	DRAIN	DATE	SPECIAL CONSTRUCTION
120	522		6'X4'X8'	27"	RECT.		7.3'	6" CON	7" CON	2" CON	RD.	230		380	SUMP	9-28	
120	523		6'X4'X8'	27"	RECT.		7.4'	6" CON	7" CON	2" CON	RD.	230		380	SUMP	9-28	
120	524		6'X4'X8'	27"	RECT.		7.3'	6" CON	7" CON	2" CON	RD.	230		360	SUMP	9-28	
343	525		11'X5.5'X6'	2 30"	RECT.		8.2'	7" CON	8" CON	2" CON	RD.	320		2 450	SUMP	9-28	ROOF FRAME WITH 1/2" & 1/4" STEEL RODS.

MAIN CONDUIT

ACCOUNT CLASSIFICATION								
FROM M.H.	TO M.H.	ORIGINAL PAVEMENT SURF.	BASE	LENGTH	SURFACE TYPE	SURFACE LENGTH	DATE	REMARKS
521	522	DIRT		726'	400BM	726'	9-28	
522	523	4" BIT. CR. DIRT		20' 680'	400BM	700'	9-28	
523	524	DIRT		705'	400BM	705'	9-28	
524	525	DIRT		718'	400BM	718'	9-28	

LATERALS

NO.	DATE	WITH MAIN CON. LENG	DU	DU. FT.	REP. TR. LEN	DU.	TOT. LEN	REMARKS
1	4-54	6	2	12	27	2	35'	RIALTO EXCH.

LATERALS

NO.	DEPTH AT M.H.	ORIGINAL PAVEMENT SURF.	BASE	LENGTH	SURFACE TYPE	SURFACE LENGTH	DATE	REMARKS

LOS ANGELES - SAN BERNARDINO

ARROW ROUTE HWY.

FROM EUCALYPTUS AVE
TO 2ND M.H. W/O A.T.&S.F. RR

SAN BERNARDINO, CAL'F.

THE PACIFIC TEL. & TEL. CO.

CONDUIT RECORD

SCALE 1" = 100'

SAN BERNDO. CO.

ACCT. CLASS. TOLL
EXCEPT AS NOTED

IN EFFECT 7-20-29	
CORRECTED	
EST. CR. J.O. NO	DATE
6295	9-8-28
R.O.71.6'	10-18-30
INVENTORY	2-1-36
R.O.72060	11-15-38
FIELD CALC.	5-7-48
TITLE	CHANGE
(R.A. 7) ARRO. RT	5-49
TAB BASE	TOLL
1-31-51	INV
847-1432	9-54

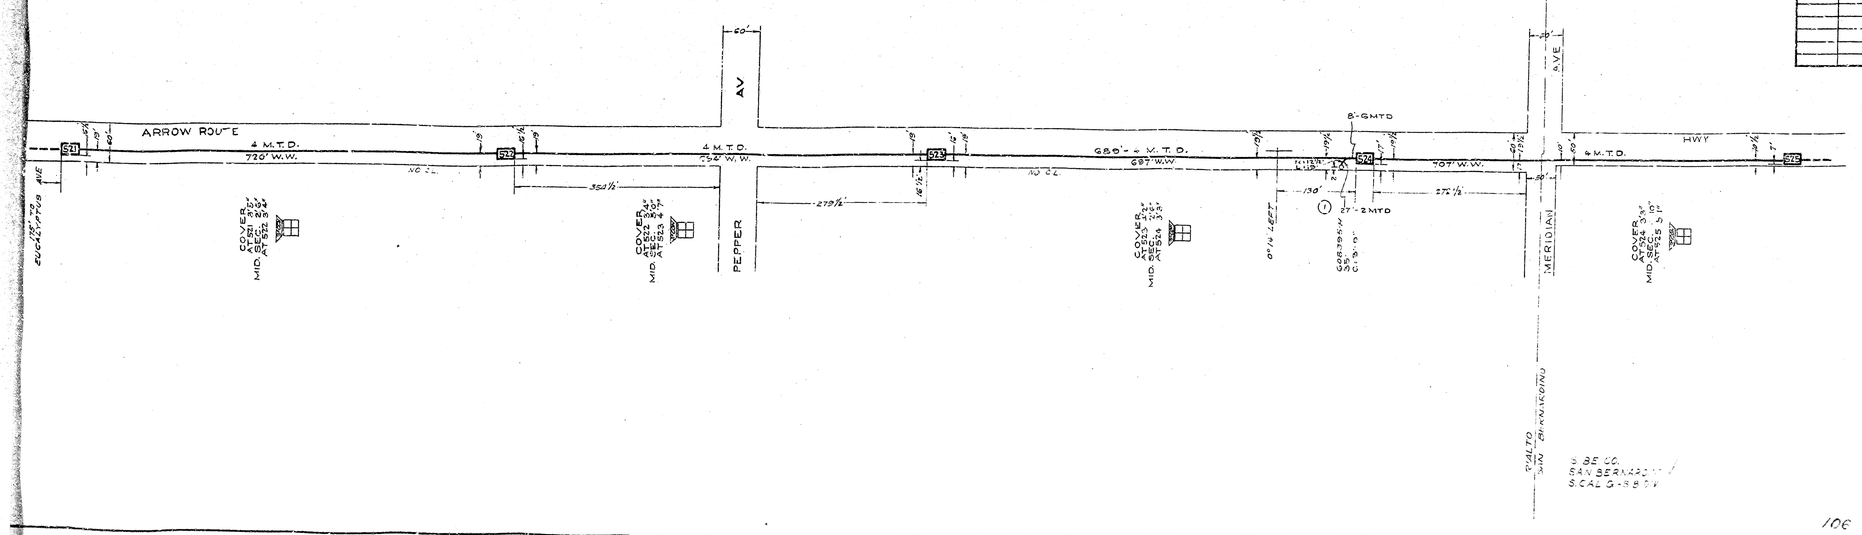

106

RIALTO EXCH.