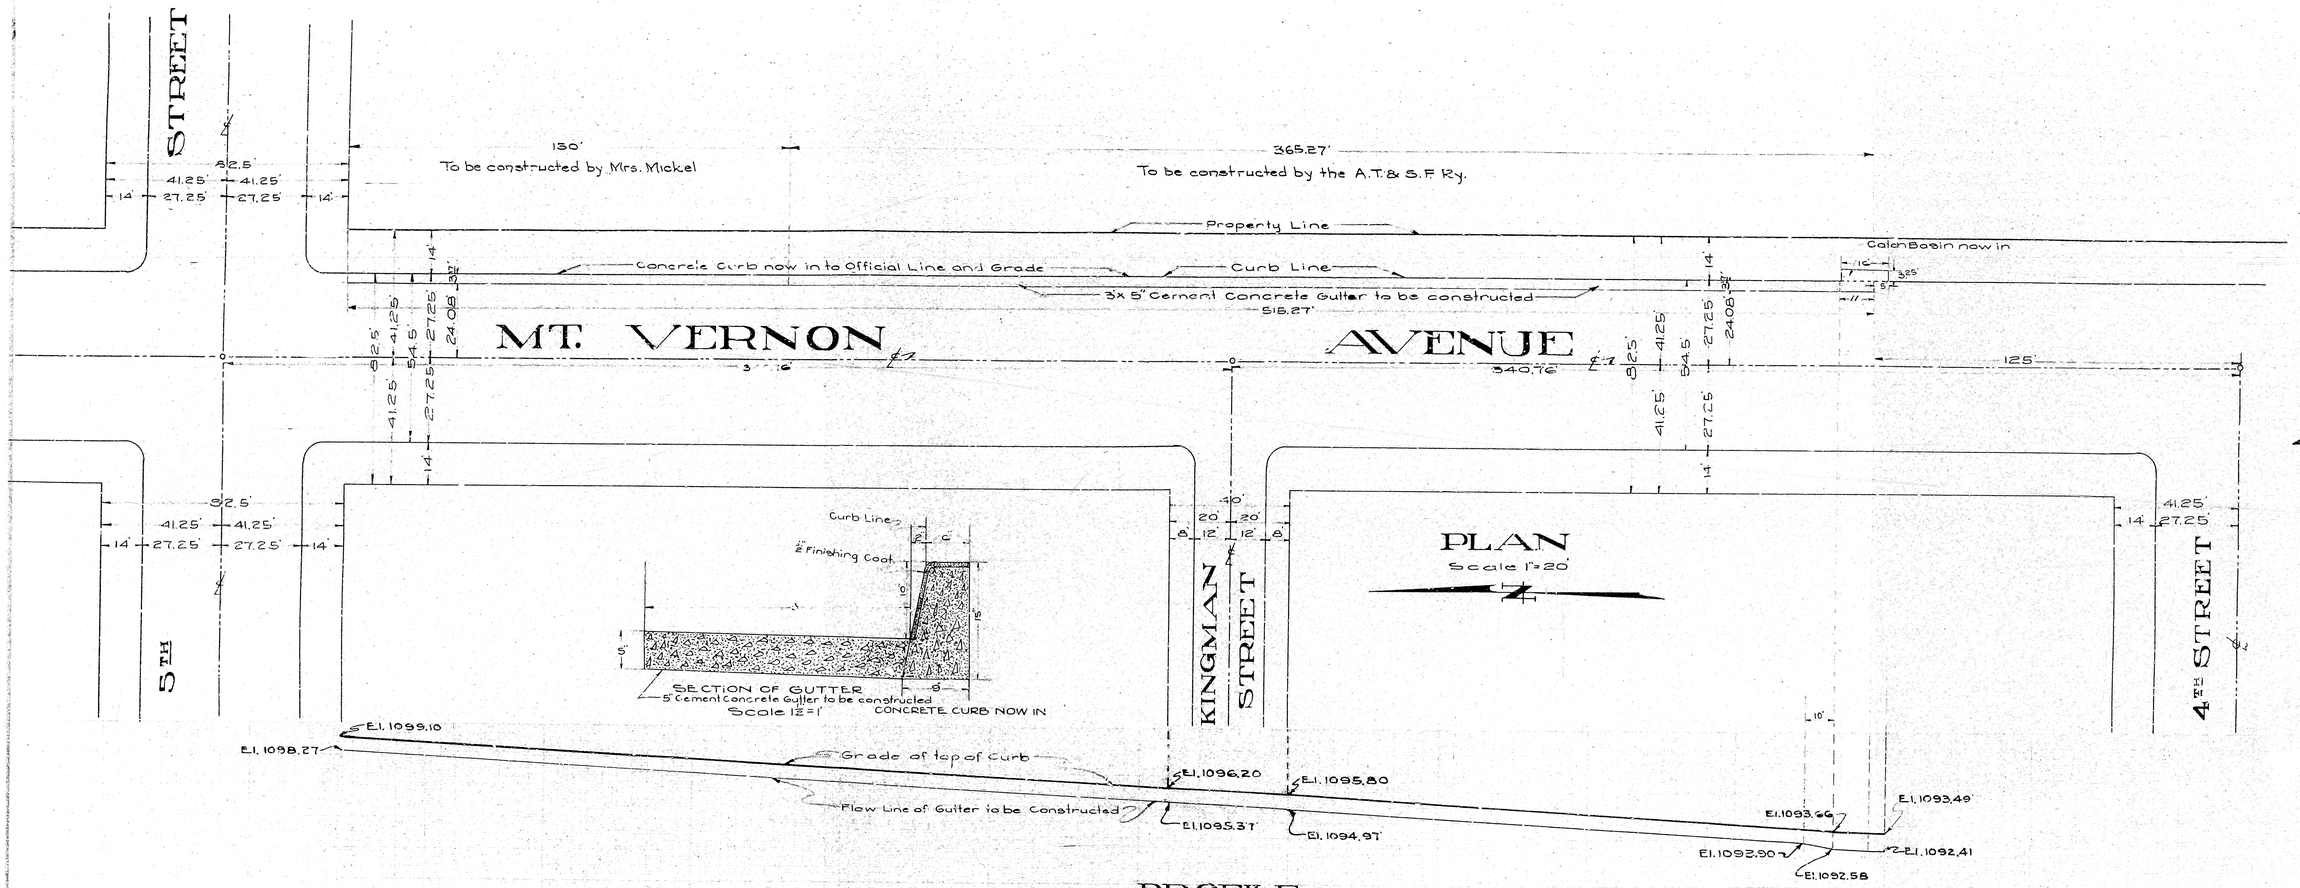

PROFILE

Red Line shows Grade of top of Curb now in.
Black line shows flow line of Gutter to be constructed
Scales Horizontal 1"=20' Vertical 1"=4'

P
FOR THE
MT. VER
BE
4TH STREET
CITY OF SAN B
July 1930.

LEGEND
"or in means inch or inc
'or ft means foot or fee
El means Elevation
℄ means Center Line
3'x5" Concrete Gutter to
3'x5" Concrete Gutter to

GRADE OF
Grade of Mt. Vernon Ave
ordinance No 398 - Dete

TITLE TO STRE
Title to Mt. Vernon Avenu
is by Dedication by the
in Book 7 Page 2 Recor

Note:
All elevations shown in
e plane which is 1045.
established by Ord. N

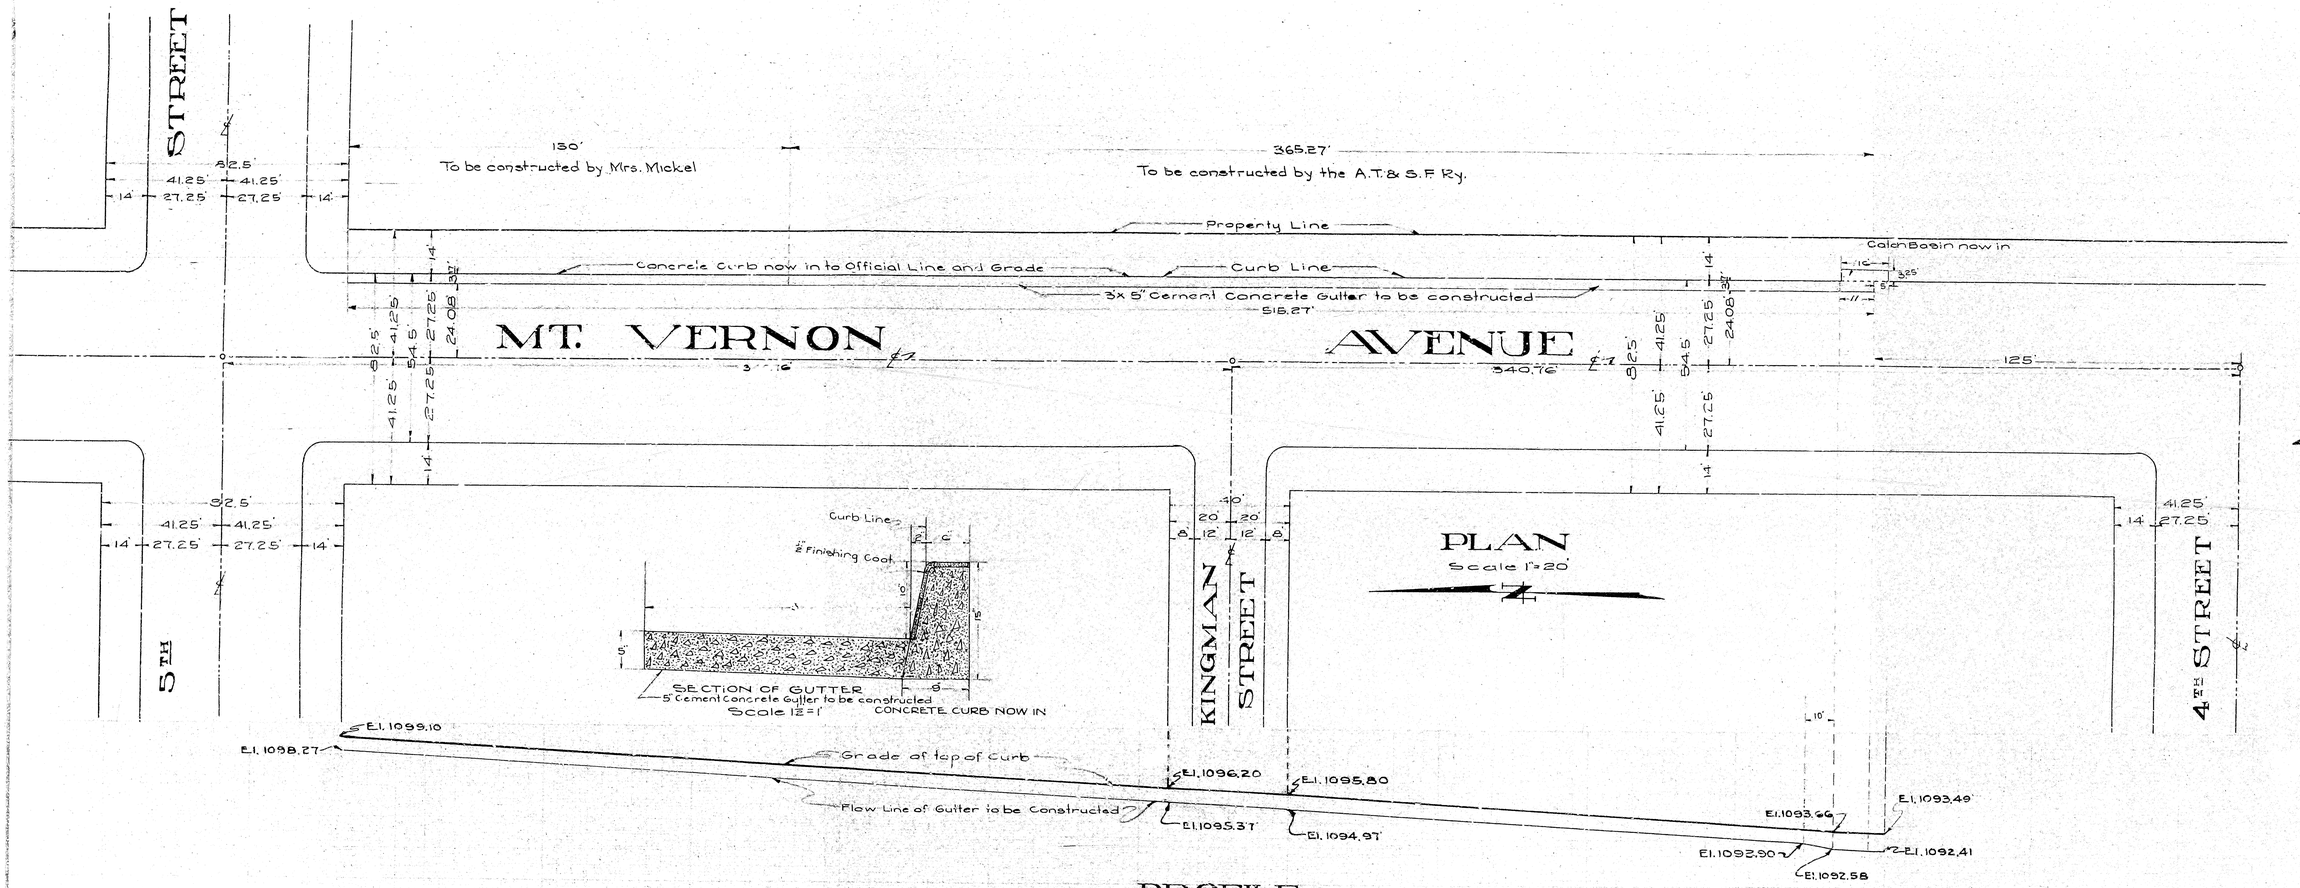

PROFILE

Red Line shows Grade of top of Curb now in.
Black line shows flow line of Gutter to be constructed
Scales Horizontal 1"=20' Vertical 1"=4'

P
FOR THE
MT. VER
BE
4TH STREET
CITY OF SAN B
July 1930.

LEGEND
"or in means inch or inc
'or ft means foot or fee
El means Elevation
℄ means Center Line
3'x5" Concrete Gutter to
3'x5" Concrete Gutter to

GRADE OF
Grade of Mt. Vernon Ave
ordinance No 398 - Dete

TITLE TO STRE
Title to Mt. Vernon Avenu
is by Dedication by the
in Book 7 Page 2 Recor

Note:
All elevations shown in
e plane which is 1045.
established by Ord. N