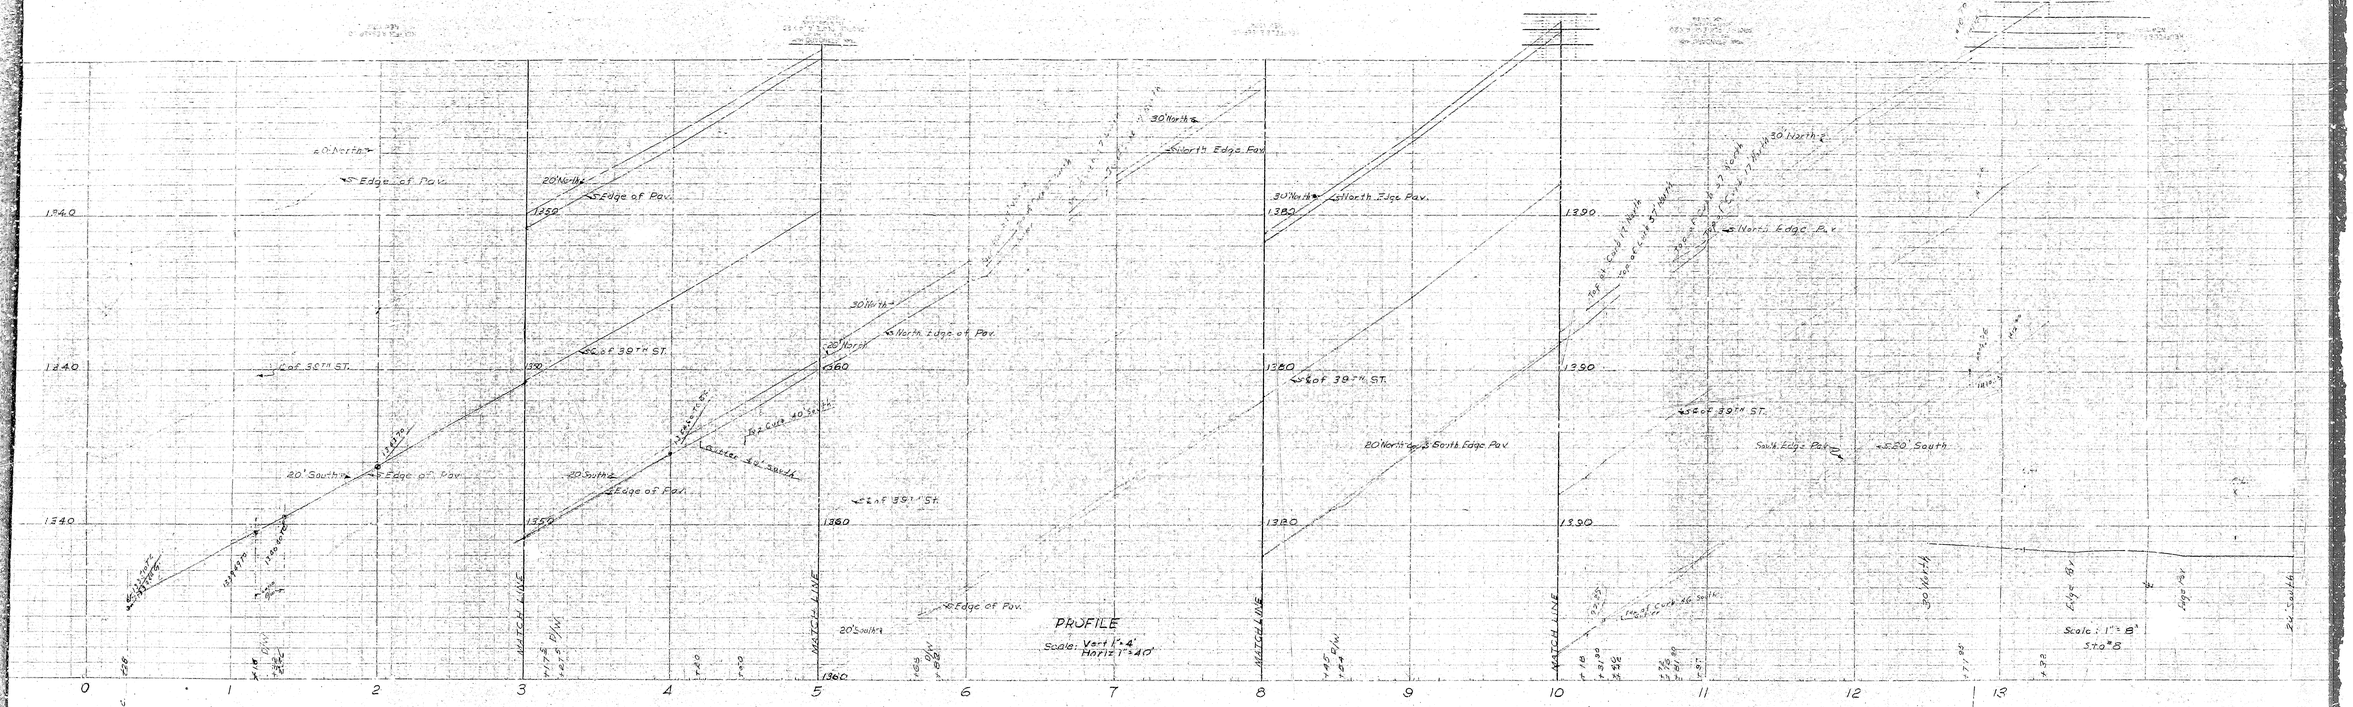
PROFILE
Scale: Vert 1"=4'
Horiz 1"=40'
Scale: 1" = 8'
Sta "B"
MATCH LINE
MATCH LINE
MATCH LINE
℄ of 38TH ST.
℄ of 39TH ST.
℄ of 39TH ST.
℄ of 39TH ST.
℄ of 39TH ST.
℄ of 39TH ST.
℄ of 39TH ST.
20' North
20' South
Edge of Pav.
North Edge of Pav.
South Edge Pav.
20' South
20' South
20' South