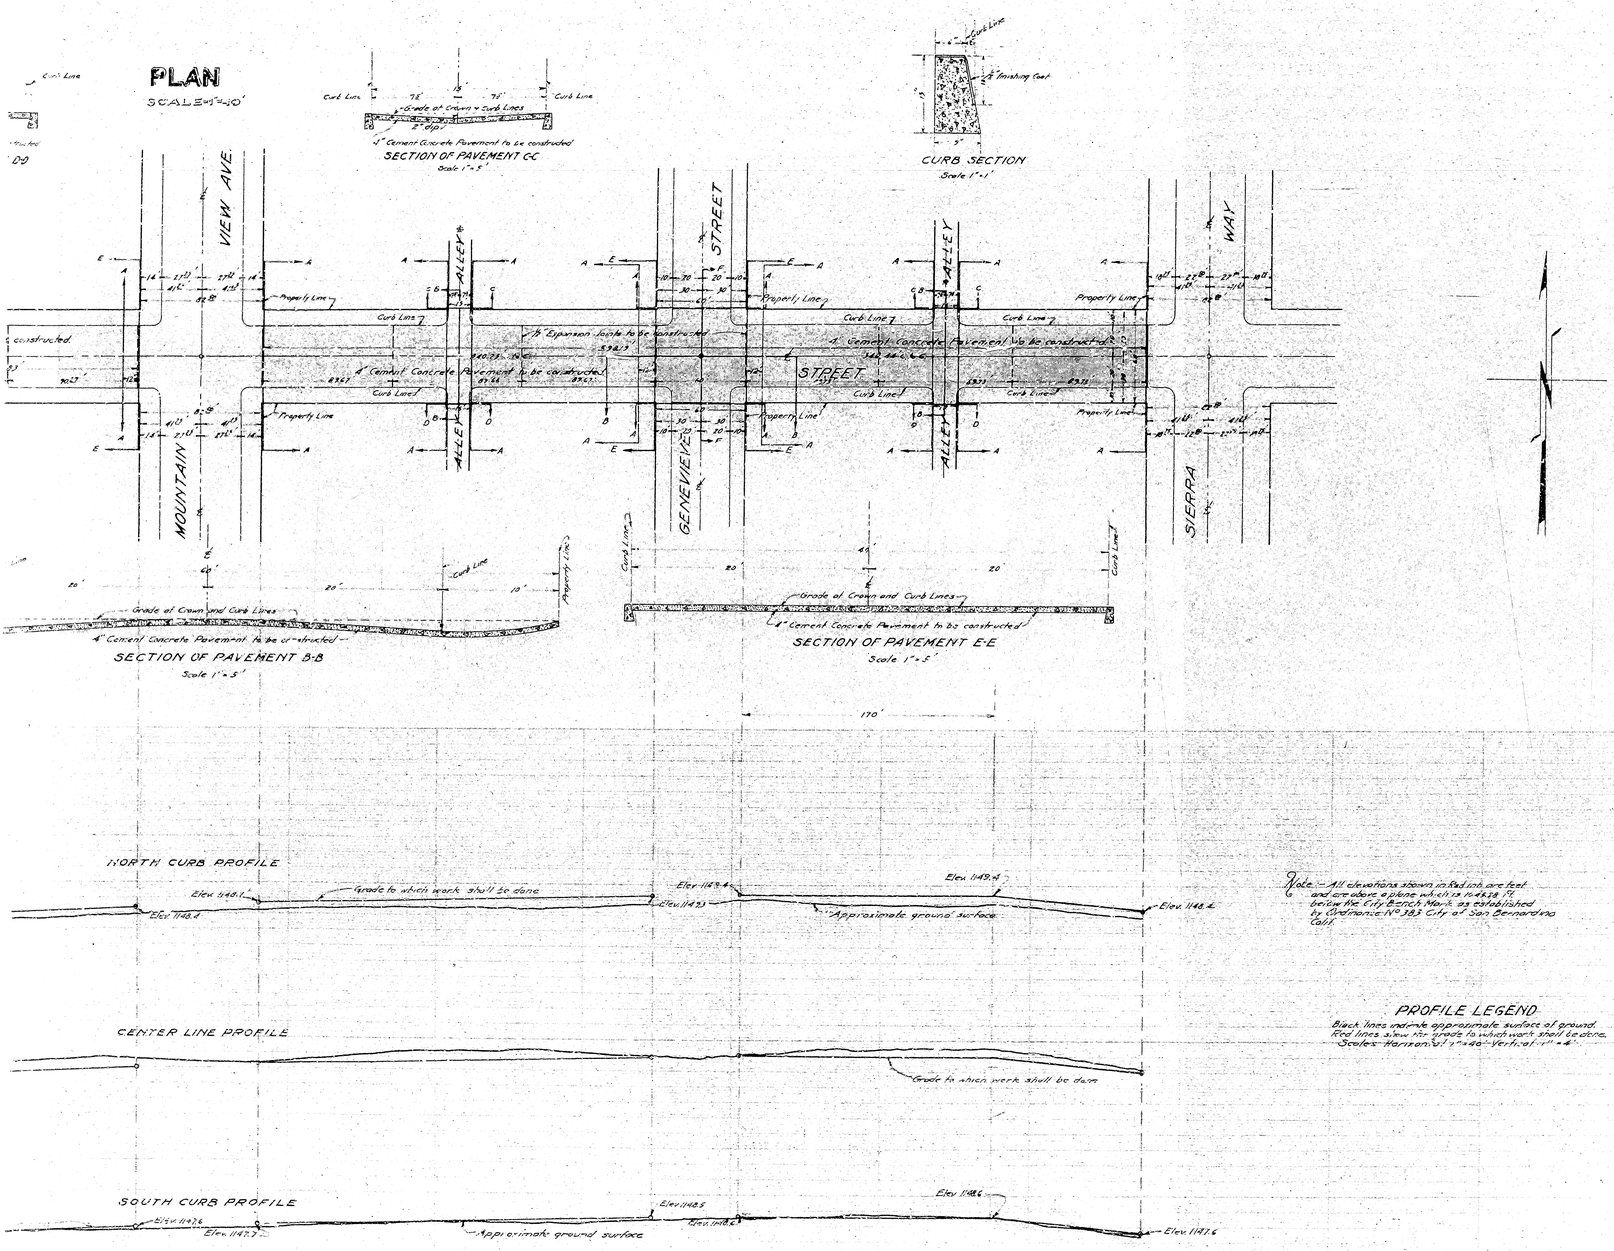

PLAN No. 859

FOR THE IMPROVEMENT OF

EIGHTEENTH STREET

BETWEEN

ARROWHEAD AVENUE AND SIERRA WAY

IN THE CITY OF

SAN BERNARDINO CALIF.

January 1926

C.E. Johnson
City Engineer

Scale 1" = 40'

LEGEND

"or in. means inch or inches
'or ft. means foot or feet
Elev. means elevation
No. means number
℄ means center line
C to C mean center to center
4" Cement Concrete Pavement to be constructed shown thus
4" Cement Concrete Pavement in section shown thus
½" Expansion Joints to be constructed shown thus

TITLE

Eighteenth Street is indicated by the Home Gardens Sub recorded in book 21 page 53 records of San Bernardino County, Calif.

GRADE OF EIGHTEENTH STREET ESTABLISHED BY ORD. No. 810 - 4/10/32

PLANS ADOPTED. March 1, 1926

FILED

PROFILE LEGEND

Black lines indicate approximate surface of ground.
Red lines show the grade to which work shall be done.
Scales: Horizontal 1" = 40' Vertical 1" = 4'

Note — All elevations shown in Red ink are feet and are above a plane which is 1148.1 ft. below the City Bench Mark as established by Ordinance No. 183 City of San Bernardino Calif.

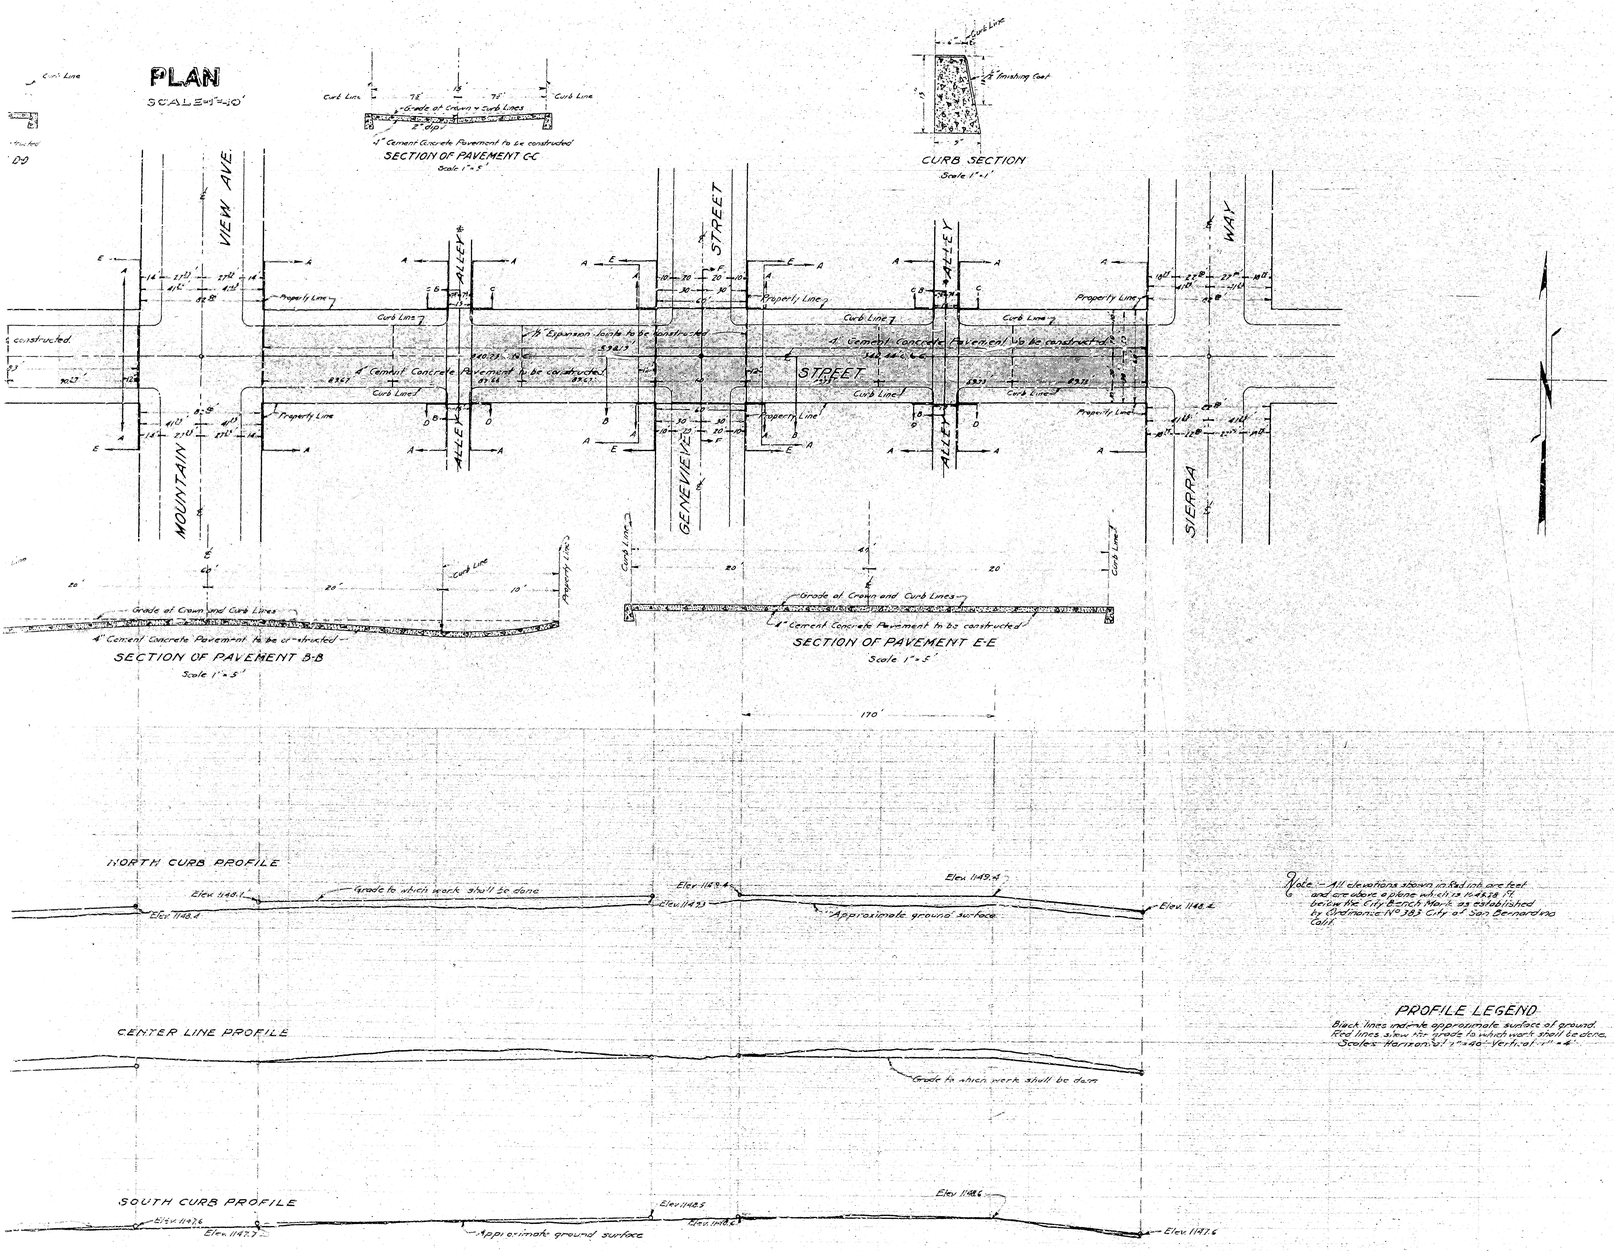

PLAN No. 859

FOR THE IMPROVEMENT OF

EIGHTEENTH STREET

BETWEEN

ARROWHEAD AVENUE AND SIERRA WAY

IN THE CITY OF

SAN BERNARDINO CALIF.

January 1926

C.E. Johnson
City Engineer

Scale 1" = 40'

LEGEND

"or in. means inch or inches
'or ft. means foot or feet
Elev. means elevation
No. means number
℄ means center line
C to C mean center to center
4" Cement Concrete Pavement to be constructed shown thus
4" Cement Concrete Pavement in section shown thus
½" Expansion Joints to be constructed shown thus

TITLE

Eighteenth Street is indicated by the Home Gardens Sub recorded in book 21 page 53 records of San Bernardino County, Calif.

GRADE OF EIGHTEENTH STREET ESTABLISHED BY ORD. No. 810 - 4/10/32

PLANS ADOPTED. March 1, 1926

FILED

PROFILE LEGEND

Black lines indicate approximate surface of ground.
Red lines show the grade to which work shall be done.
Scales: Horizontal 1" = 40' Vertical 1" = 4'

Note — All elevations shown in Red ink are feet and are above a plane which is 1148.1 ft. below the City Bench Mark as established by Ordinance No. 183 City of San Bernardino Calif.