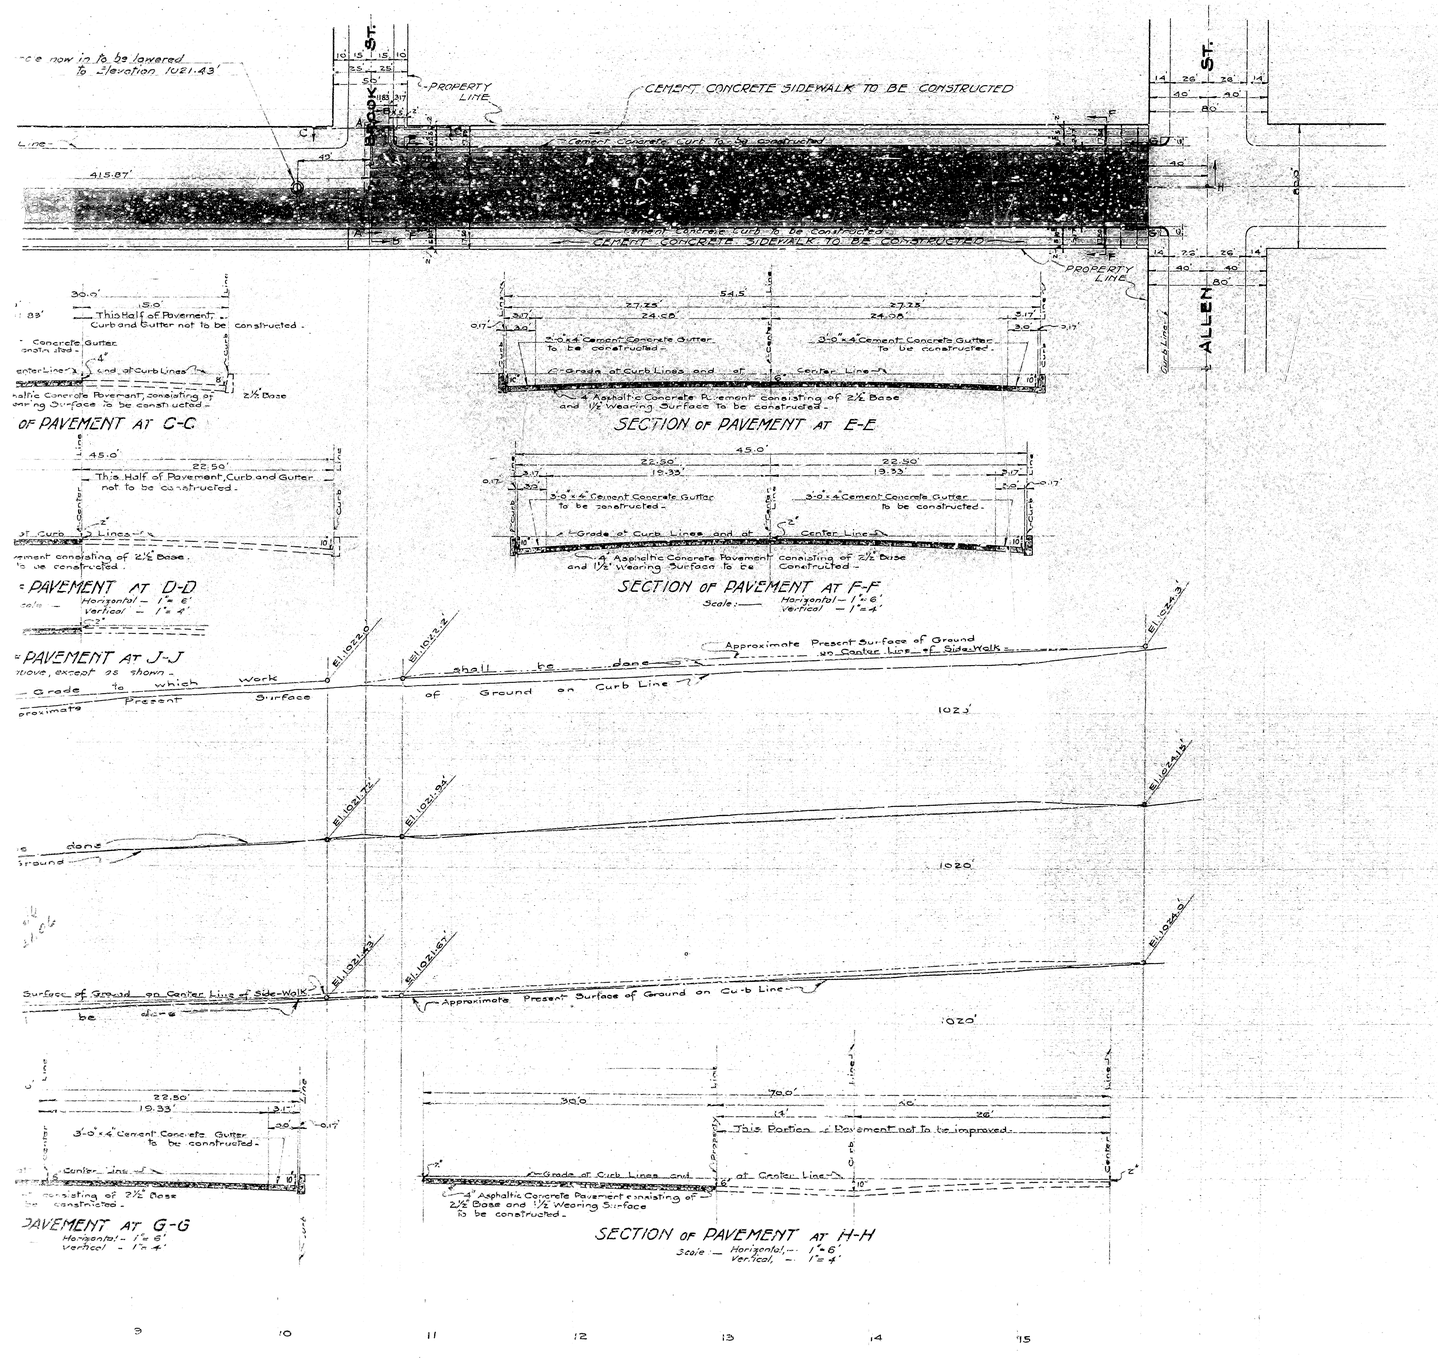

PLAN No. 1037
FOR THE IMPROVEMENT OF
SECOND STREET
BETWEEN
THE WEST PROPERTY LINE OF ALLEN STREET
AND
THE EAST PROPERTY LINE OF MOUNTAIN VIEW AVENUE
CITY OF SAN BERNARDINO
CALIFORNIA

JAN. 1930

A. H. LOWE
CITY ENGINEER.

FILED
FEB. 3, 1930
A. H. Lowe
City Engineer

LEGEND

" or in. means inch or inches.
' or ft. means Foot or Feet.
El. means Elevation.
℄ means Center Line.
No. means Number.
St. means Street.
Ave. means Avenue.
4" Asphaltic Concrete Pavement to be constructed, shown thus on Plan, shown thus in Section,
3'-0"x4" Cement Concrete Gutter to be constructed, shown thus on Plan, shown thus in Section,
5'-0"x4" Cement Concrete Sidewalk to be constructed, shown thus on Plan, shown thus in Section,
Cement Concrete Curb to be constructed, shown thus on Plan, shown thus in Section,
4" Vitrified Pipe Connecting Sewers to be constructed, shown thus,
Manholes now in and to be lowered, shown thus,

GRADE ORDINANCE

Grade of Second St. Established by Ordinance No. 1055 — 4-29-1924.

TITLE TO STREET

Second Street Dedicated by DALEY TRACT, Subdivision of Block 6, Rancho San Bernardino.
Recorded, Book 6 of Maps, Page 34, — 2-14-1888.
also Dedicated by PLAN OF CITY OF SAN BERNARDINO.
Filed — 7-20-1854.
Recorded — 11-16-1866 in Book 1 of Maps — Page 6.
also in Book 7 of Maps — Page 1.

DATUM

All Elevations shown in Red Ink are in Feet and are above a plane which is 1045.28 Feet below the City Bench Mark as Established by Ordinance No. 383 of the City of San Bernardino, California.

EXPANSION

¾" Expansion Joints shall be placed at intervals not to exceed 60 feet in all Cement concrete sidewalks, curbs and gutters, to be constructed.

SEWER DETAIL

No. of 4" Vitrified Pipe Connecting Sewers to be constructed — 4
No. of Lineal feet of 4" Vitrified Pipe Connecting Sewers to be constructed — 163.75'

Plan adopted February 17, 1930.