SHEET Nº. 1
PLAN Nº. 1678
FOR
GOODLETT STREET SEWER
FROM
MT. VERNON AVE. TO HERRINGTON AVE.
AND
HERRINGTON AVENUE SEWER
FROM
339 FEET SOUTH OF ℄ GOODLETT ST.
TO
36 FEET SOUTH OF HIGHLAND AVE.
CITY OF SAN BERNARDINO
CALIFORNIA

JAN. 1947

EDGAR T. HAM
City Engineer

PLAN ADOPTED March 31, 1947.

FILED
APRIL 1, 1947
EDGAR T. HAM
By [signature]
Asst. City Engr.

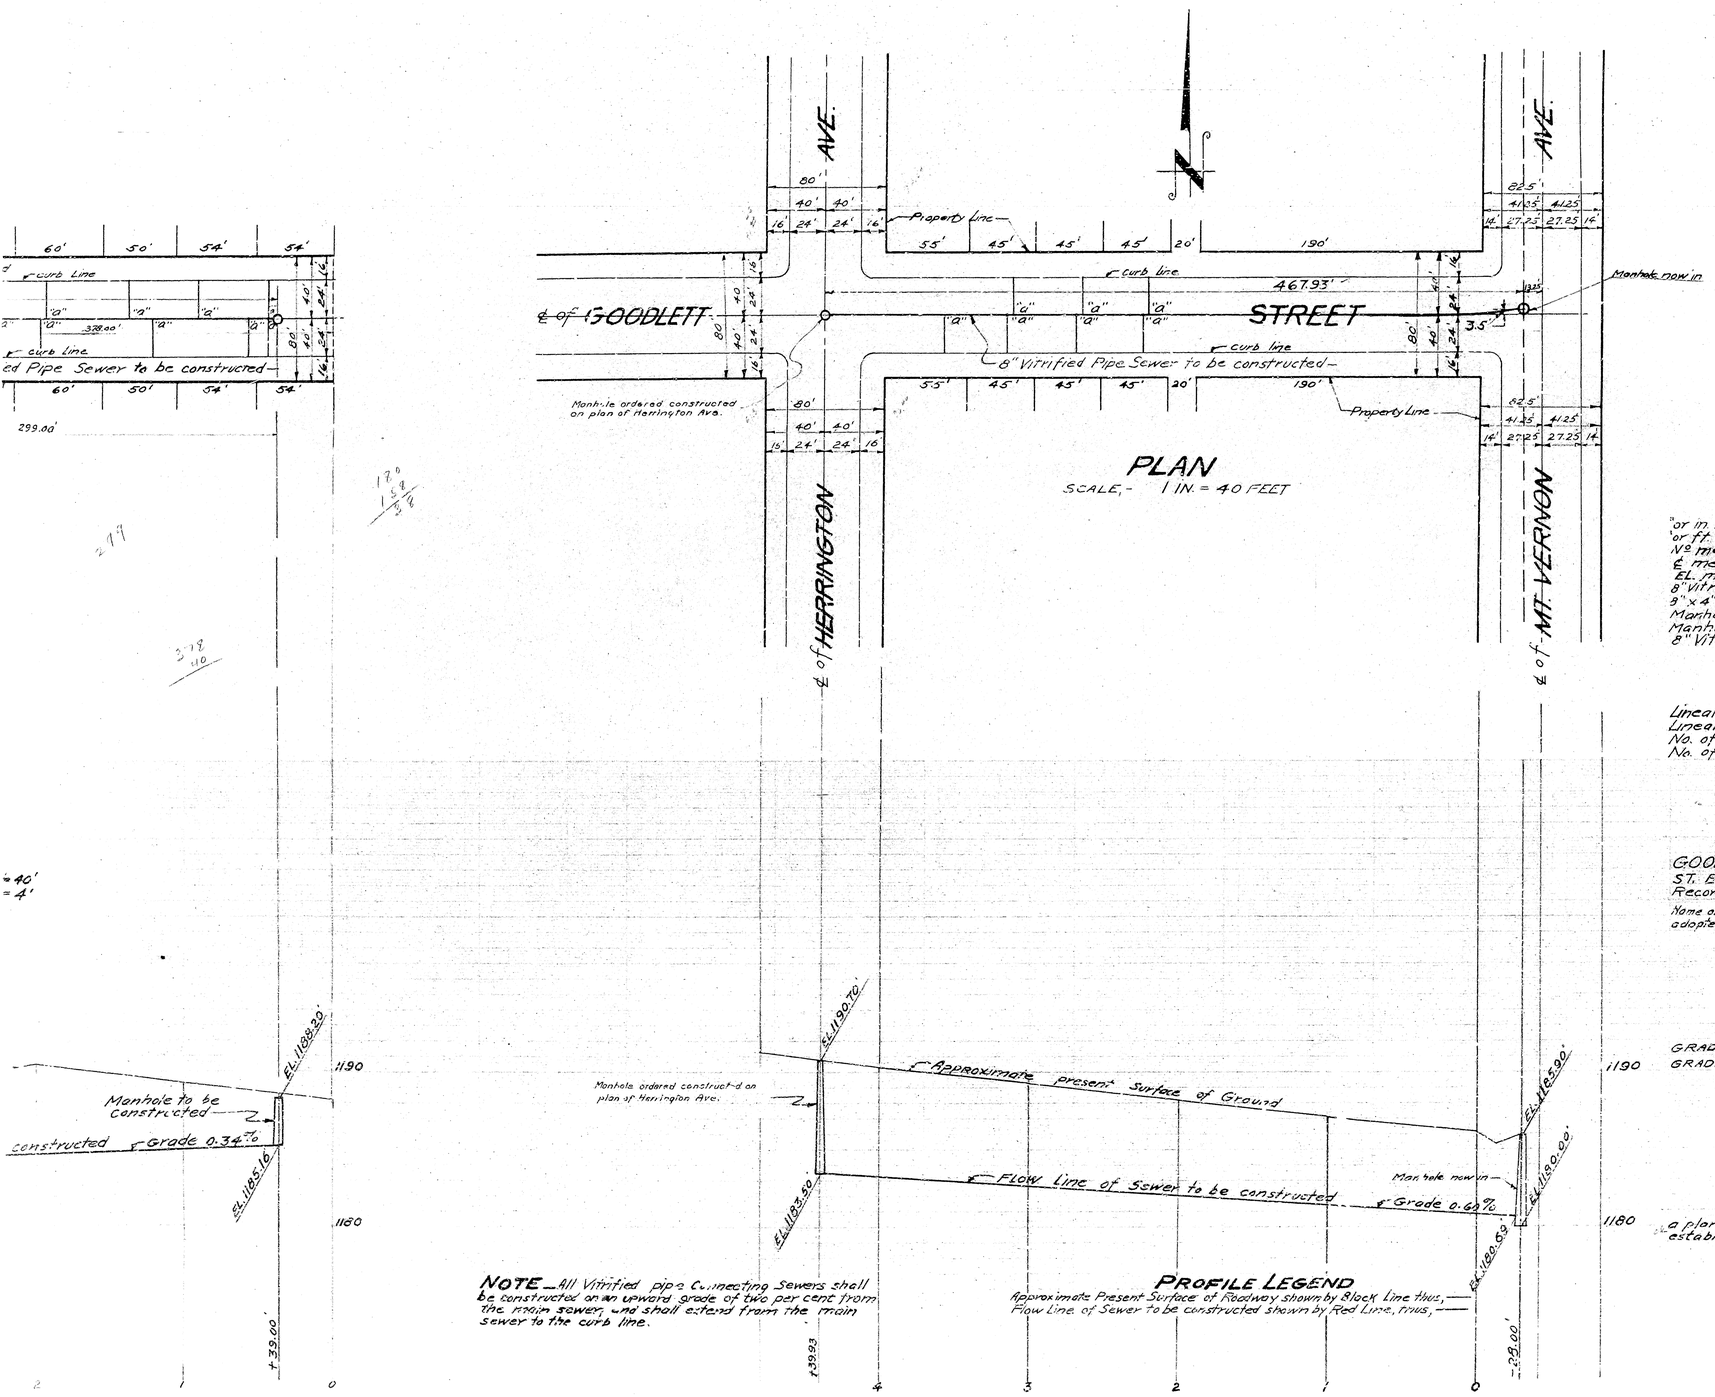

LEGEND

"or in. means inch or inches.
'or ft. means foot or feet.
Nº means number
℄ means Center line
EL. means Elevation.
St. means Street.
Ave. means Avenue
8" Vitrified Pipe Sewer to be constructed, shown thus, ————————
8" × 4" Wyes with 4" connecting sewers to be constructed shown thus, ——— 1a'
Manholes to be constructed shown thus, ——— o
Manhole now in shown thus, ——— o
8" Vitrified Pipe sewer now in, shown thus, ————————

SEWER DETAIL

Lineal Ft. of 8" Vitrified Pipe Sewer to be constructed ..... 1867.28'
Lineal Ft. of 4" Vitrified Pipe Sewer to be constructed 1129
No. of 8"×4" Wyes with 4" Connecting Sewers to be constructed 47
No. of Manholes to be constructed 5

TITLE TO STREETS

GOODLETT STREET AND HERRINGTON AVENUE, dedicated by ST. ELMO ADDITION, recorded in Book 4 of Maps, at Page 15; Records of San Bernardino County, California.

Name of Herrington Avenue changed from Loraine Avenue to Herrington Avenue by Resolution Nº 163 adopted 11.8.1930.

GRADE ORDINANCE

GRADE OF GOODLETT STREET, established by Ordinance Nº 1152;
GRADE OF HERRINGTON AVENUE, established by Ordinance Nº 1149;

DATUM

All Elevations shown in "RED" ink are in feet and are above a plane which is 1045.28 feet below the CITY Bench Mark as established by Ordinance 383 of the CITY of San Bernardino, California.

NOTE — All Vitrified pipe Connecting Sewers shall be constructed on an upward grade of two per cent from the main sewer, and shall extend from the main sewer to the curb line.

PROFILE LEGEND

Approximate Present Surface of Roadway shown by Black Line thus, ——
Flow Line of Sewer to be constructed shown by Red Line, thus, ——