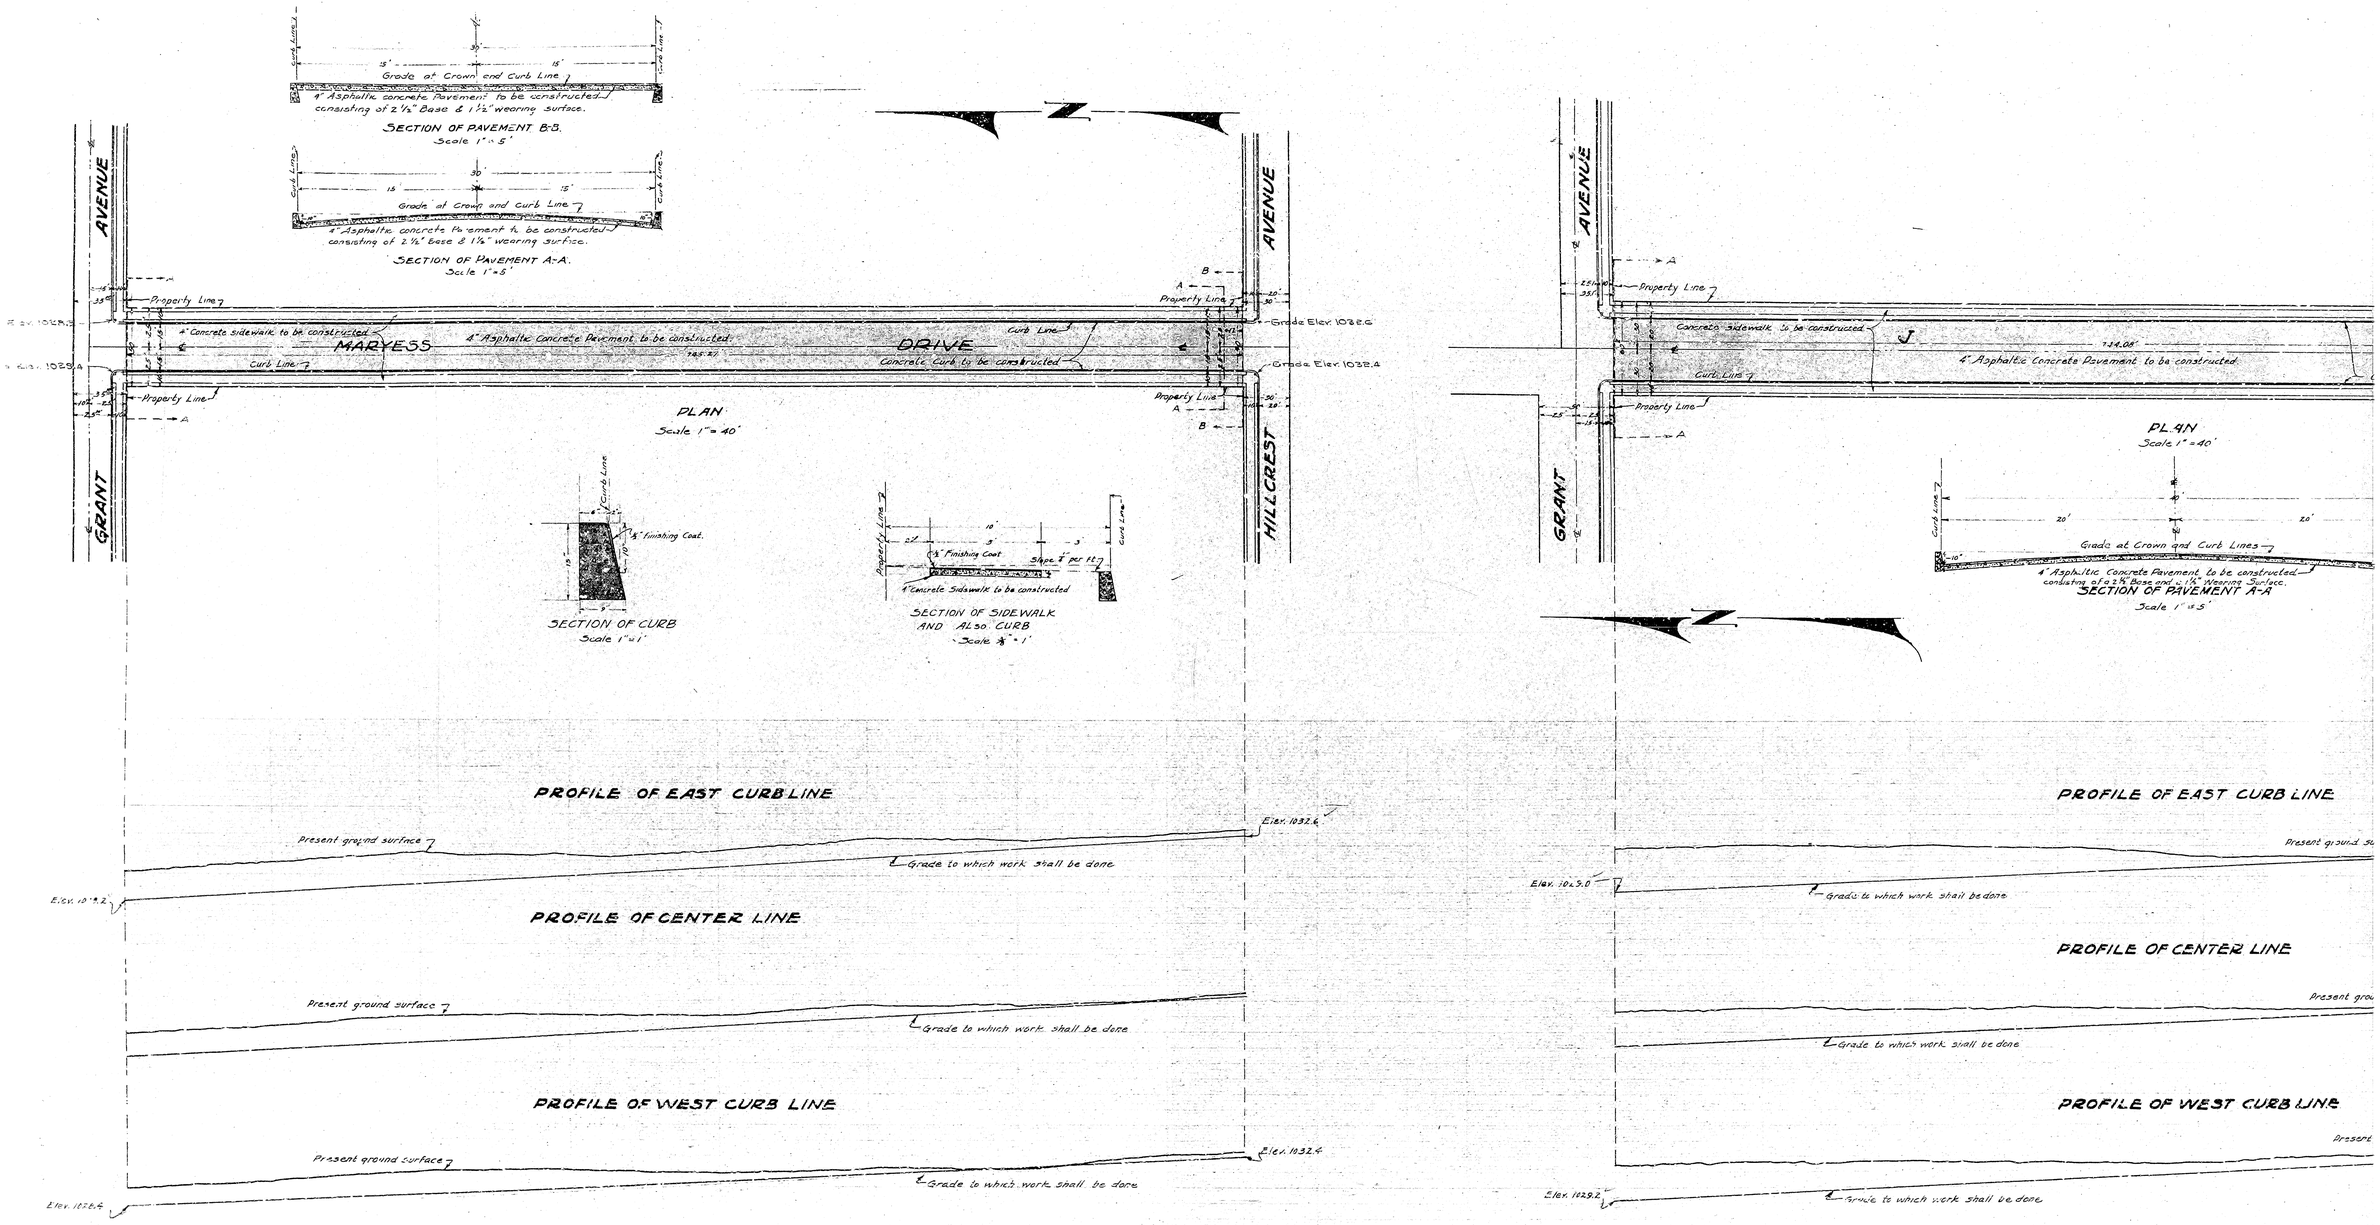

PROFILES
Black Lines show present ground surface
Red lines show grade to which work shall be done.
Scale { Horizontal 1" = 40'
Vertical 1" = 4'

Note:- All elevations shown in Red figures are in feet and are above a plane which is 1045.28 feet below the City Bench Mark as established by Ordinance No 303 of the City of San Bernardino, California.

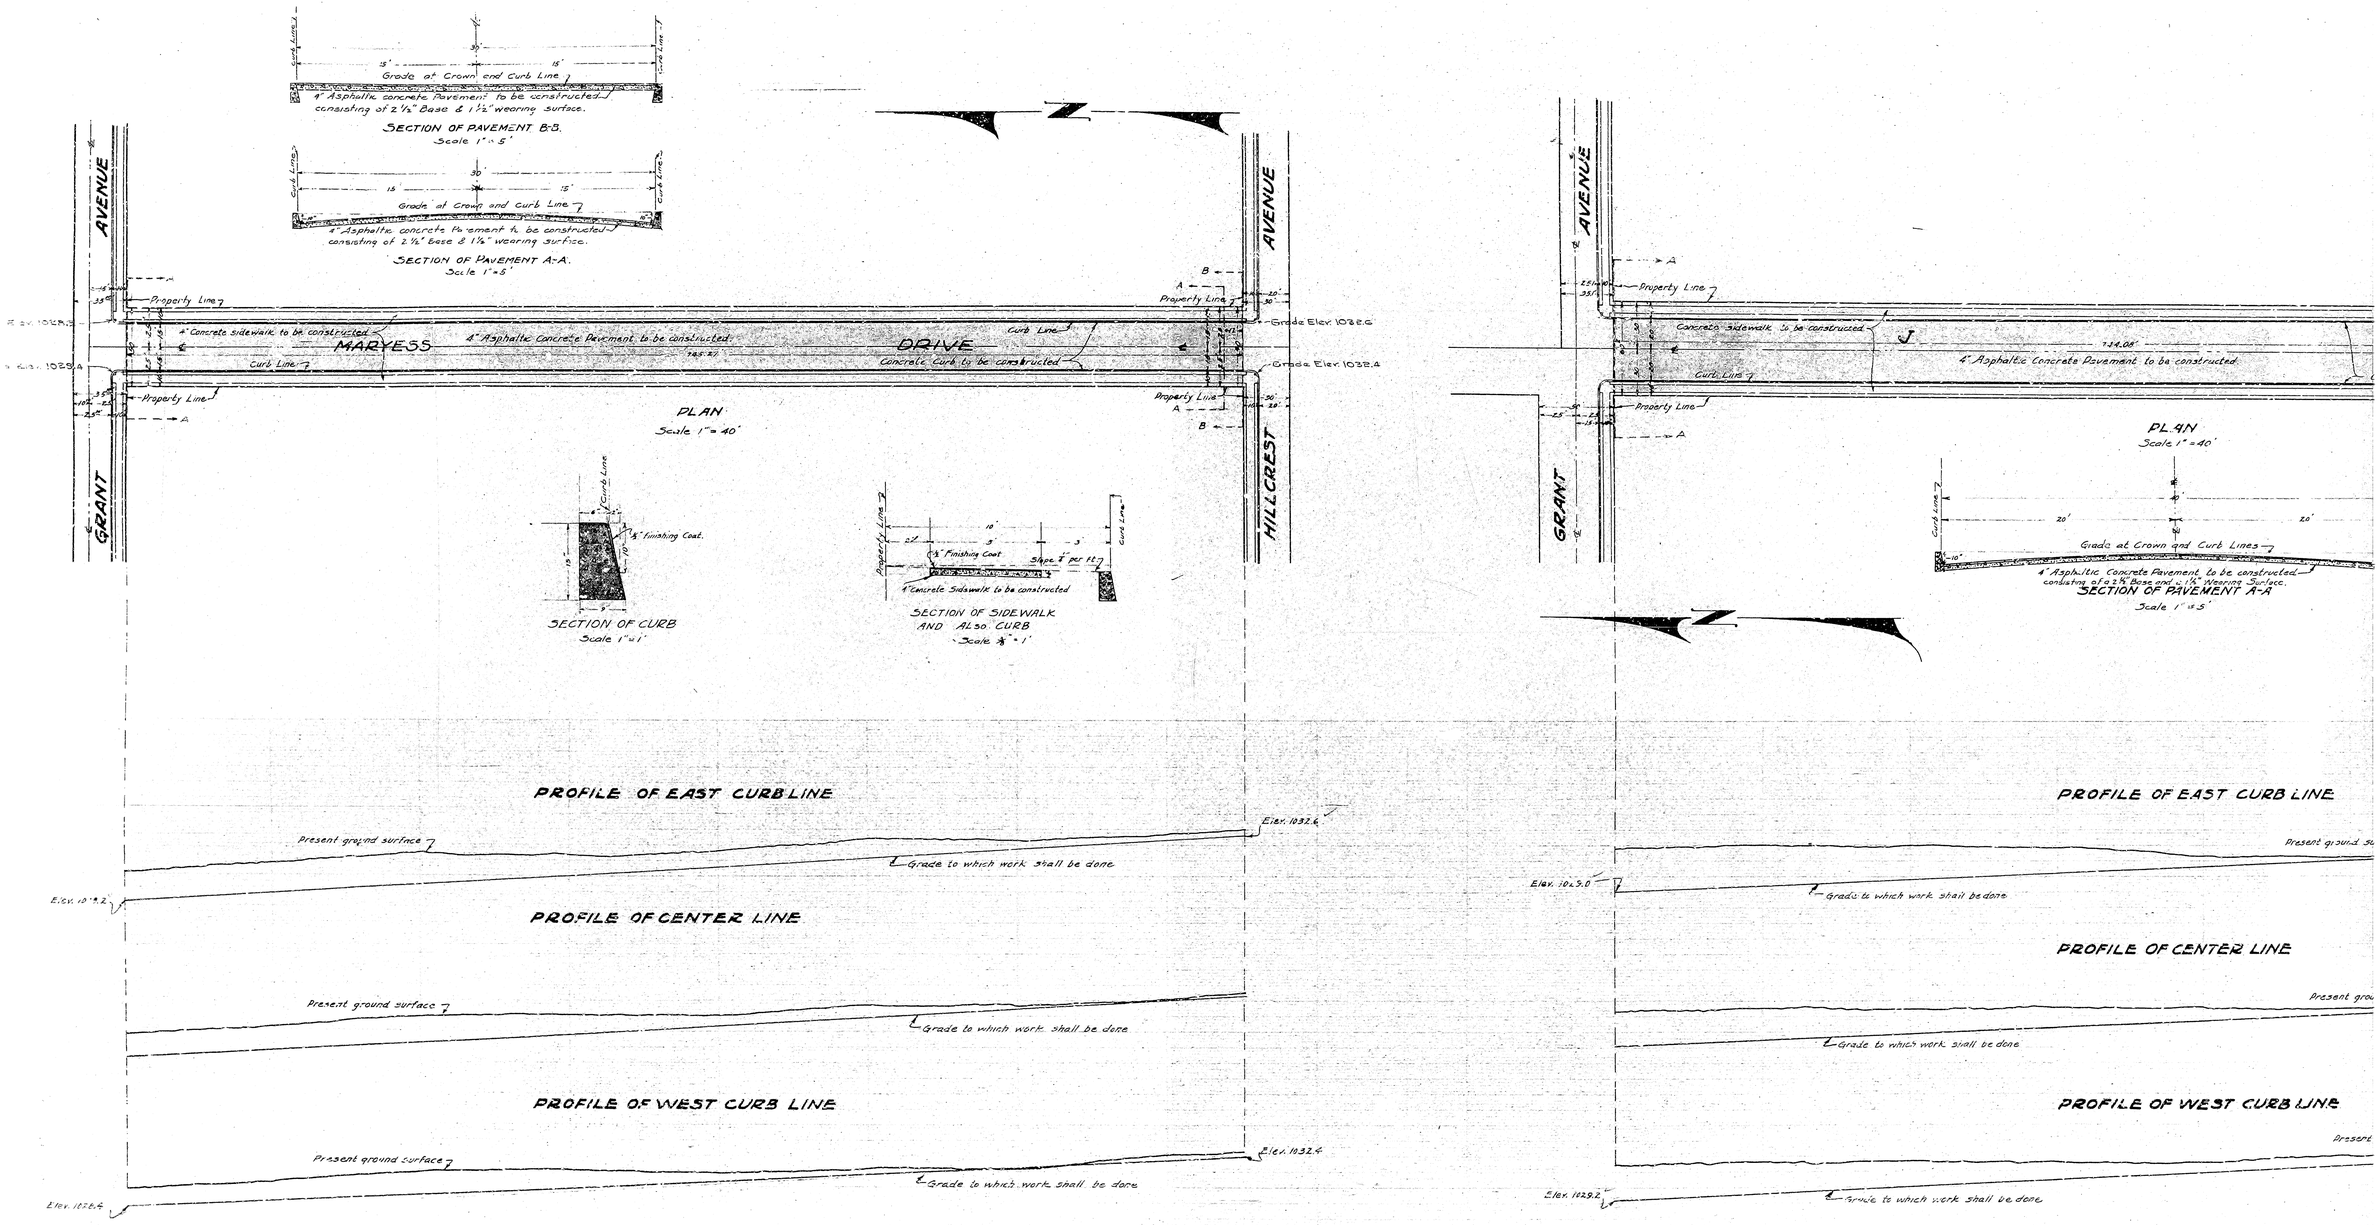

PROFILES
Black Lines show present ground surface
Red lines show grade to which work shall be done.
Scale { Horizontal 1" = 40'
Vertical 1" = 4'

Note:- All elevations shown in Red figures are in feet and are above a plane which is 1045.28 feet below the City Bench Mark as established by Ordinance No 303 of the City of San Bernardino, California.