TREET
LIE
RNIA
Johnson
City Engr.

90.282
of the
4

3/12/1925

on
his in plan
section

bove or alone which
ov Ordinance

ck Line
Line

PLAN
Scale 1" = 40'

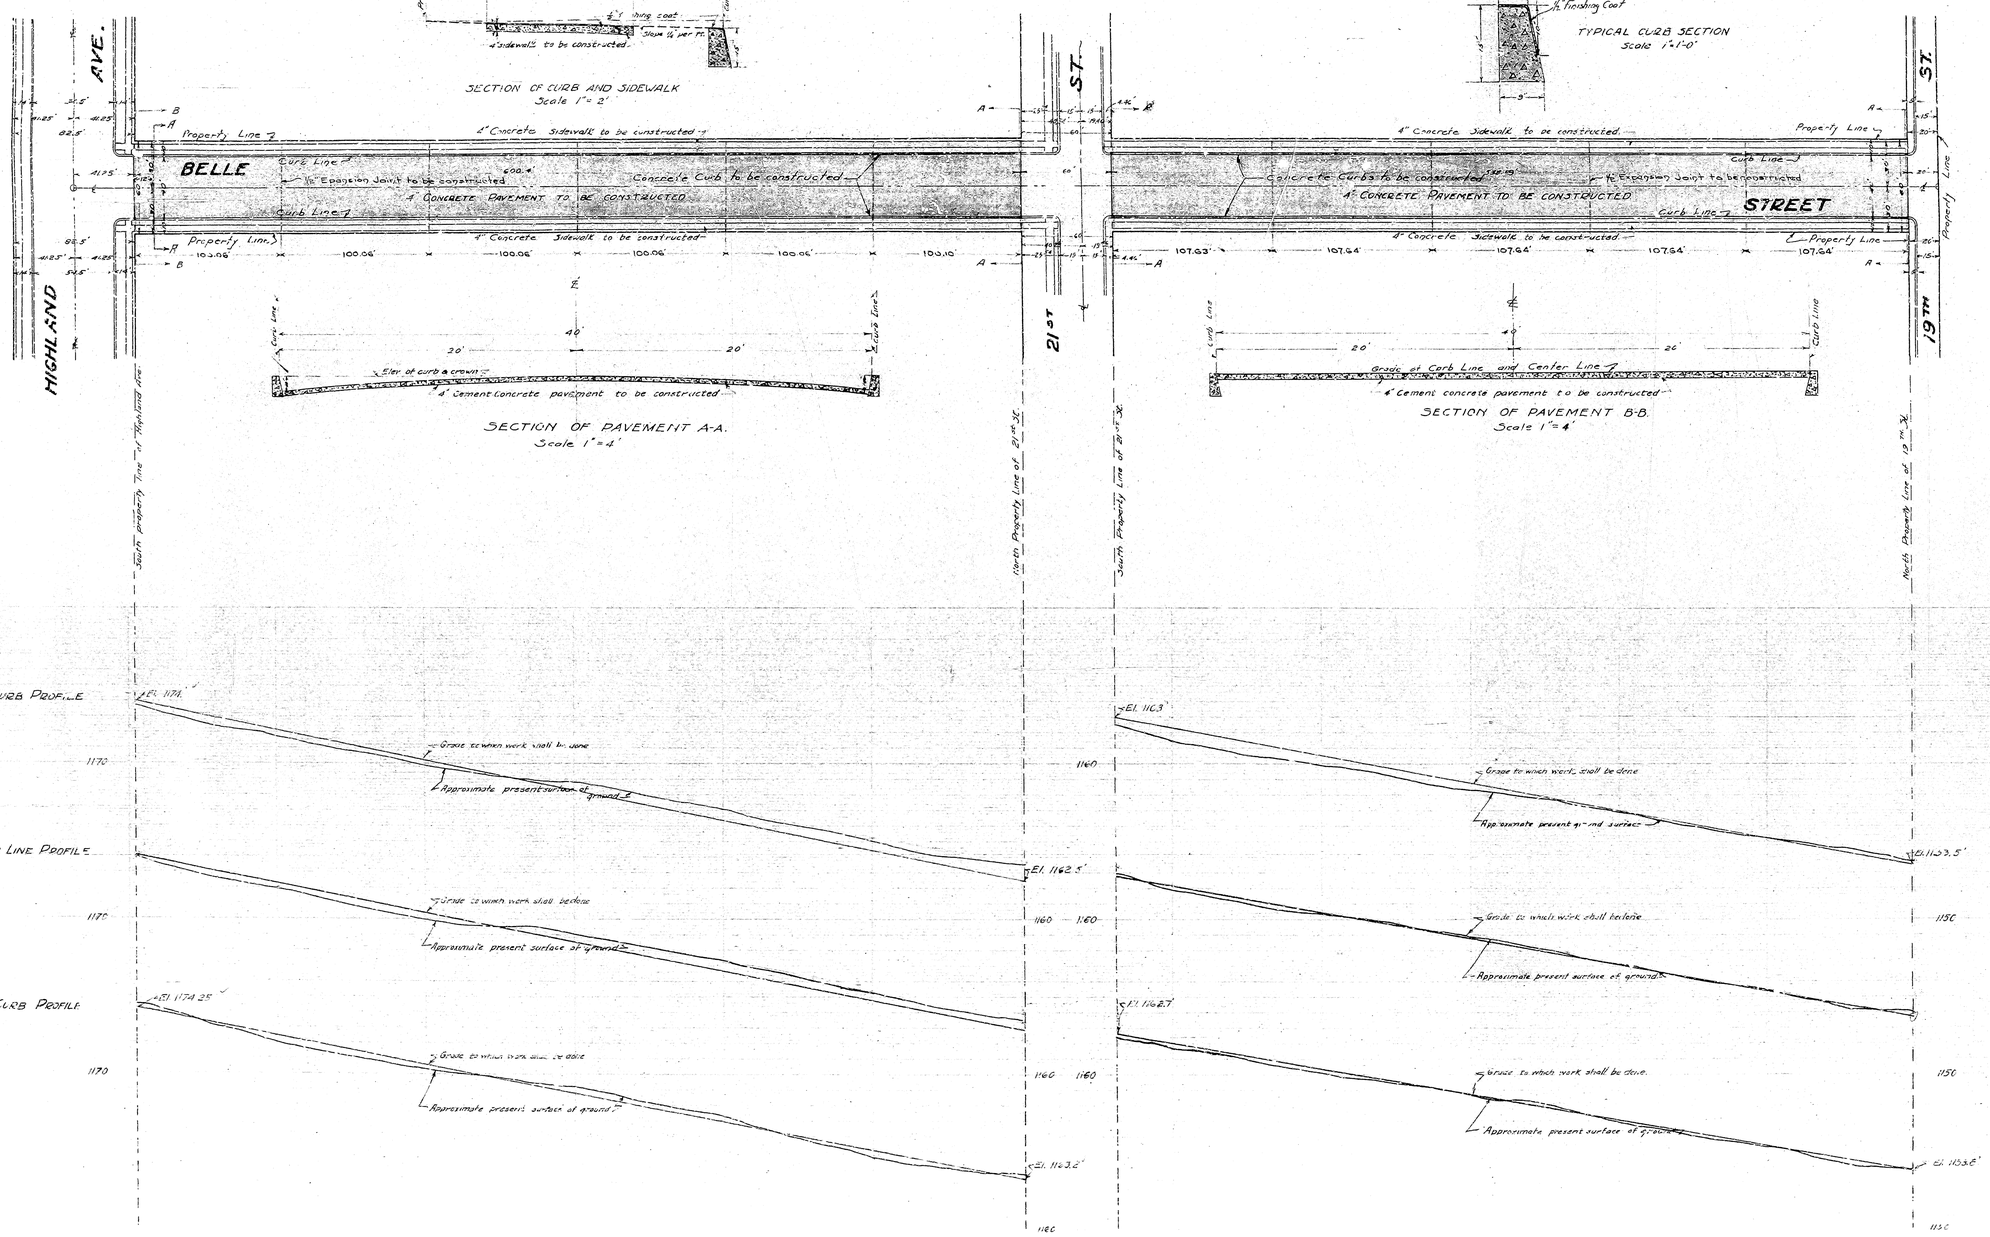

TREET
LIE
RNIA
Johnson
City Engr.

90.282
of the
4

3/12/1925

on
his in plan
section

bove or alone which
ov Ordinance

ck Line
Line
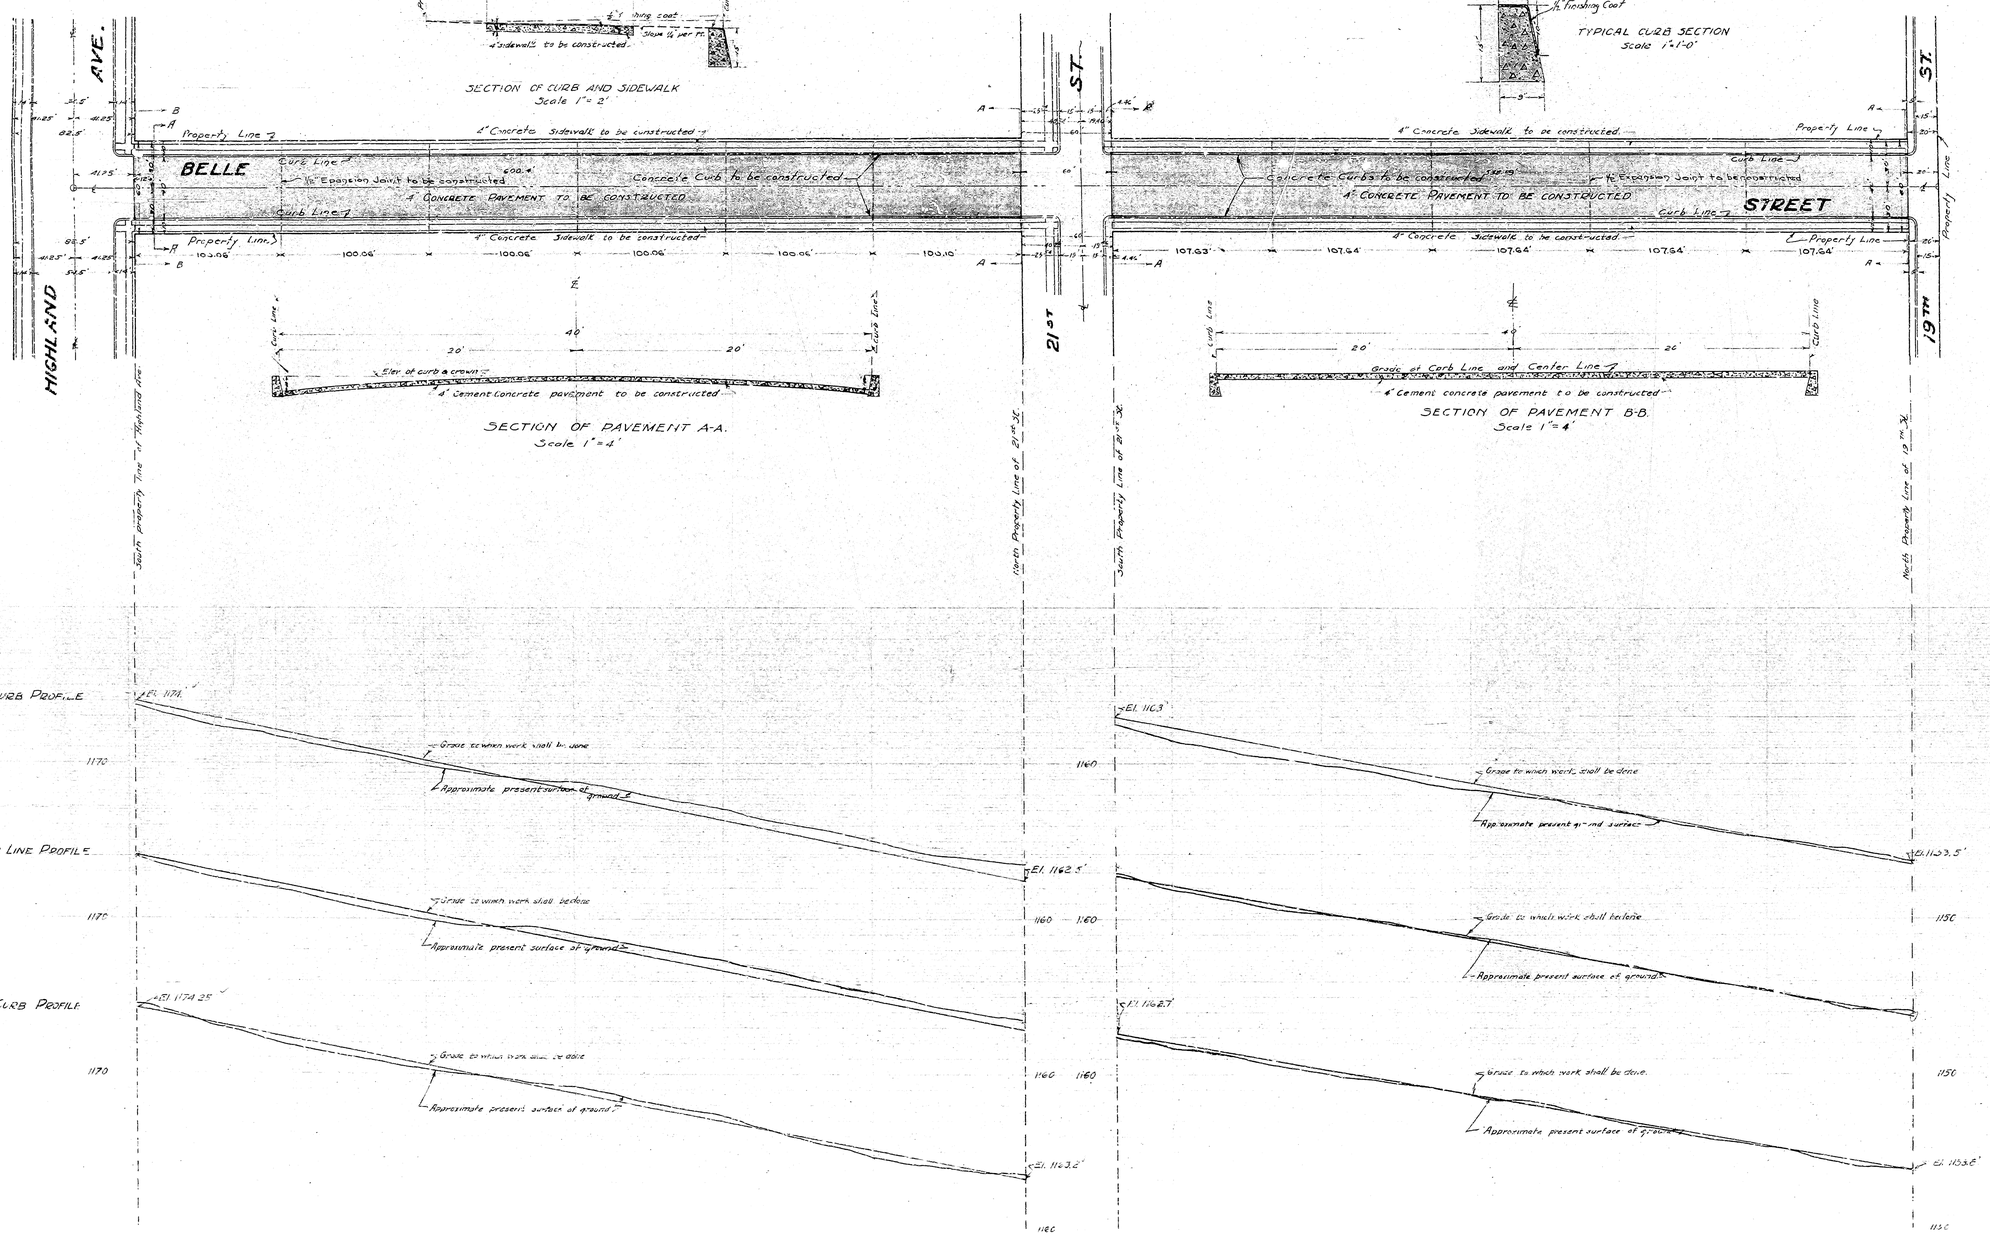
PLAN
Scale 1" = 40'