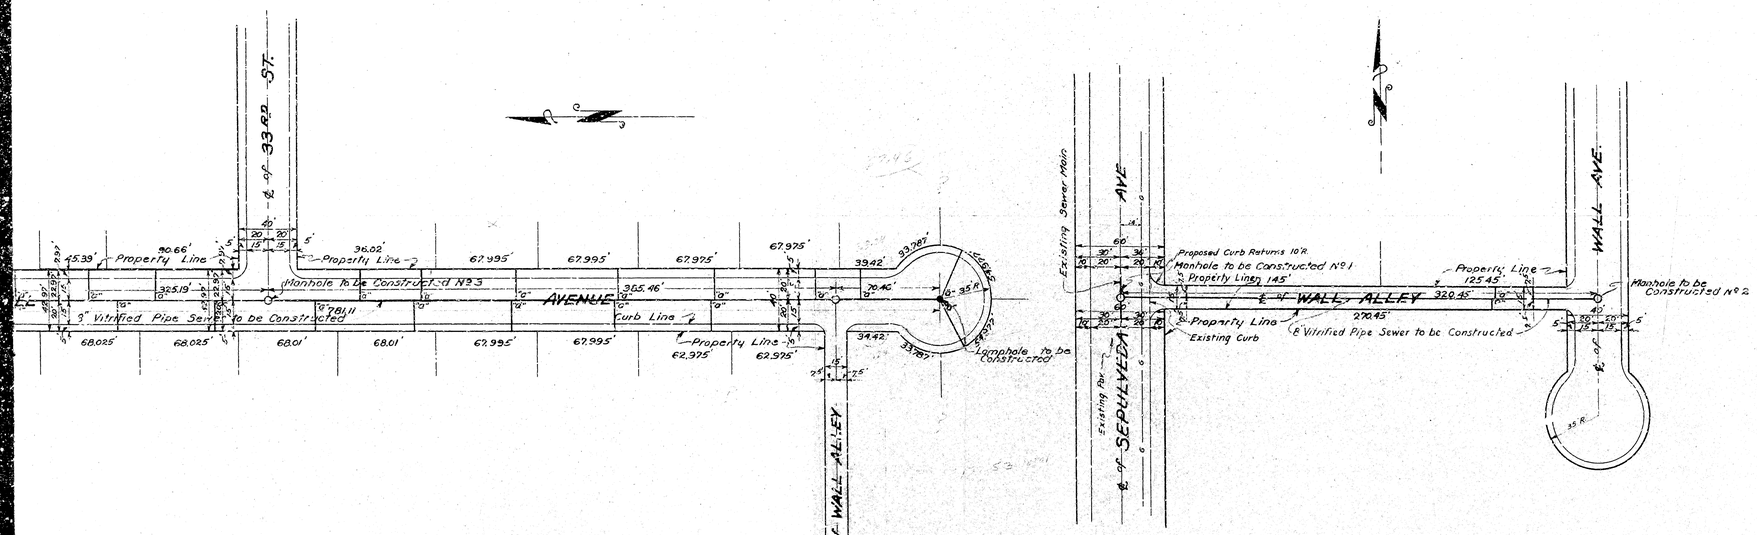

PLAN
Scale 1" = 40'

PLAN Nº 2016
WALL ALLEY SEWER
BETWEEN
SEPULVEDA AVENUE & WALL AVENUE
AND
WALL AVENUE SEWER
BETWEEN A POINT
105.46' SOUTH OF THE CENTER LINE OF WALL ALLEY
AND
360.19' NORTH OF THE CENTER LINE OF THIRTY-THIRD STREET
IN THE
CITY OF SAN BERNARDINO, CALIFORNIA

AUGUST 1952

O. H. BRODIE
City Engineer

PLAN ADOPTED December 15, 1952

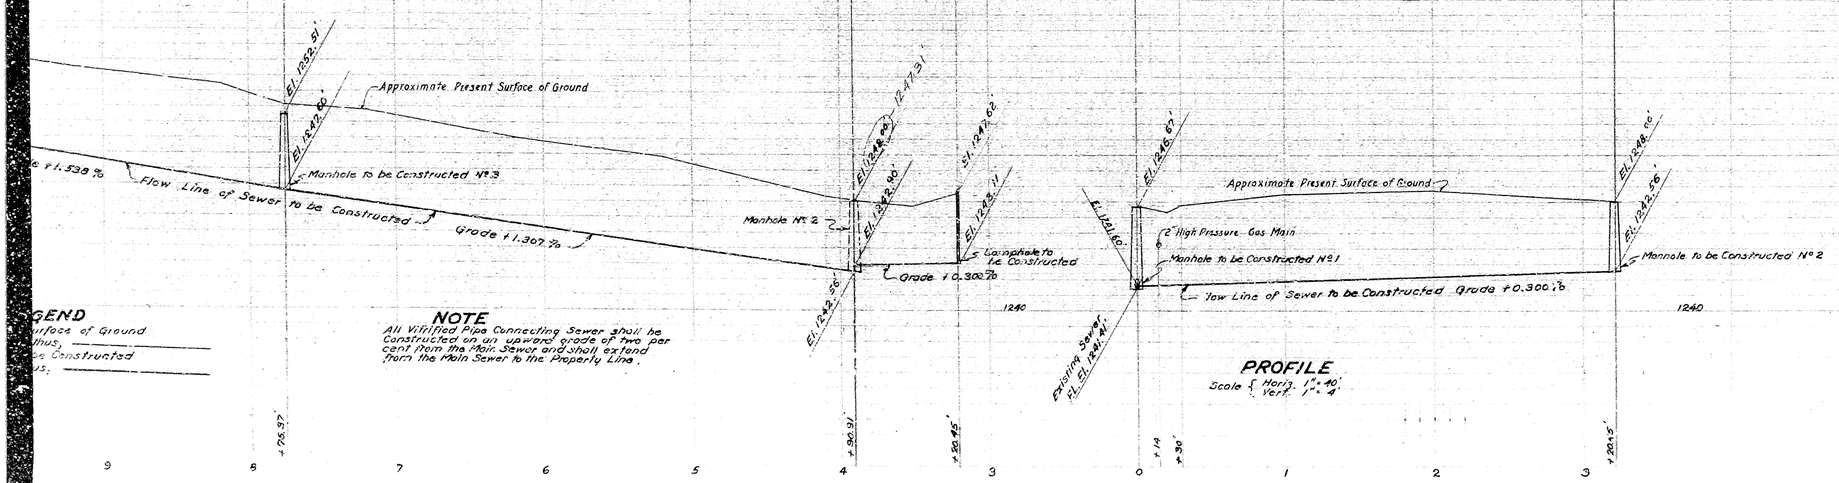

PROFILE
Scale { Horiz. 1" = 40'
Vert. 1" = 4'

LEGEND
"or" in means inch or inches.
"or" ft. means foot or feet
No means number
℄ means Center Line
El. means Elevation.
8" Vitrified Pipe Sewer to be constructed shown thus, _ _ _ _ _ _ _ _
8" x 4" Wyes with 4" Connecting Sewers to be Constructed Shown thus, _ _ 13
Manholes to be constructed shown thus, _ _ _ _ _ _ _ _ O
Lampholes to be constructed shown thus, _ _ _ _ _ _ _ _ ●

SEWER DETAIL
Lineal Ft of 8" Vitrified Pipe Sewer to be constructed _ _ _ _ _ _ _ _ 1101.56'
Lineal Ft of 8" Vitrified Pipe Sewer to be constructed _ _ _ _ _ _ _ _ 610.34
No of 8" x 4" Wyes with 4" Connecting Sewers to be Constructed _ _ 27
No of Manholes to be Constructed _ _ _ _ _ _ _ _ _ _ _ _ 4
No of Lampholes to be Constructed _ _ _ _ _ _ _ _ _ _ _ _ 1

TITLE TO STREETS
WALL ALLEY dedicated by deed Recorded in Book 2834 of Page 290, Book 3018 Page 423.
WALL AVENUE dedicated by deeds Recorded in

Book	of Page	Book	of Page
2834	294	2834	298
2834	301	2839	67
2834	288	2834	292
2834	306	2834	304

THIRTY-THIRD STREET dedicated by deed Recorded in Book 2839 of Page 67 records of San Bernardino County

GRADE RESOLUTION
Grade of WALL ALLEY was established by Resolution No 2337
Grade of WALL AVENUE was established by Resolution No 2396

DATUM
All elevations shown in Red ink are in feet and are above a plane which is 1045.28 feet below the City Bench Mark as established by Ordinance 383 of the City of San Bernardino, California

LEGEND
Surface of Ground
thus,
be Constructed
us,

NOTE
All Vitrified Pipe Connecting Sewer shall be Constructed on an upward grade of two per cent from the Main Sewer and shall extend from the Main Sewer to the Property Line.

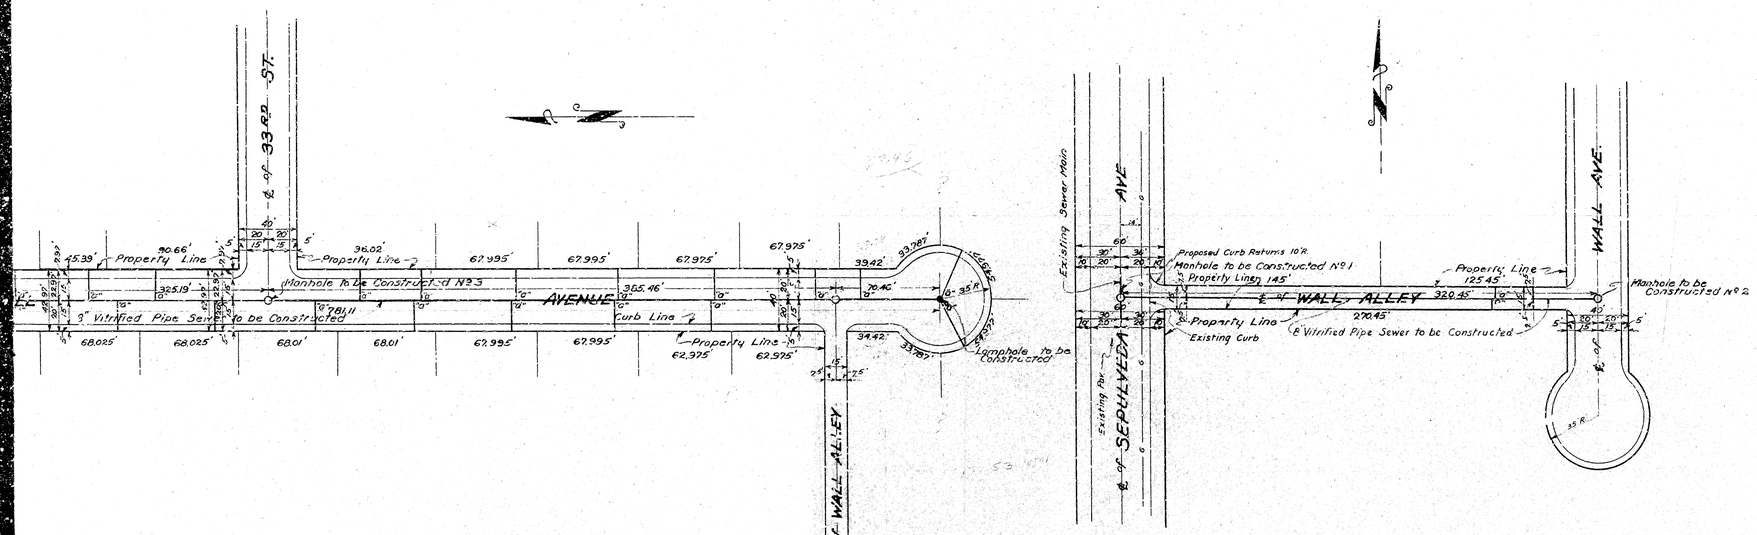

PLAN
Scale 1" = 40'

PLAN Nº 2016
WALL ALLEY SEWER
BETWEEN
SEPULVEDA AVENUE & WALL AVENUE
AND
WALL AVENUE SEWER
BETWEEN A POINT
105.46' SOUTH OF THE CENTER LINE OF WALL ALLEY
AND
360.19' NORTH OF THE CENTER LINE OF THIRTY-THIRD STREET
IN THE
CITY OF SAN BERNARDINO, CALIFORNIA

AUGUST 1952

O. H. BRODIE
City Engineer

PLAN ADOPTED December 15, 1952

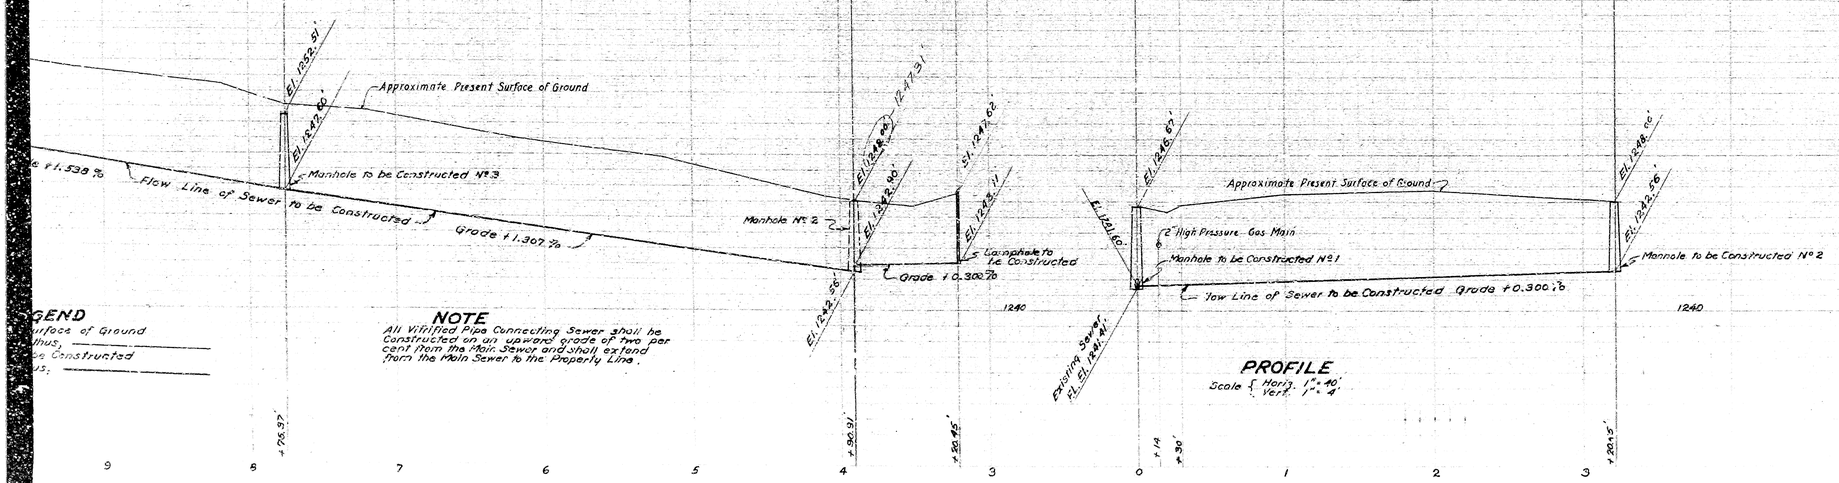

PROFILE
Scale { Horiz. 1" = 40'
Vert. 1" = 4'

LEGEND
"or" in means inch or inches.
"or" ft. means foot or feet
No means number
℄ means Center Line
El. means Elevation.
8" Vitrified Pipe Sewer to be constructed shown thus, _ _ _ _ _ _ _ _
8" x 4" Wyes with 4" Connecting Sewers to be Constructed Shown thus, _ _ 13
Manholes to be constructed shown thus, _ _ _ _ _ _ _ _ O
Lampholes to be constructed shown thus, _ _ _ _ _ _ _ _ ●

SEWER DETAIL
Lineal Ft of 8" Vitrified Pipe Sewer to be constructed _ _ _ _ _ _ _ _ 1101.56'
Lineal Ft of 8" Vitrified Pipe Sewer to be constructed _ _ _ _ _ _ _ _ 610.34
No of 8" x 4" Wyes with 4" Connecting Sewers to be Constructed _ _ 27
No of Manholes to be Constructed _ _ _ _ _ _ _ _ _ _ _ _ 4
No of Lampholes to be Constructed _ _ _ _ _ _ _ _ _ _ _ _ 1

TITLE TO STREETS
WALL ALLEY dedicated by deed Recorded in Book 2834 of Page 290, Book 3018 Page 423.
WALL AVENUE dedicated by deeds Recorded in

Book	of Page	Book	of Page
2834	294	2834	298
2834	301	2839	67
2834	288	2834	292
2834	306	2834	304

THIRTY-THIRD STREET dedicated by deed Recorded in Book 2839 of Page 67 records of San Bernardino County

GRADE RESOLUTION
Grade of WALL ALLEY was established by Resolution No 2337
Grade of WALL AVENUE was established by Resolution No 2396

DATUM
All elevations shown in Red ink are in feet and are above a plane which is 1045.28 feet below the City Bench Mark as established by Ordinance 383 of the City of San Bernardino, California

LEGEND
Surface of Ground
thus,
be Constructed
us,

NOTE
All Vitrified Pipe Connecting Sewer shall be Constructed on an upward grade of two per cent from the Main Sewer and shall extend from the Main Sewer to the Property Line.