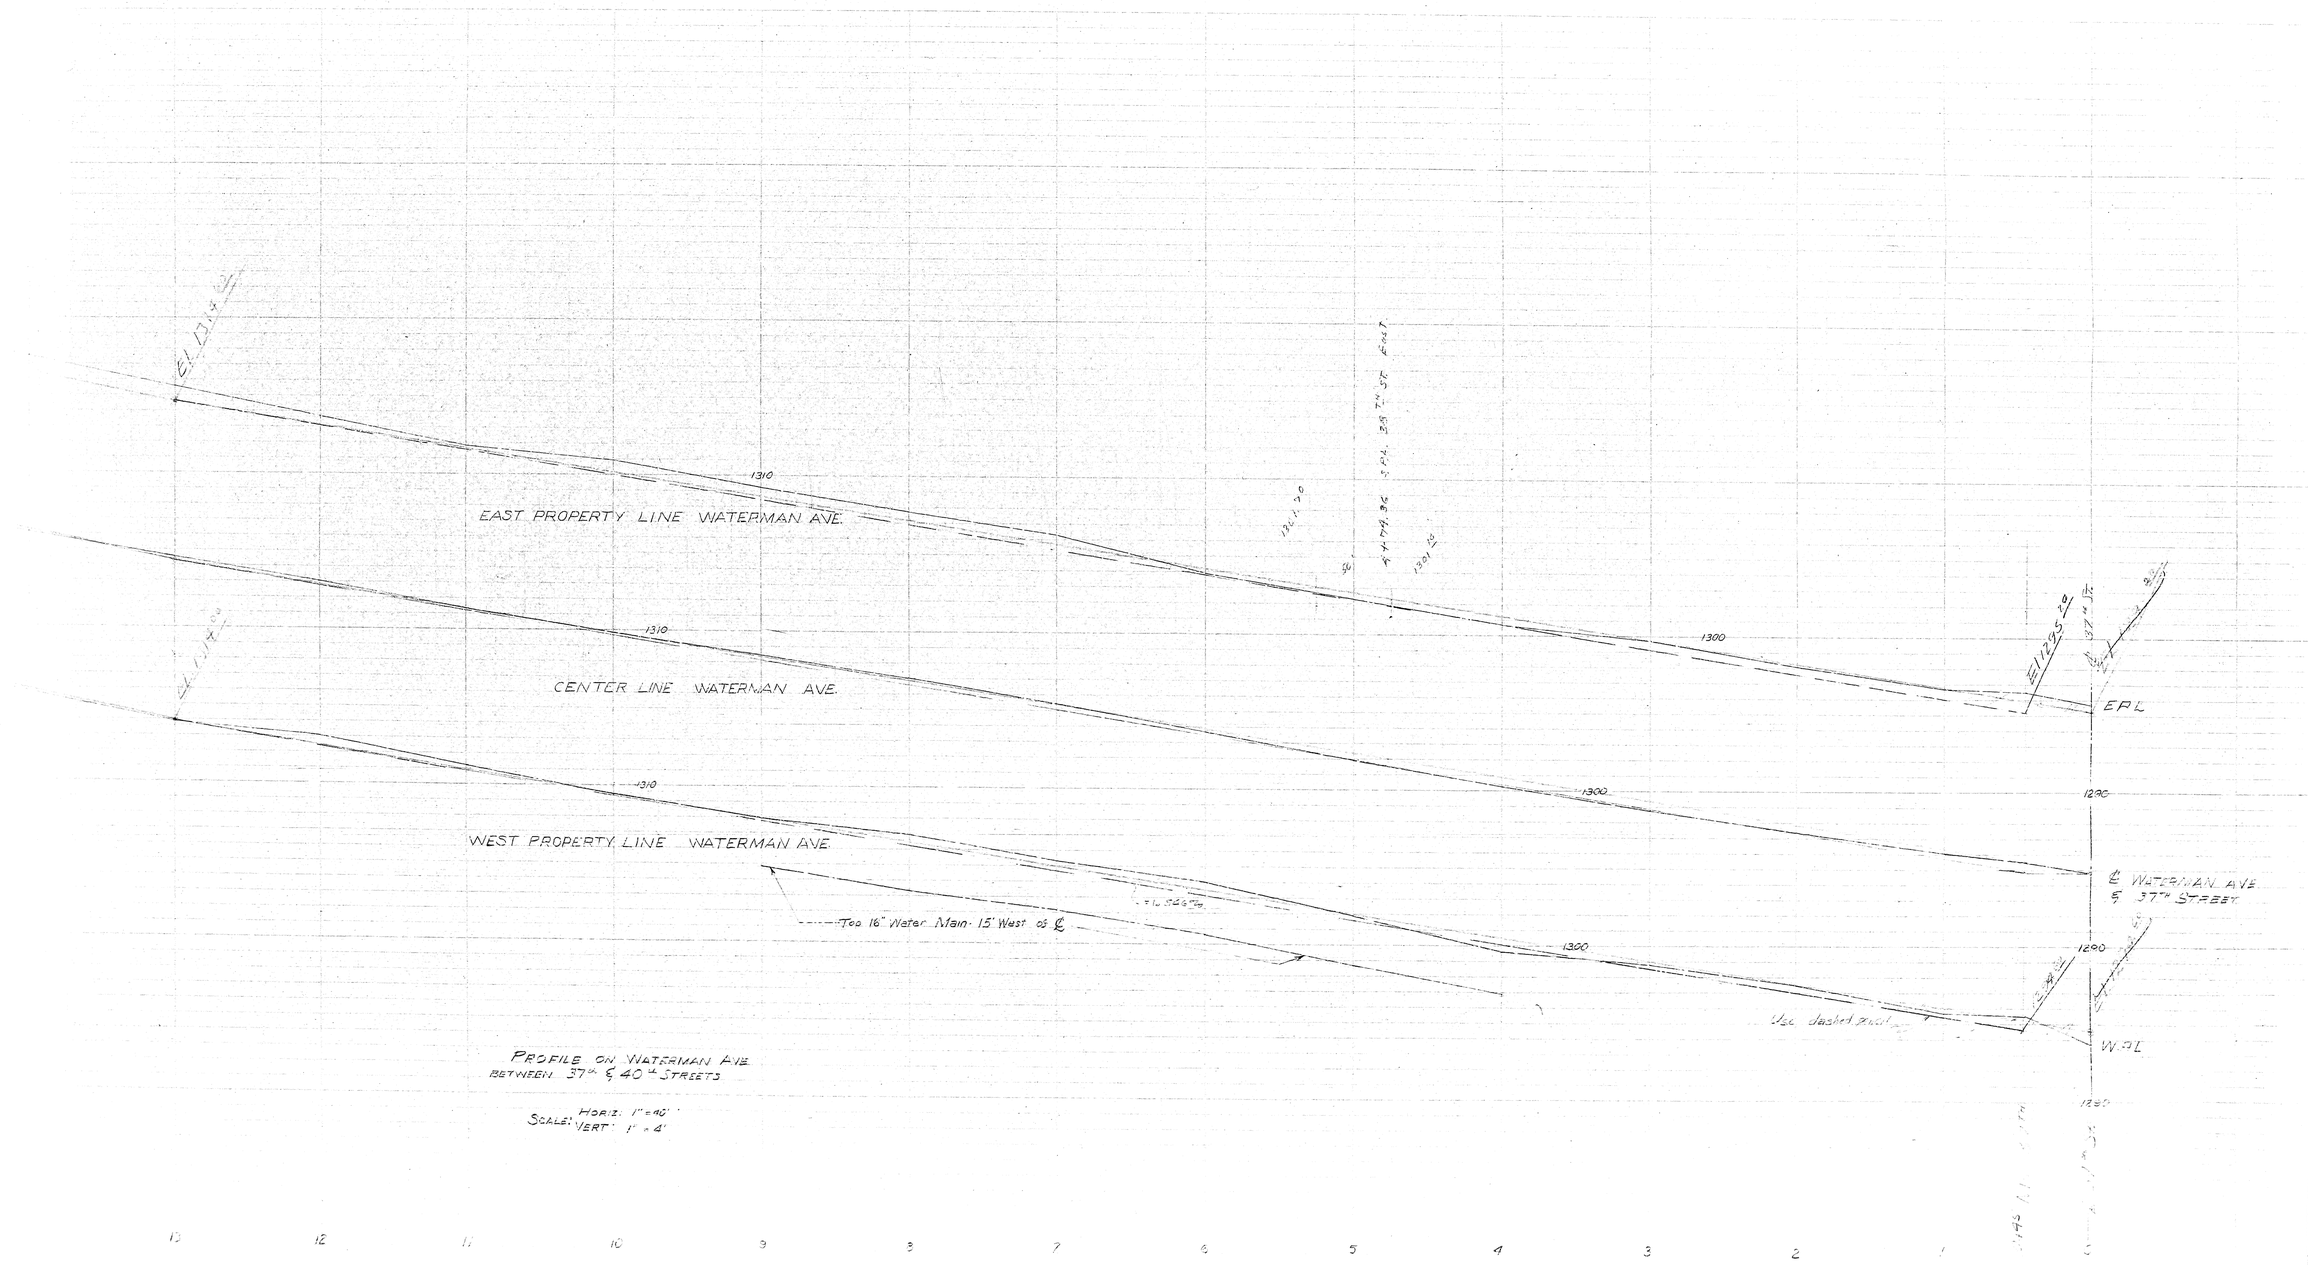
EAST PROPERTY LINE WATERMAN AVE.
CENTER LINE WATERMAN AVE.
WEST PROPERTY LINE WATERMAN AVE.
Top 16" Water Main 15' West of ℄
1310
1300
1290
1280
1250
EPL
WPL
℄ WATERMAN AVE
& 37th STREET
PROFILE ON WATERMAN AVE
BETWEEN 37th & 40th STREETS
SCALE: HORIZ: 1" = 40'
VERT: 1" = 4'

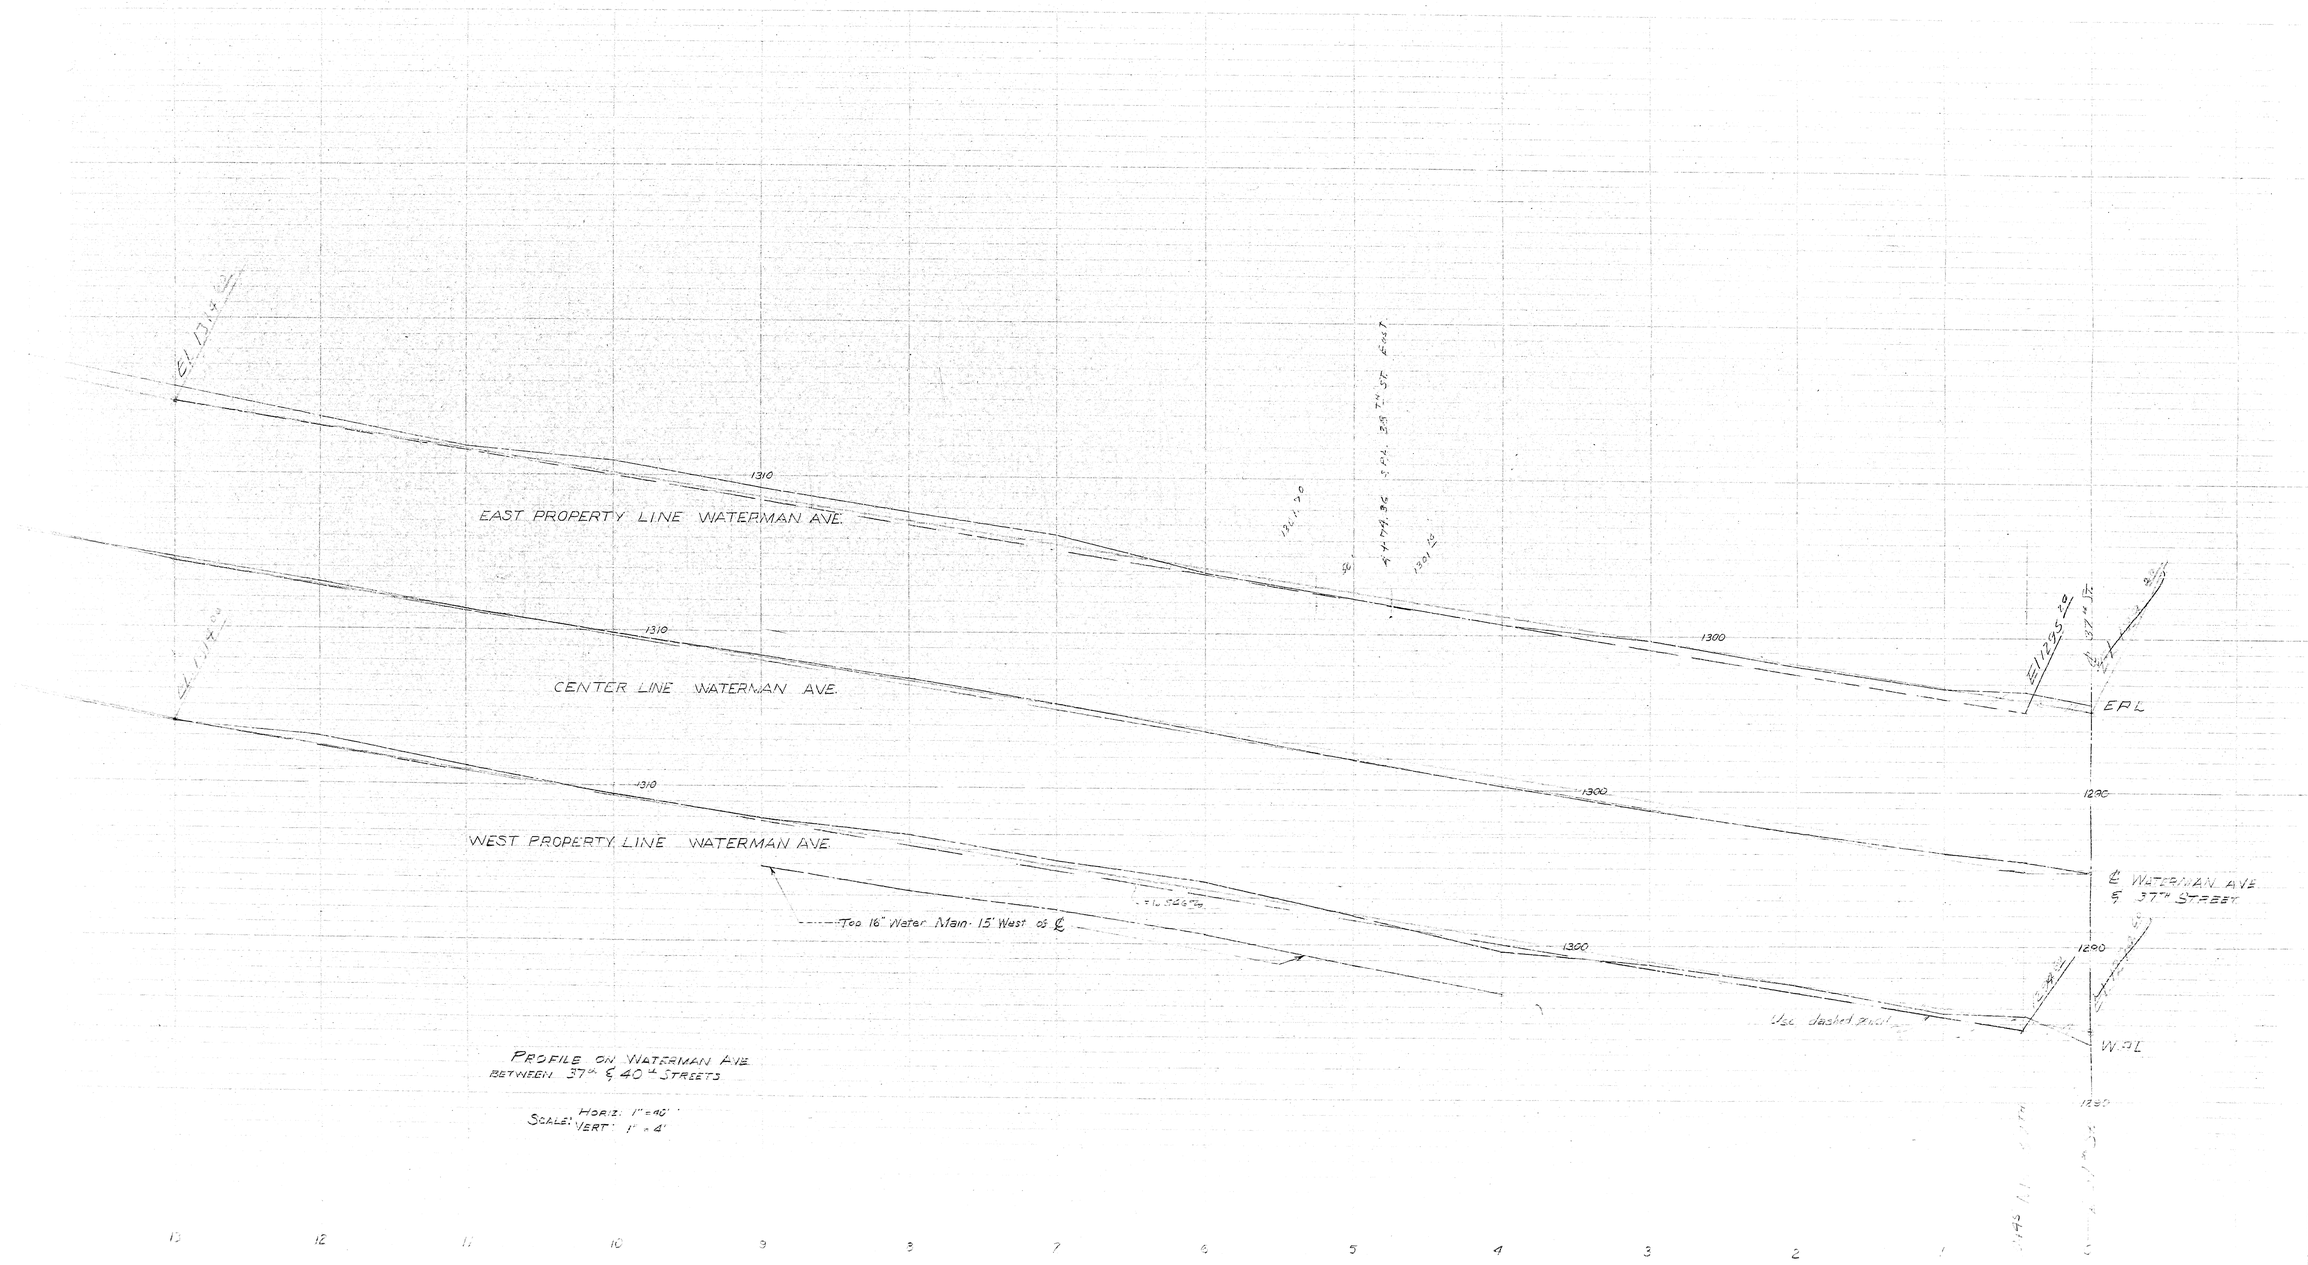
EAST PROPERTY LINE WATERMAN AVE.
CENTER LINE WATERMAN AVE.
WEST PROPERTY LINE WATERMAN AVE.
Top 16" Water Main 15' West of ℄
1310
1300
1290
1280
1250
EPL
WPL
℄ WATERMAN AVE
& 37th STREET
PROFILE ON WATERMAN AVE
BETWEEN 37th & 40th STREETS
SCALE: HORIZ: 1" = 40'
VERT: 1" = 4'