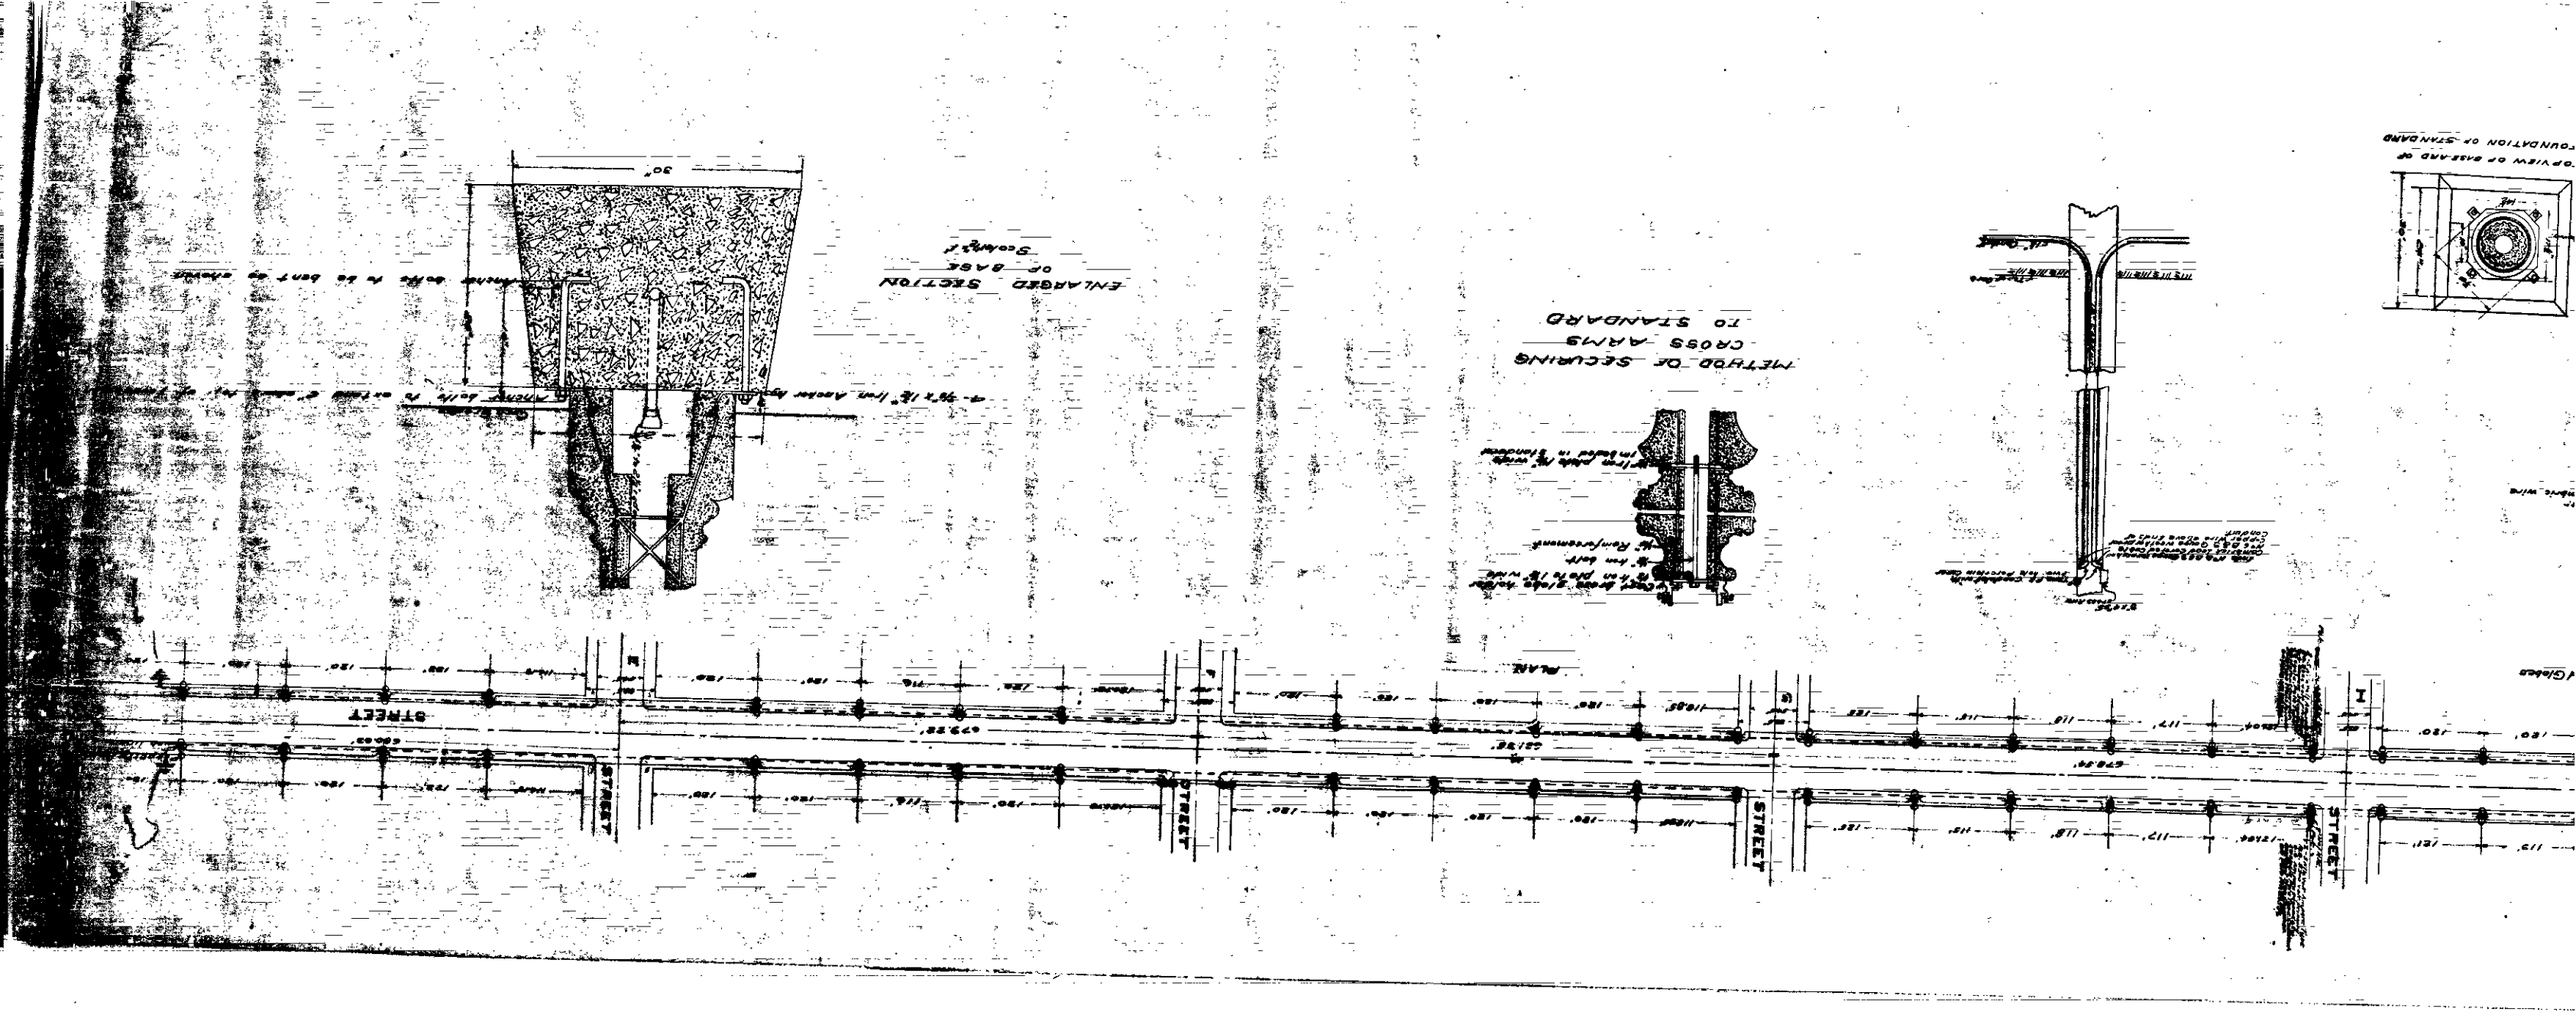
STREET
STREET
STREET
STREET
PLAN
ENLARGED SECTION OF BASE
METHOD OF SECURING CROSS ARMS TO STANDARD