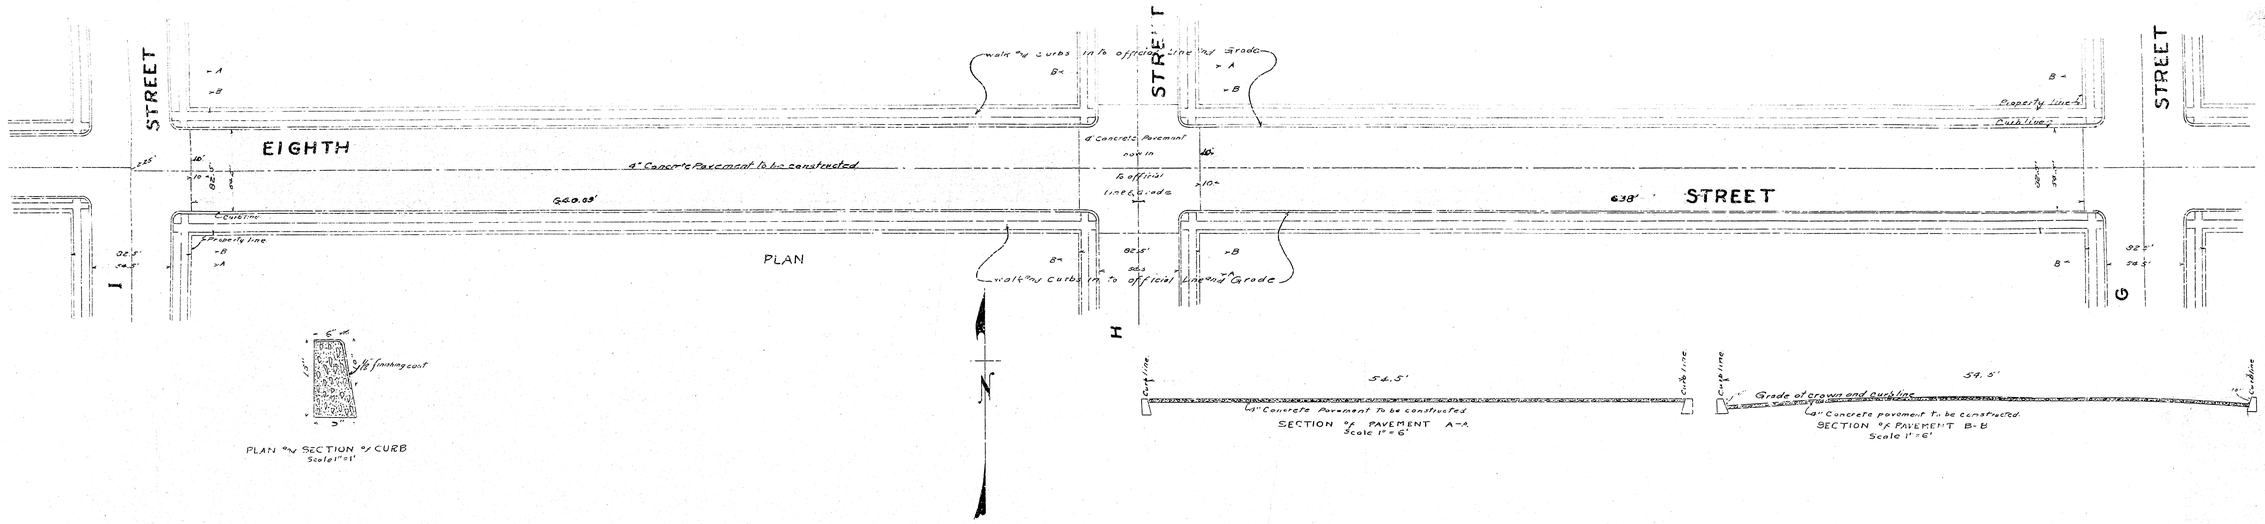


C.E. Johnson
City Engineer

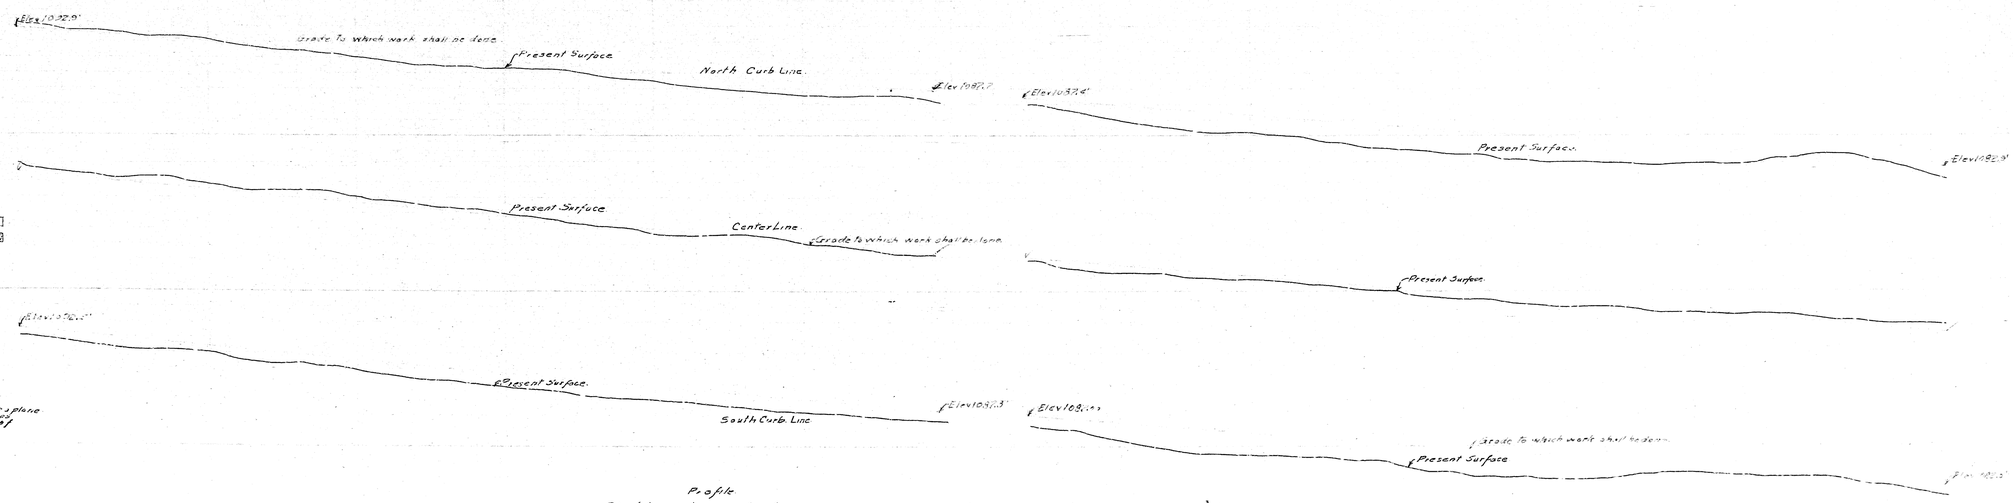


LEGEND

"or in means inches
"or ft means foot or feet
St means street
No means number
Elev means elevation
Concrete Pavement to be constructed shown thus
Concrete Pavement in section shown thus

All elevations are in red ink and above a plane which is 1045.28 ft below the city tidal mark on Yerba Buena Island as adopted by ordinance 10.000 of the City of San Francisco, Calif.

Profile
Black lines show present surface.
Red lines show grade to which work shall be done.

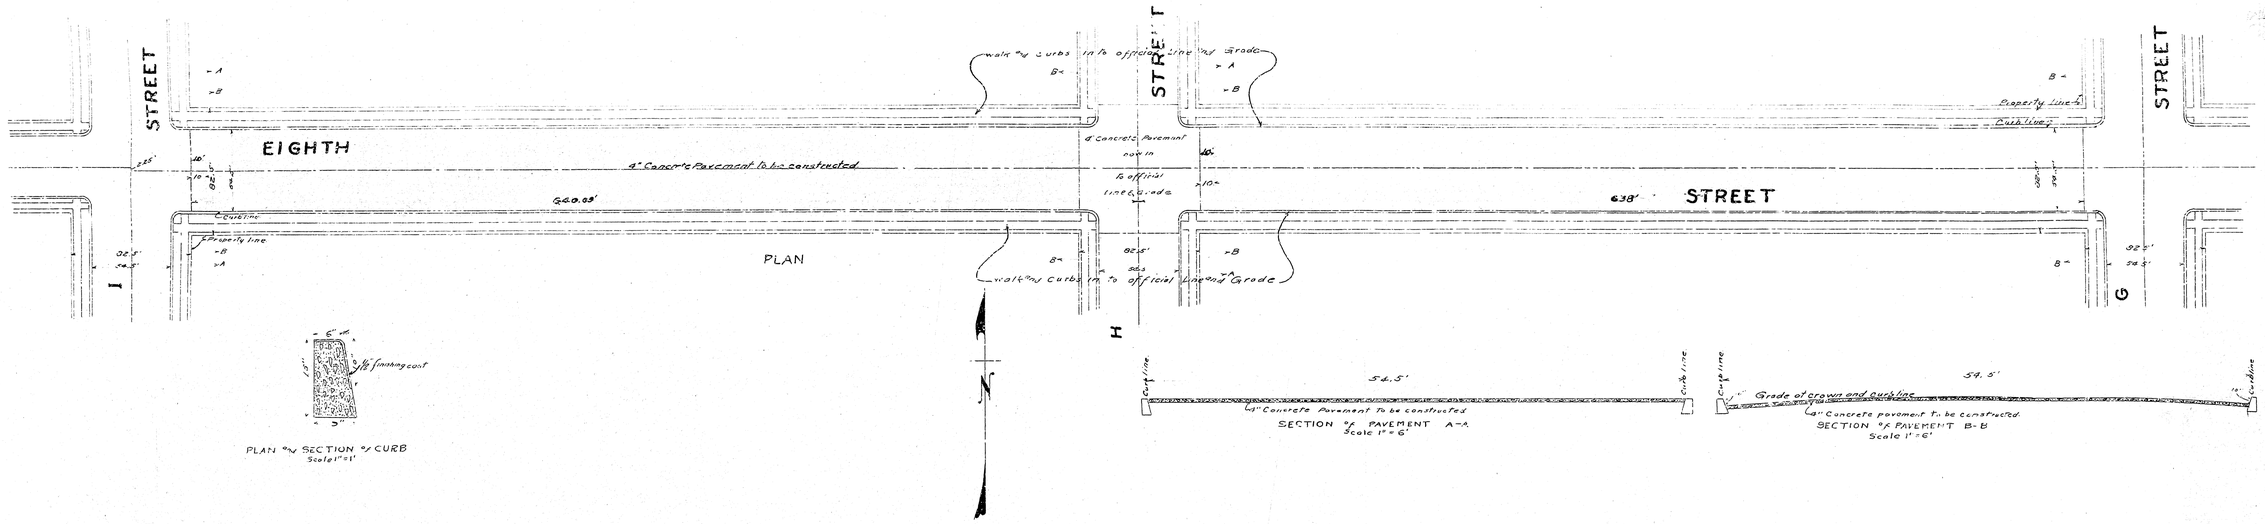


C.E. Johnson
City Engineer

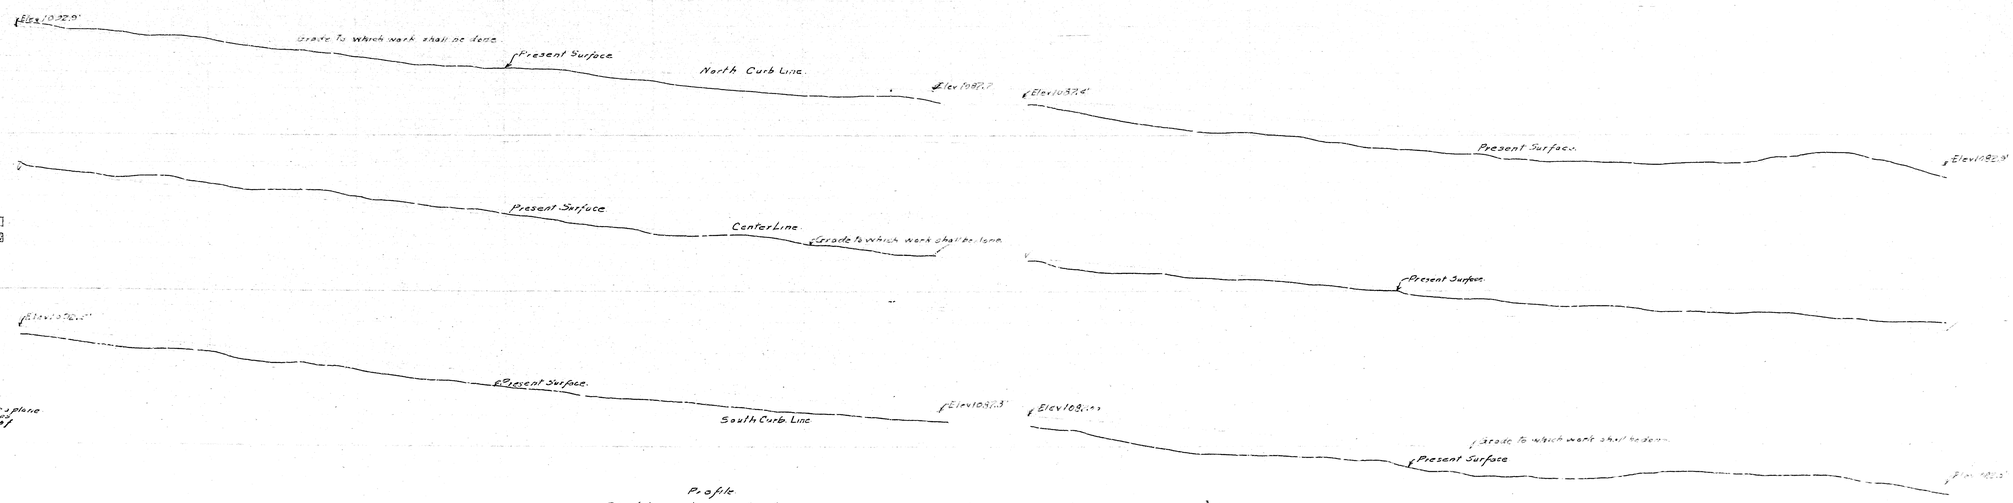


LEGEND

"or in means inches
"or ft means foot or feet
St means street
No means number
Elev means elevation
Concrete Pavement to be constructed shown thus
Concrete Pavement in section shown thus

All elevations are in red ink and above a plane which is 1045.28 ft below the city tidal mark on Yerba Buena Island as adopted by ordinance 10.000 of the City of San Francisco, Calif.

Profile
Black lines show present surface.
Red lines show grade to which work shall be done.

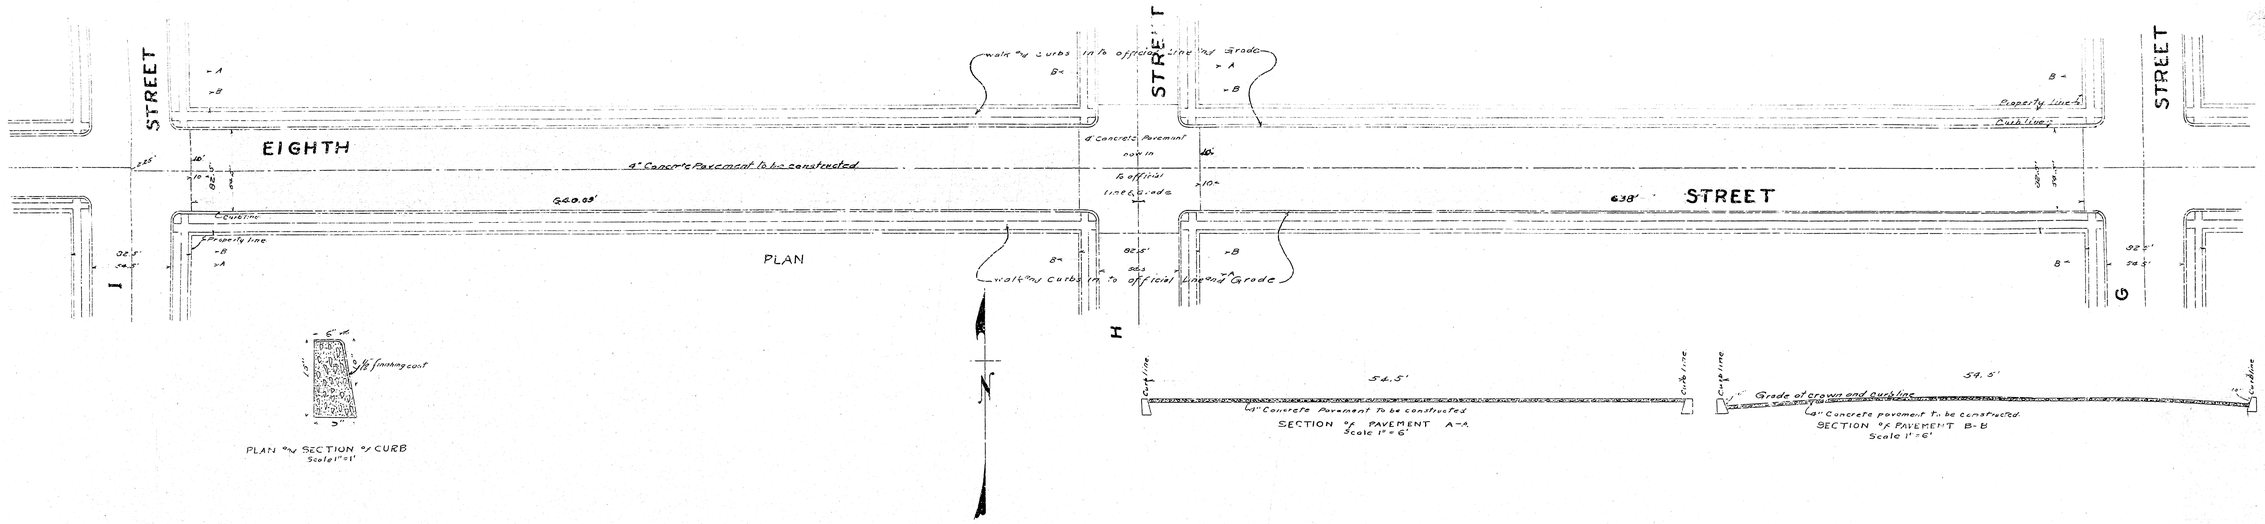


C.E. Johnson
City Engineer

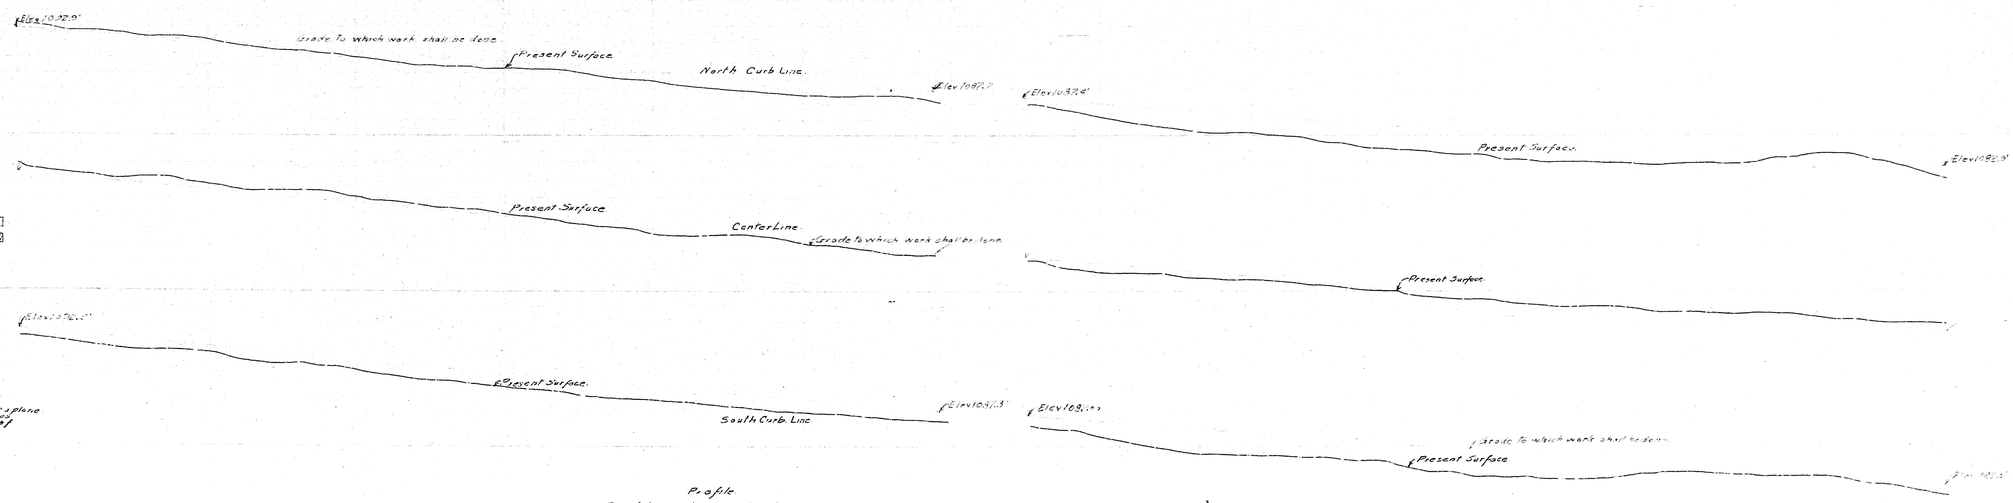


LEGEND

"or in means inches
"or ft means foot or feet
St means street
No means number
Elev means elevation
Concrete Pavement to be constructed shown thus
Concrete Pavement in section shown thus

All elevations are in red ink and above a plane which is 1045.28 ft below the city tidal mark on Yerba Buena Island as adopted by ordinance 10.000 of the City of San Francisco, Calif.

Profile
Black lines show present surface.
Red lines show grade to which work shall be done.