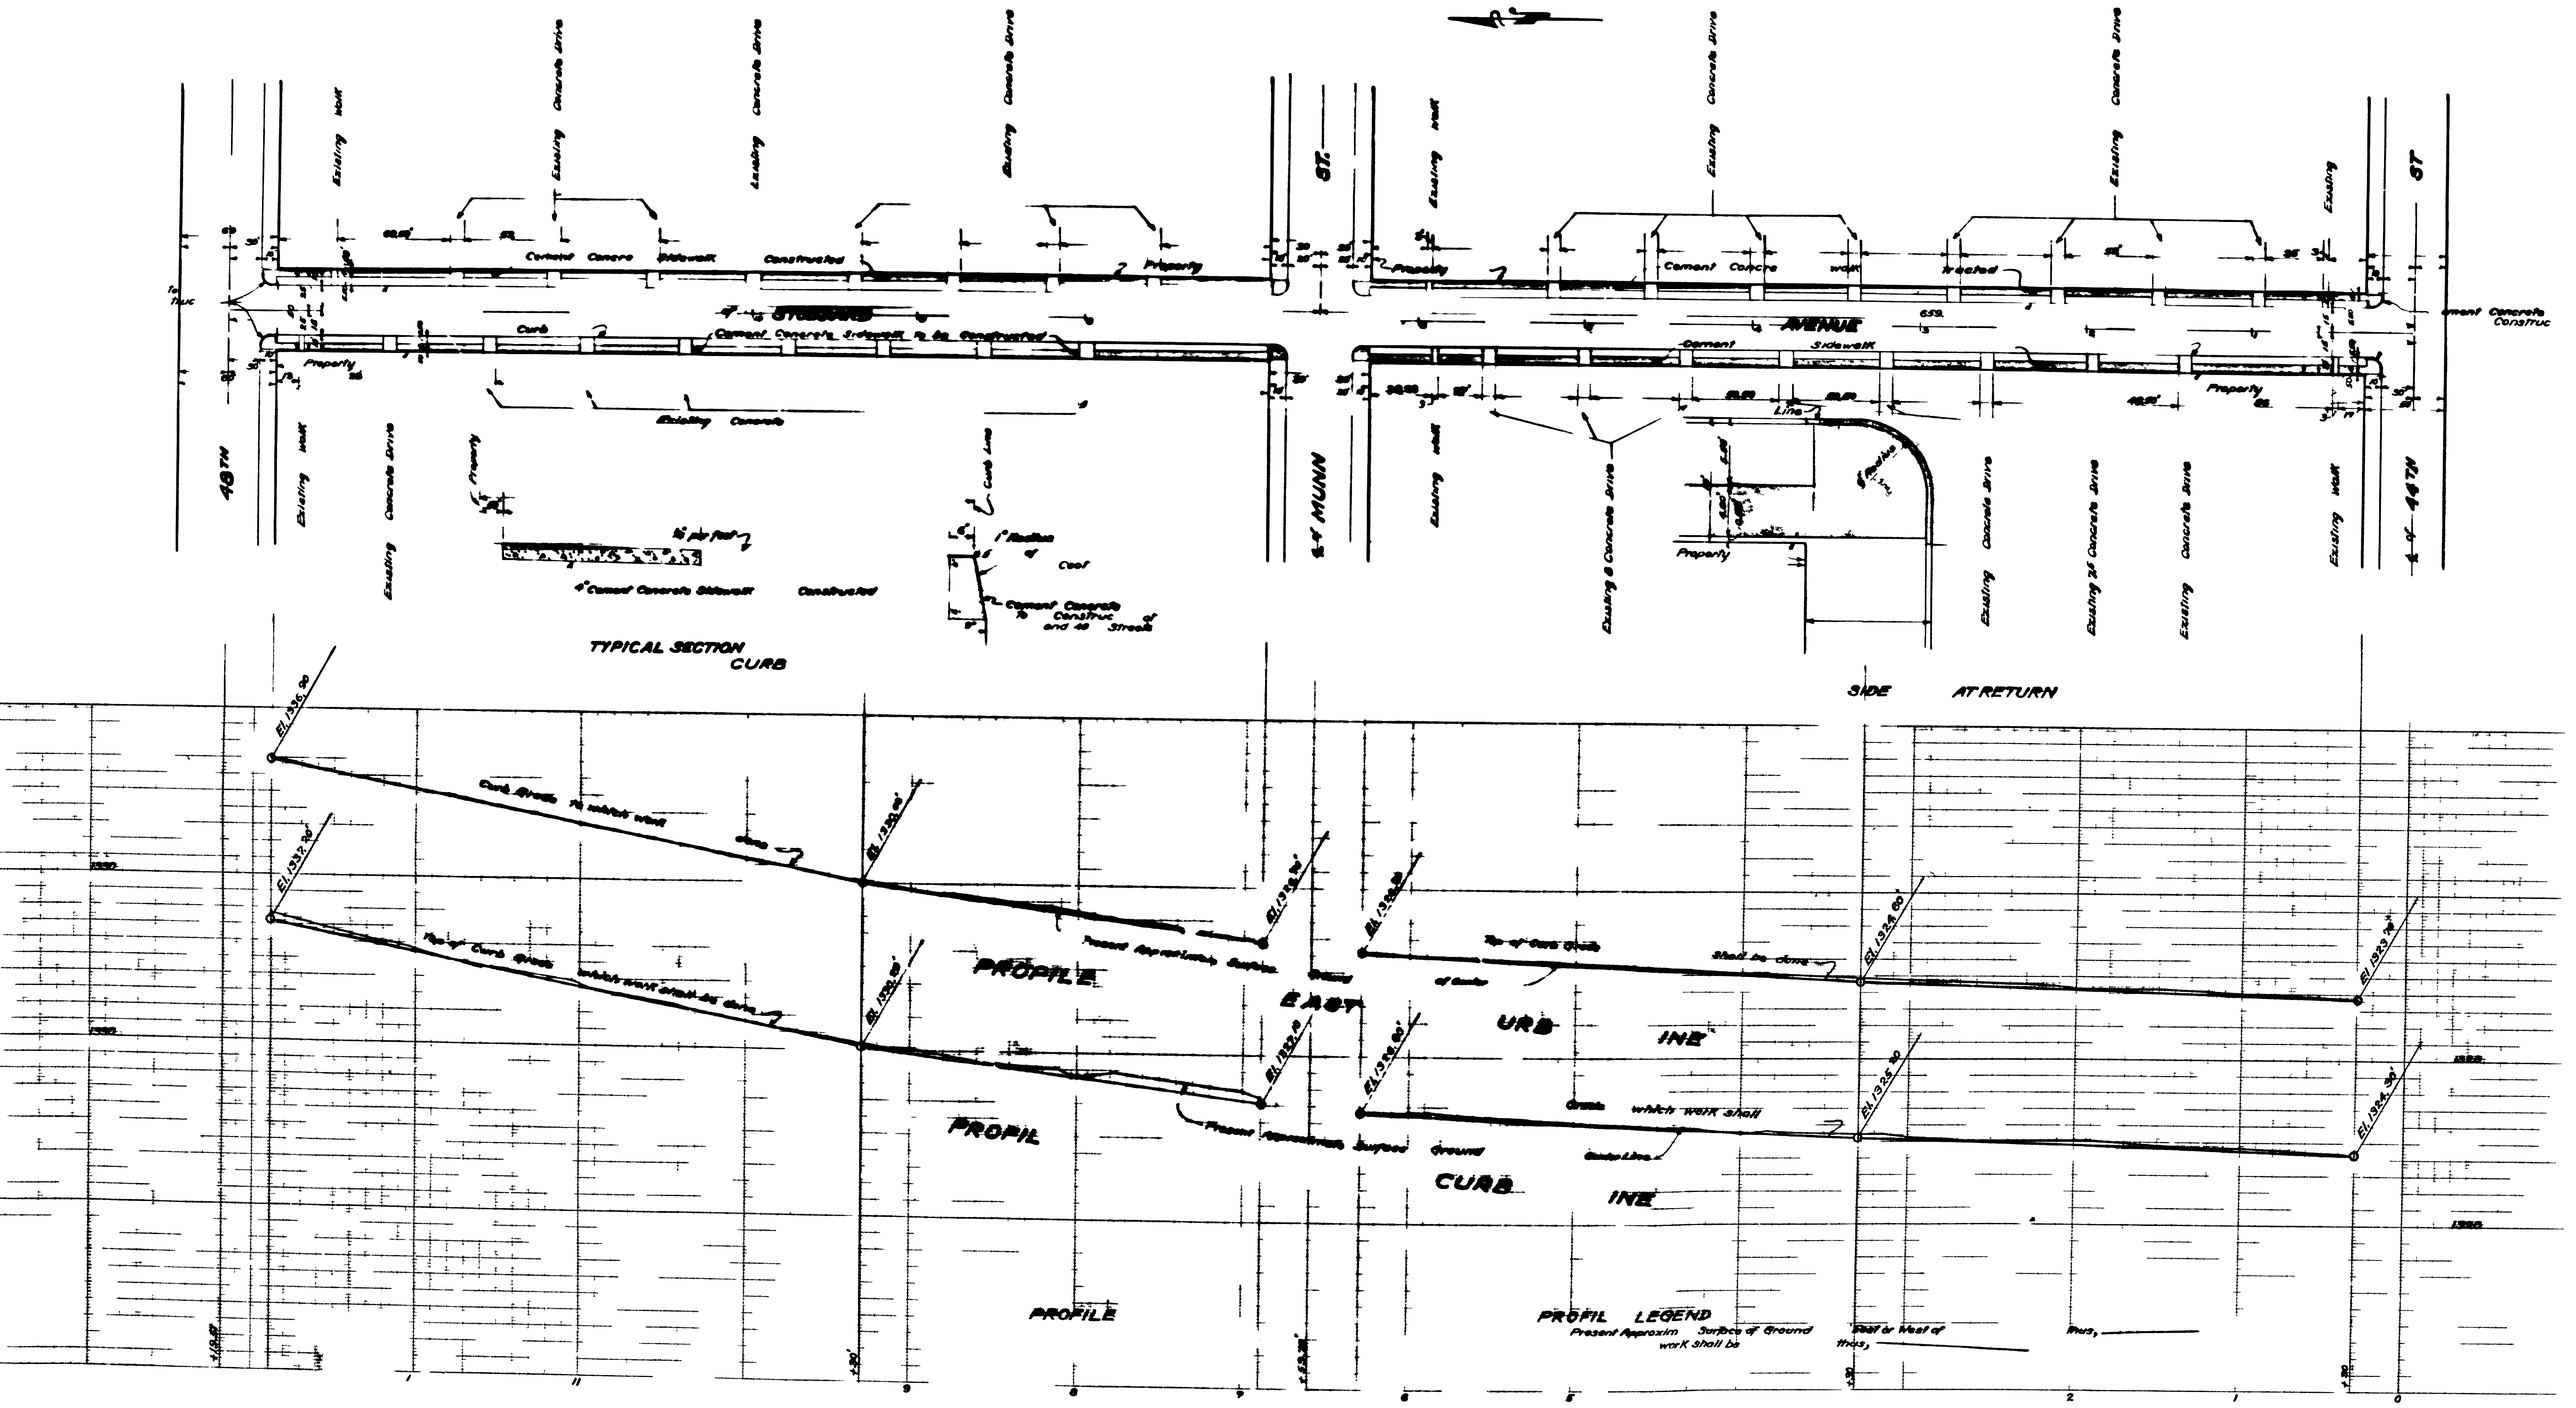
48TH
Existing Walk
Existing Concrete Drive
Existing Concrete Drive
Existing Concrete Drive
Existing Concrete Drive
Existing Concrete Drive
Existing Concrete Drive
Existing Concrete Drive
Existing Concrete Drive
Existing Walk
Existing Walk
Existing Walk

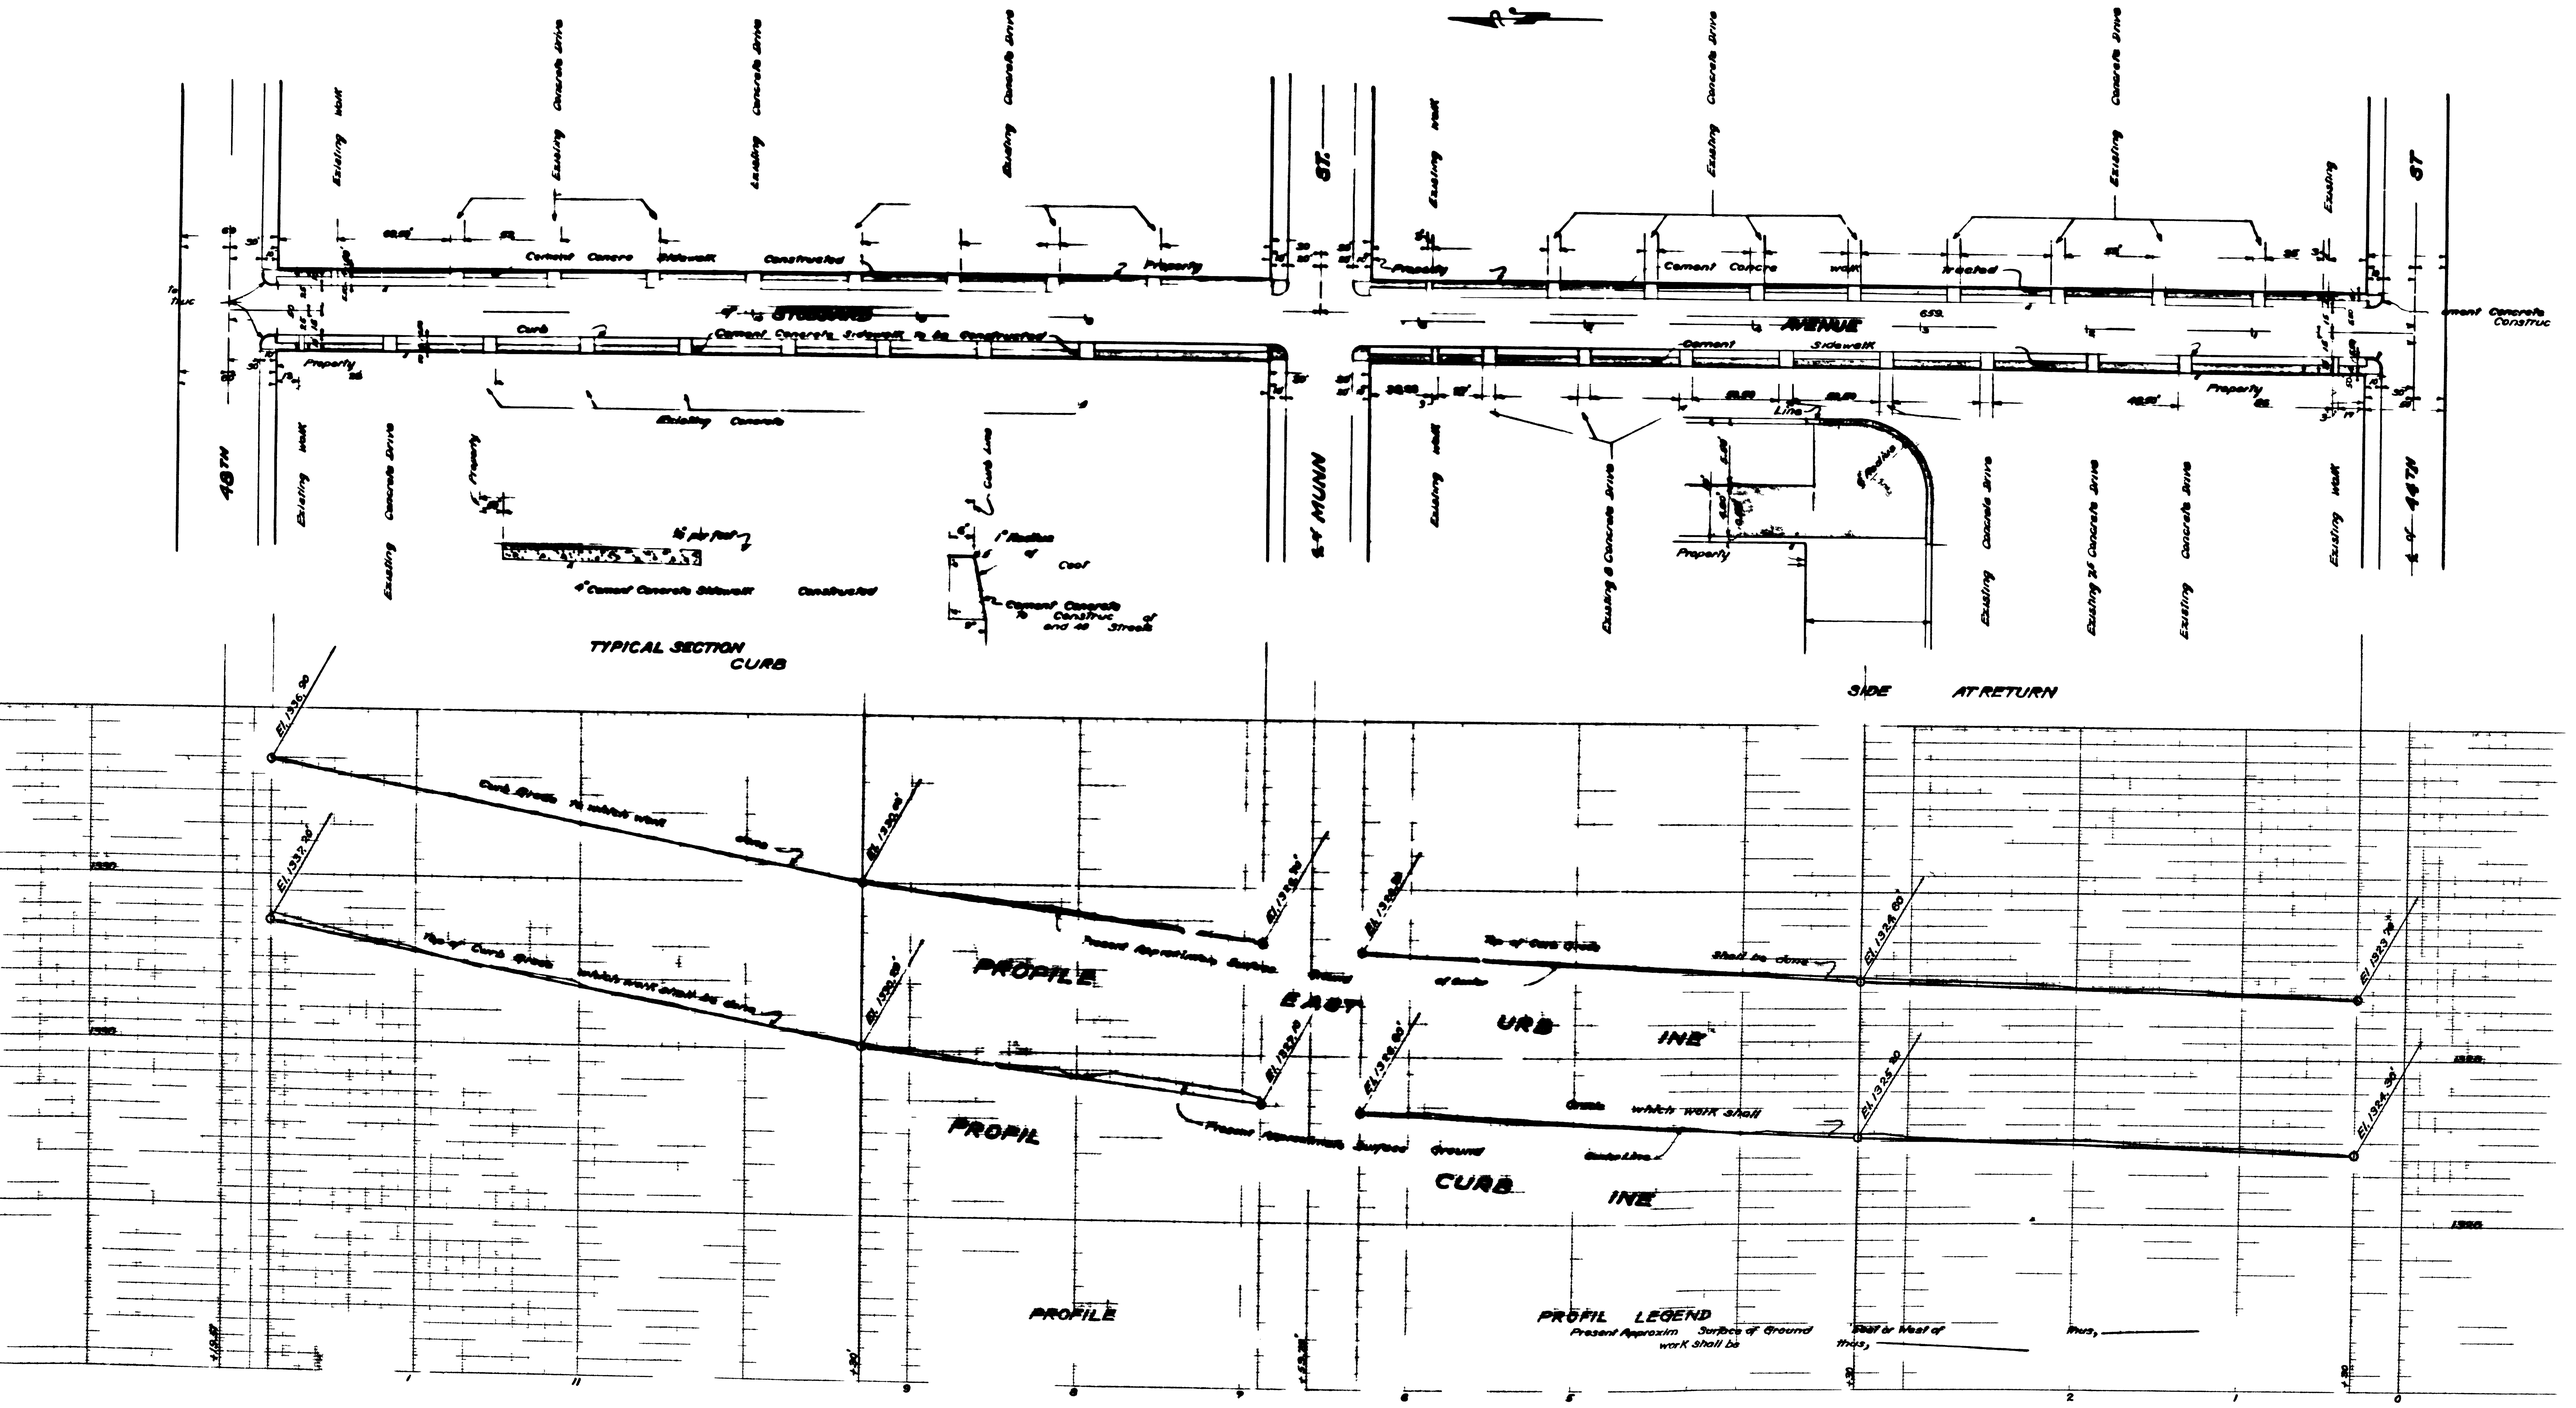
48TH
Existing Walk
Existing Concrete Drive
Existing Concrete Drive
Existing Concrete Drive
Existing Concrete Drive
Existing Concrete Drive
Existing Concrete Drive
Existing Concrete Drive
Existing Concrete Drive
Existing Walk
Existing Walk
Existing Walk