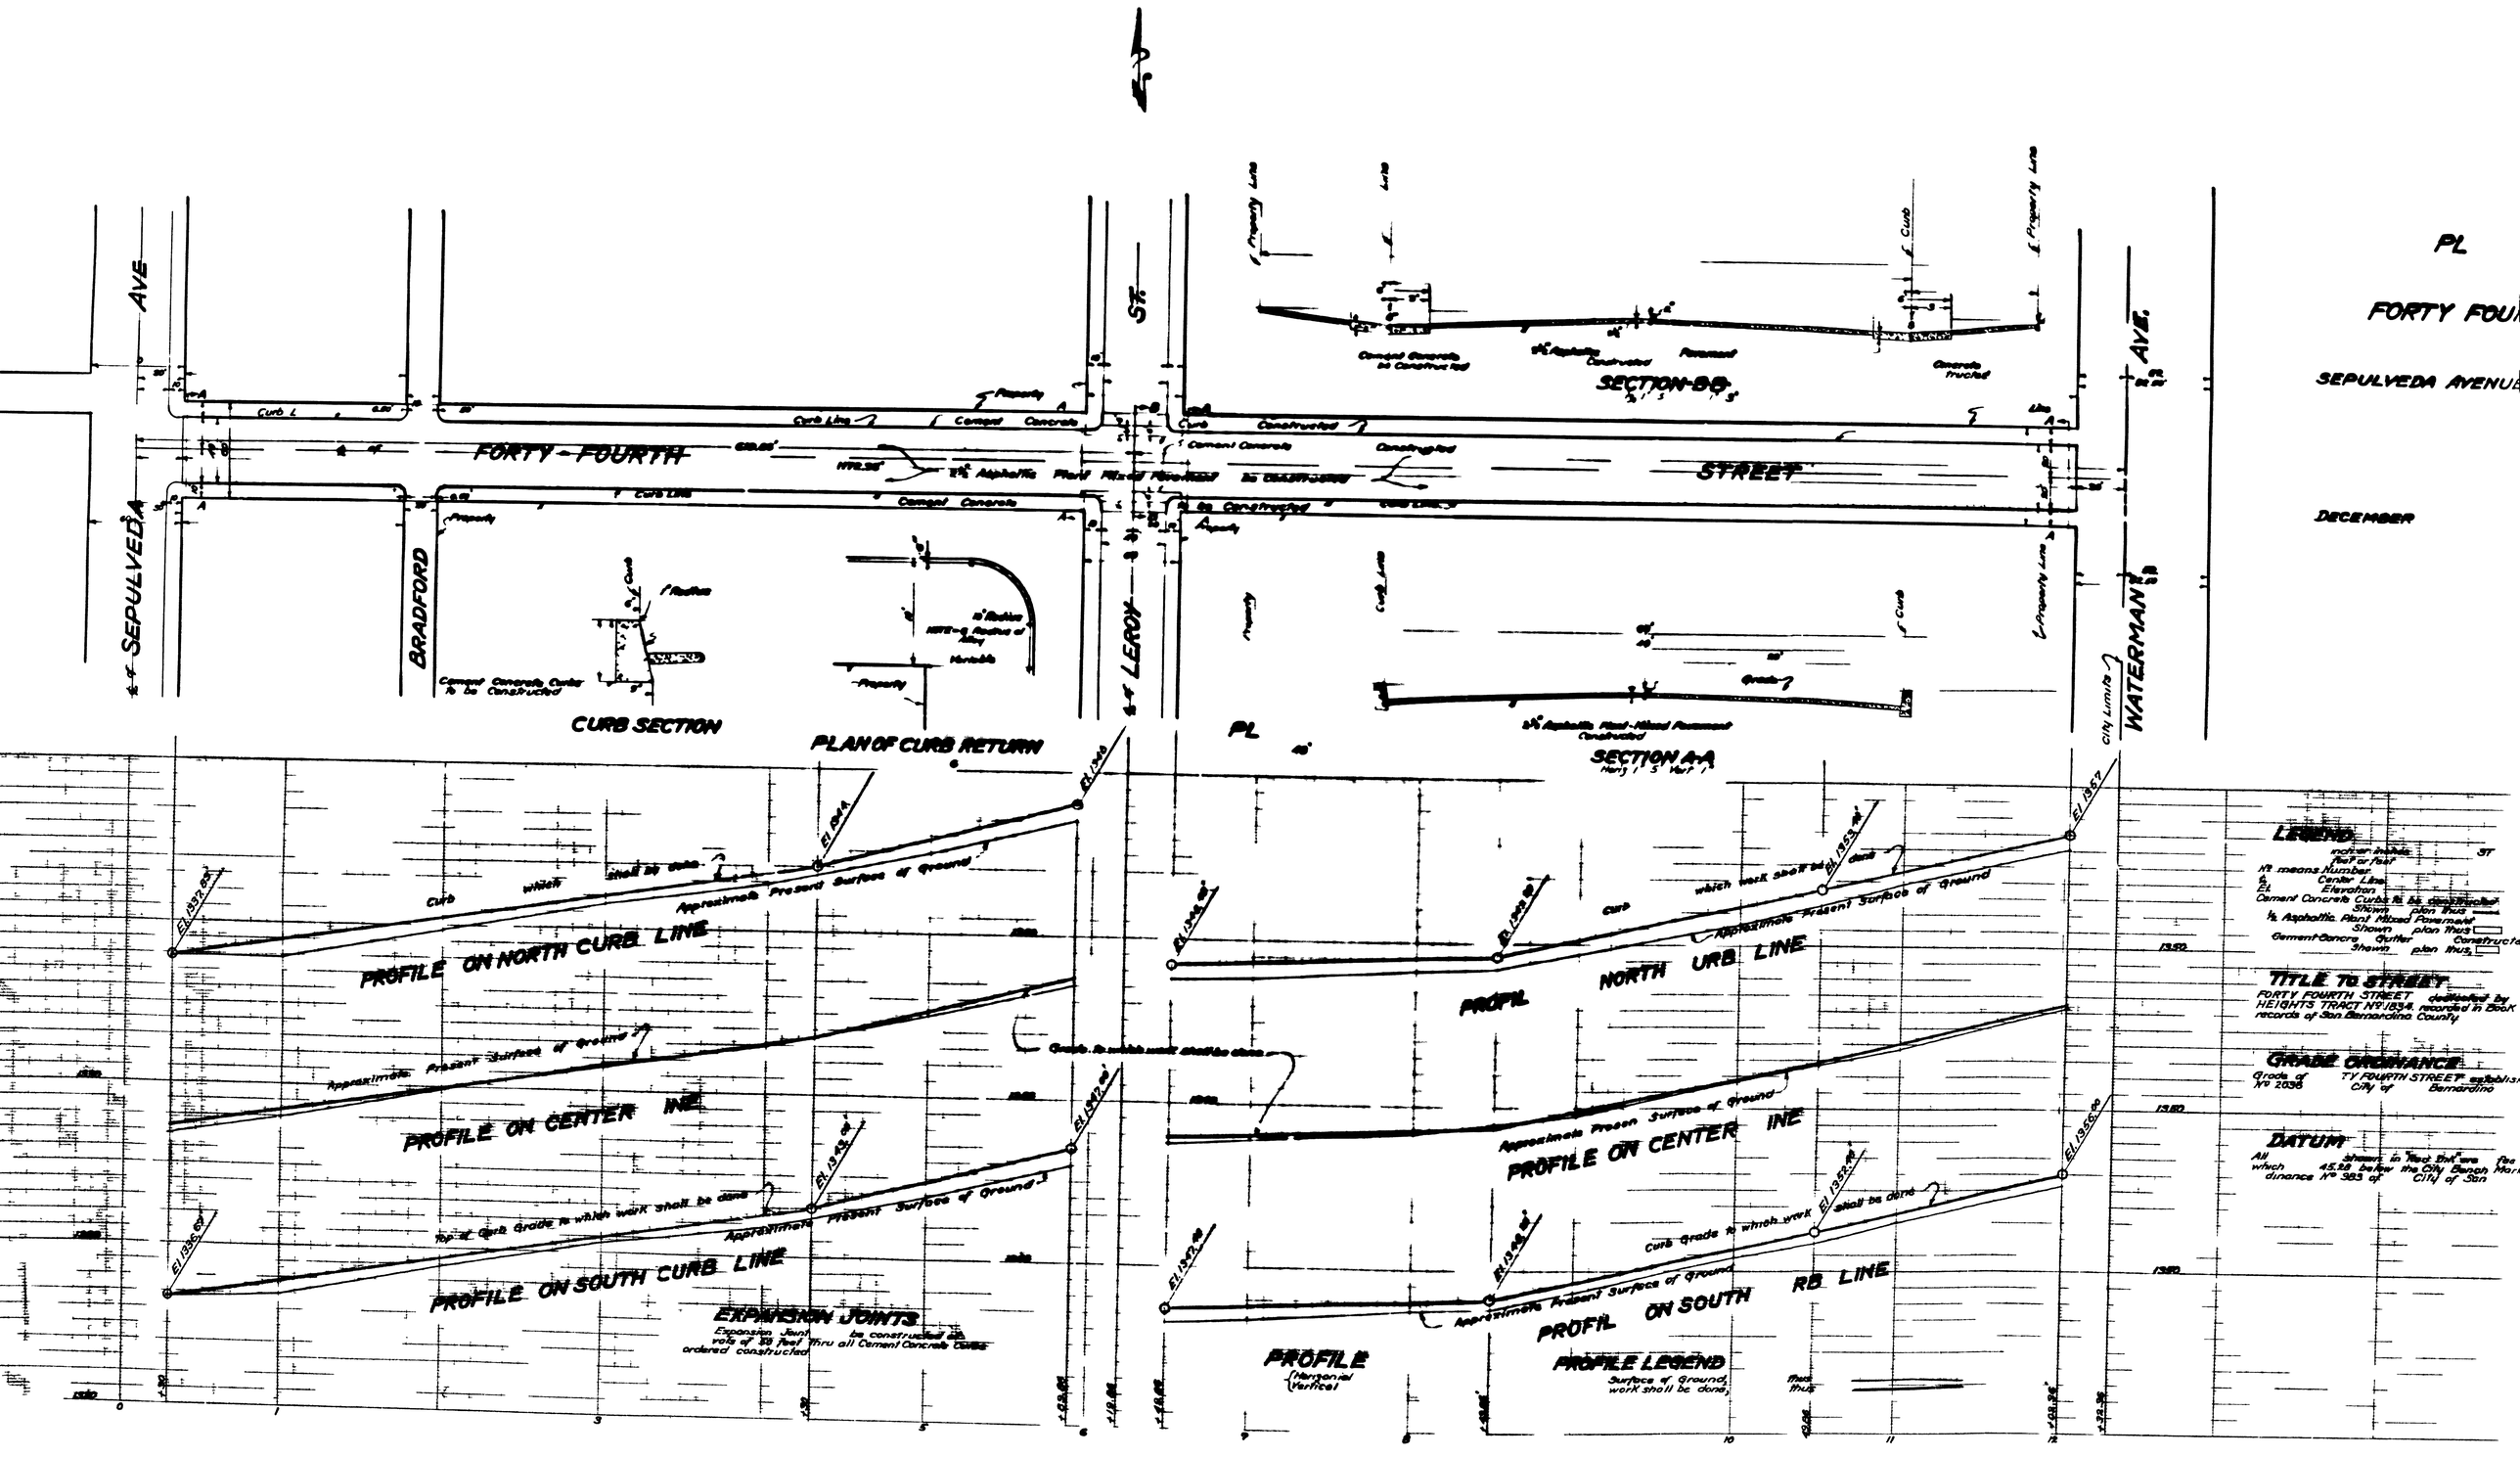
PL
FORTY FOUR
SEPULVEDA AVENUE
DECEMBER
SEPULVEDA AVE
BRADFORD
LEROY ST.
WATERMAN AVE.
FORTY-FOURTH STREET
SECTION B-B
SECTION A-A
CURB SECTION
PLAN OF CURB RETURN
PROFILE ON NORTH CURB LINE
PROFIL NORTH URB LINE
PROFILE ON CENTER LINE
PROFILE ON SOUTH CURB LINE
PROFIL ON SOUTH RB LINE
EXPANSION JOINTS
PROFILE
PROFILE LEGEND
LEGEND
TITLE TO STREET
GRADE ORDINANCE
DATUM