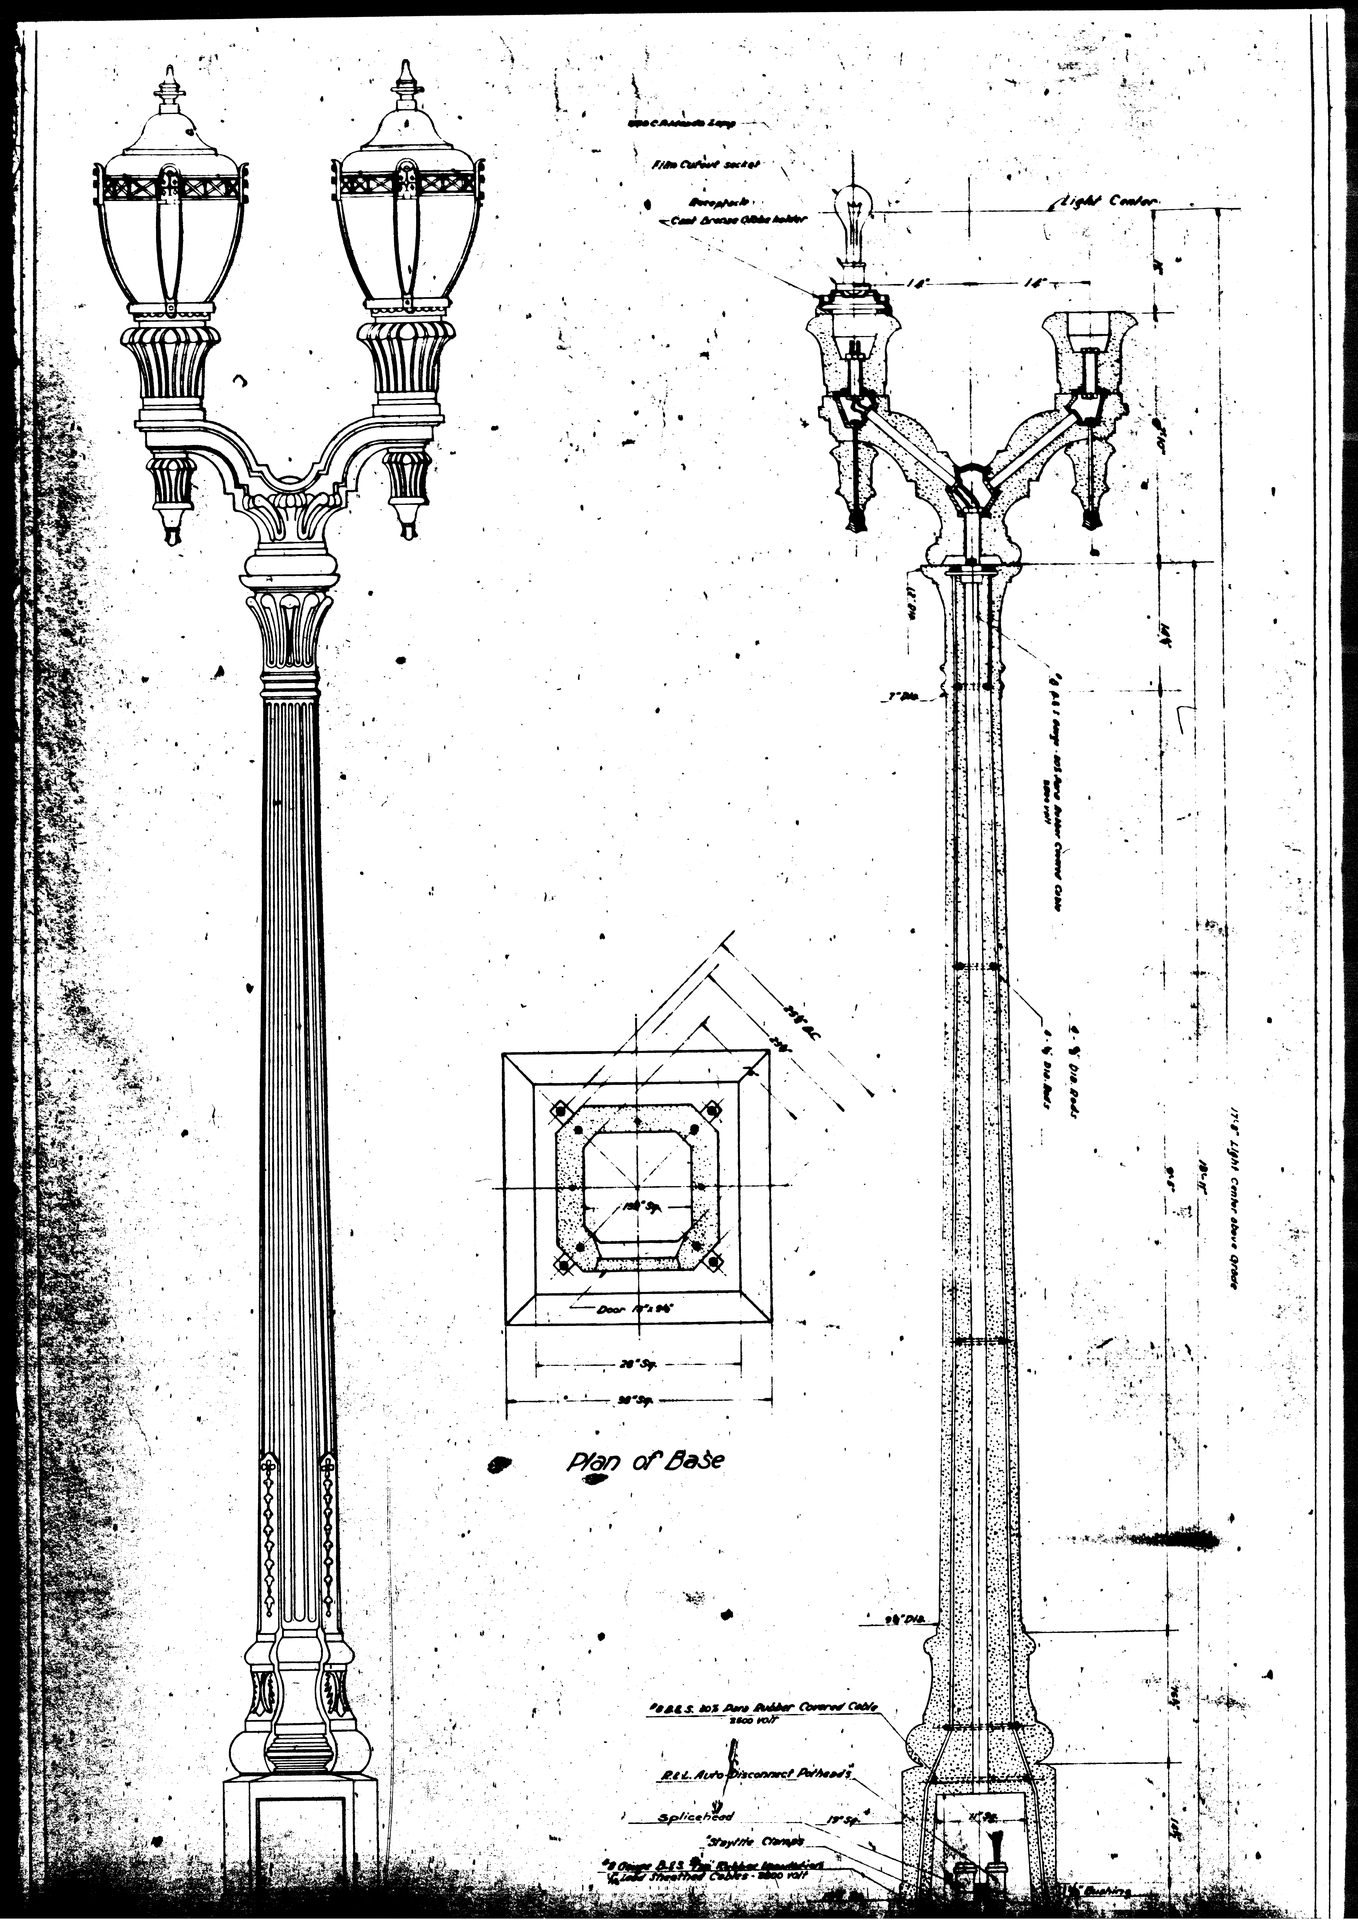
Light Center
Plan of Base
Door 18"x96"
#8 B&S. 30% Pure Rubber Covered Cable
2200 volt
R&L Auto Disconnect Pothead
Splicehead
Staylite Clamp
Bushing

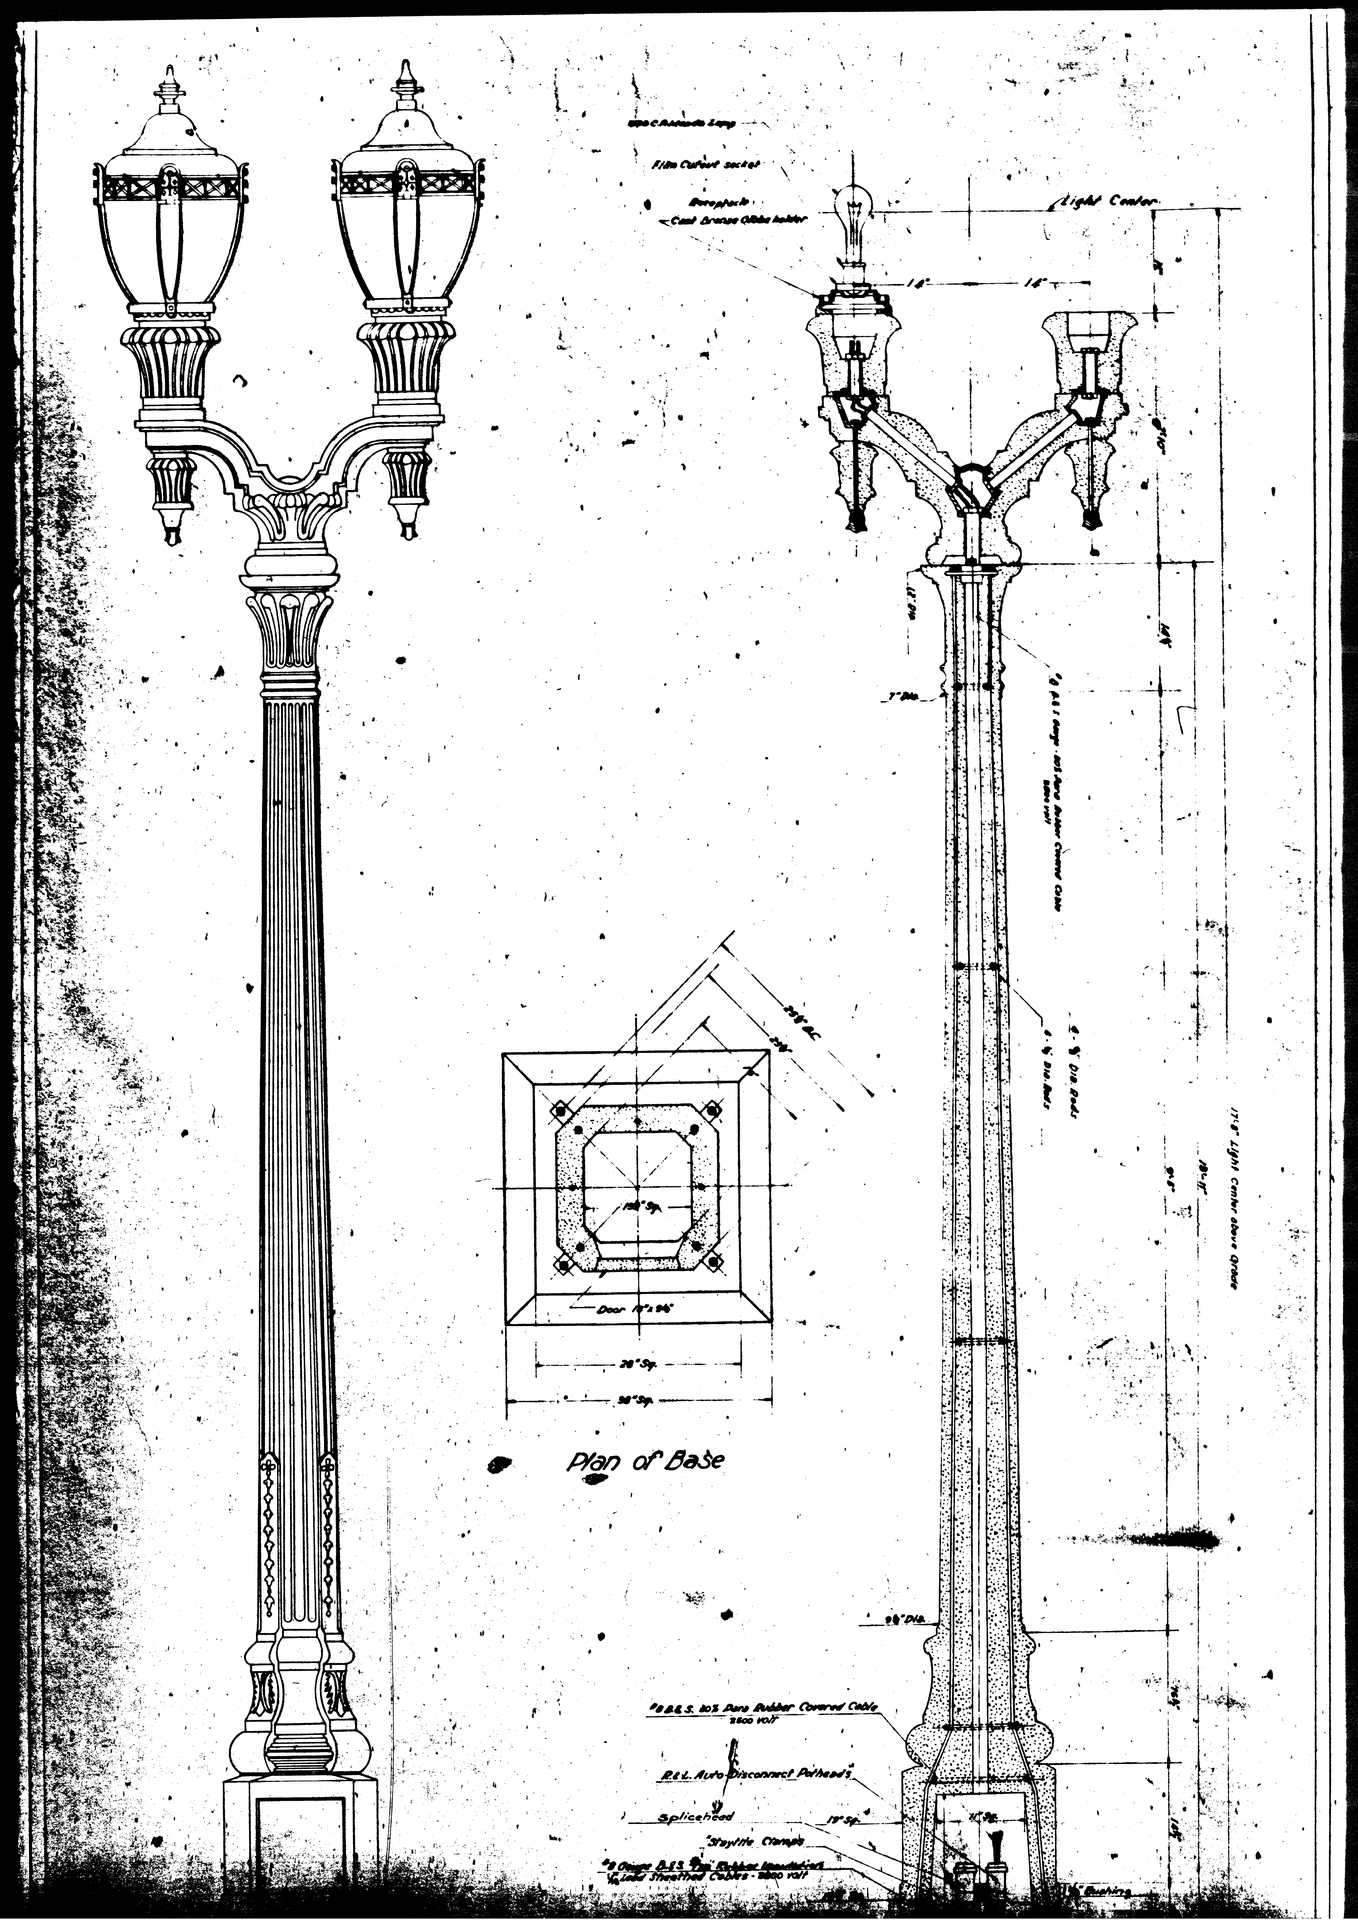
Light Center
Plan of Base
Door 18"x96"
#8 B&S. 30% Pure Rubber Covered Cable
2200 volt
R&L Auto Disconnect Pothead
Splicehead
Staylite Clamp
Bushing