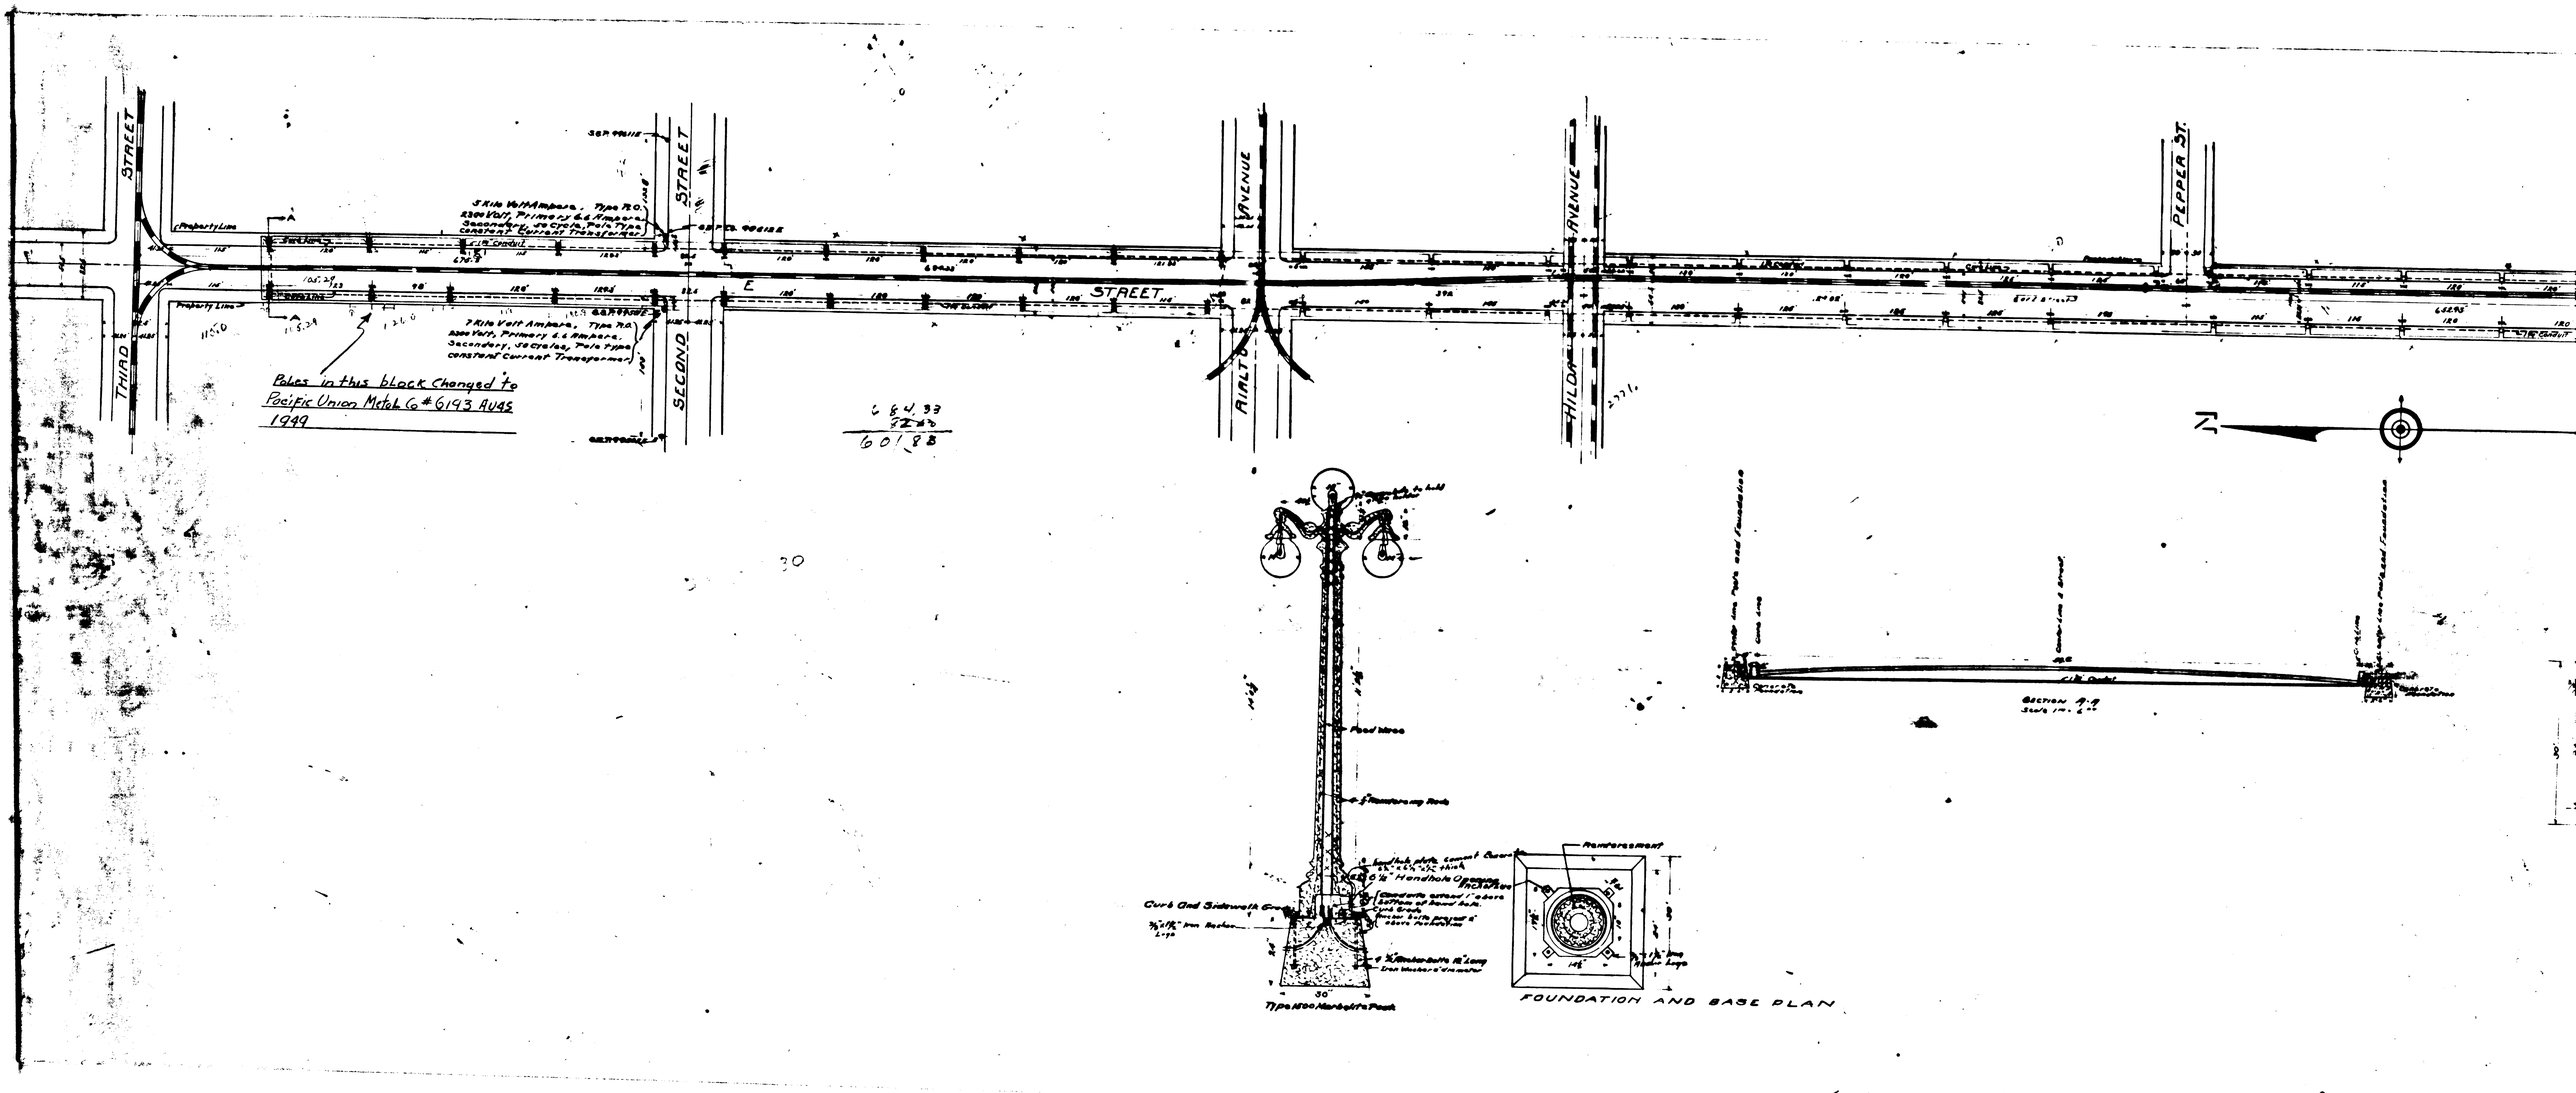
THIRD STREET
SECOND STREET
E STREET
RIALTO AVENUE
HILOR AVENUE
PEPPER ST.
Property Line
3 Kilo Volt Amperes, Type H.O.
2300 Volt, Primary 6.6 Amperes.
Secondary, 10 Circles, Pole Type
Constant Current Transformer
7 Kilo Volt Amperes, Type H.O.
2300 Volt, Primary 6.6 Amperes.
Secondary, 10 Circles, Pole Type
constant Current Transformer
Poles in this block changed to
Pacific Union Motor Co # 6193 Aug 5
1949
6-24-93
60188
Reinforcement
Curb and Sidewalk
Type 1200 Manhole Frame
FOUNDATION AND BASE PLAN
Section A-A
Scale 1/4" = 1'-0"

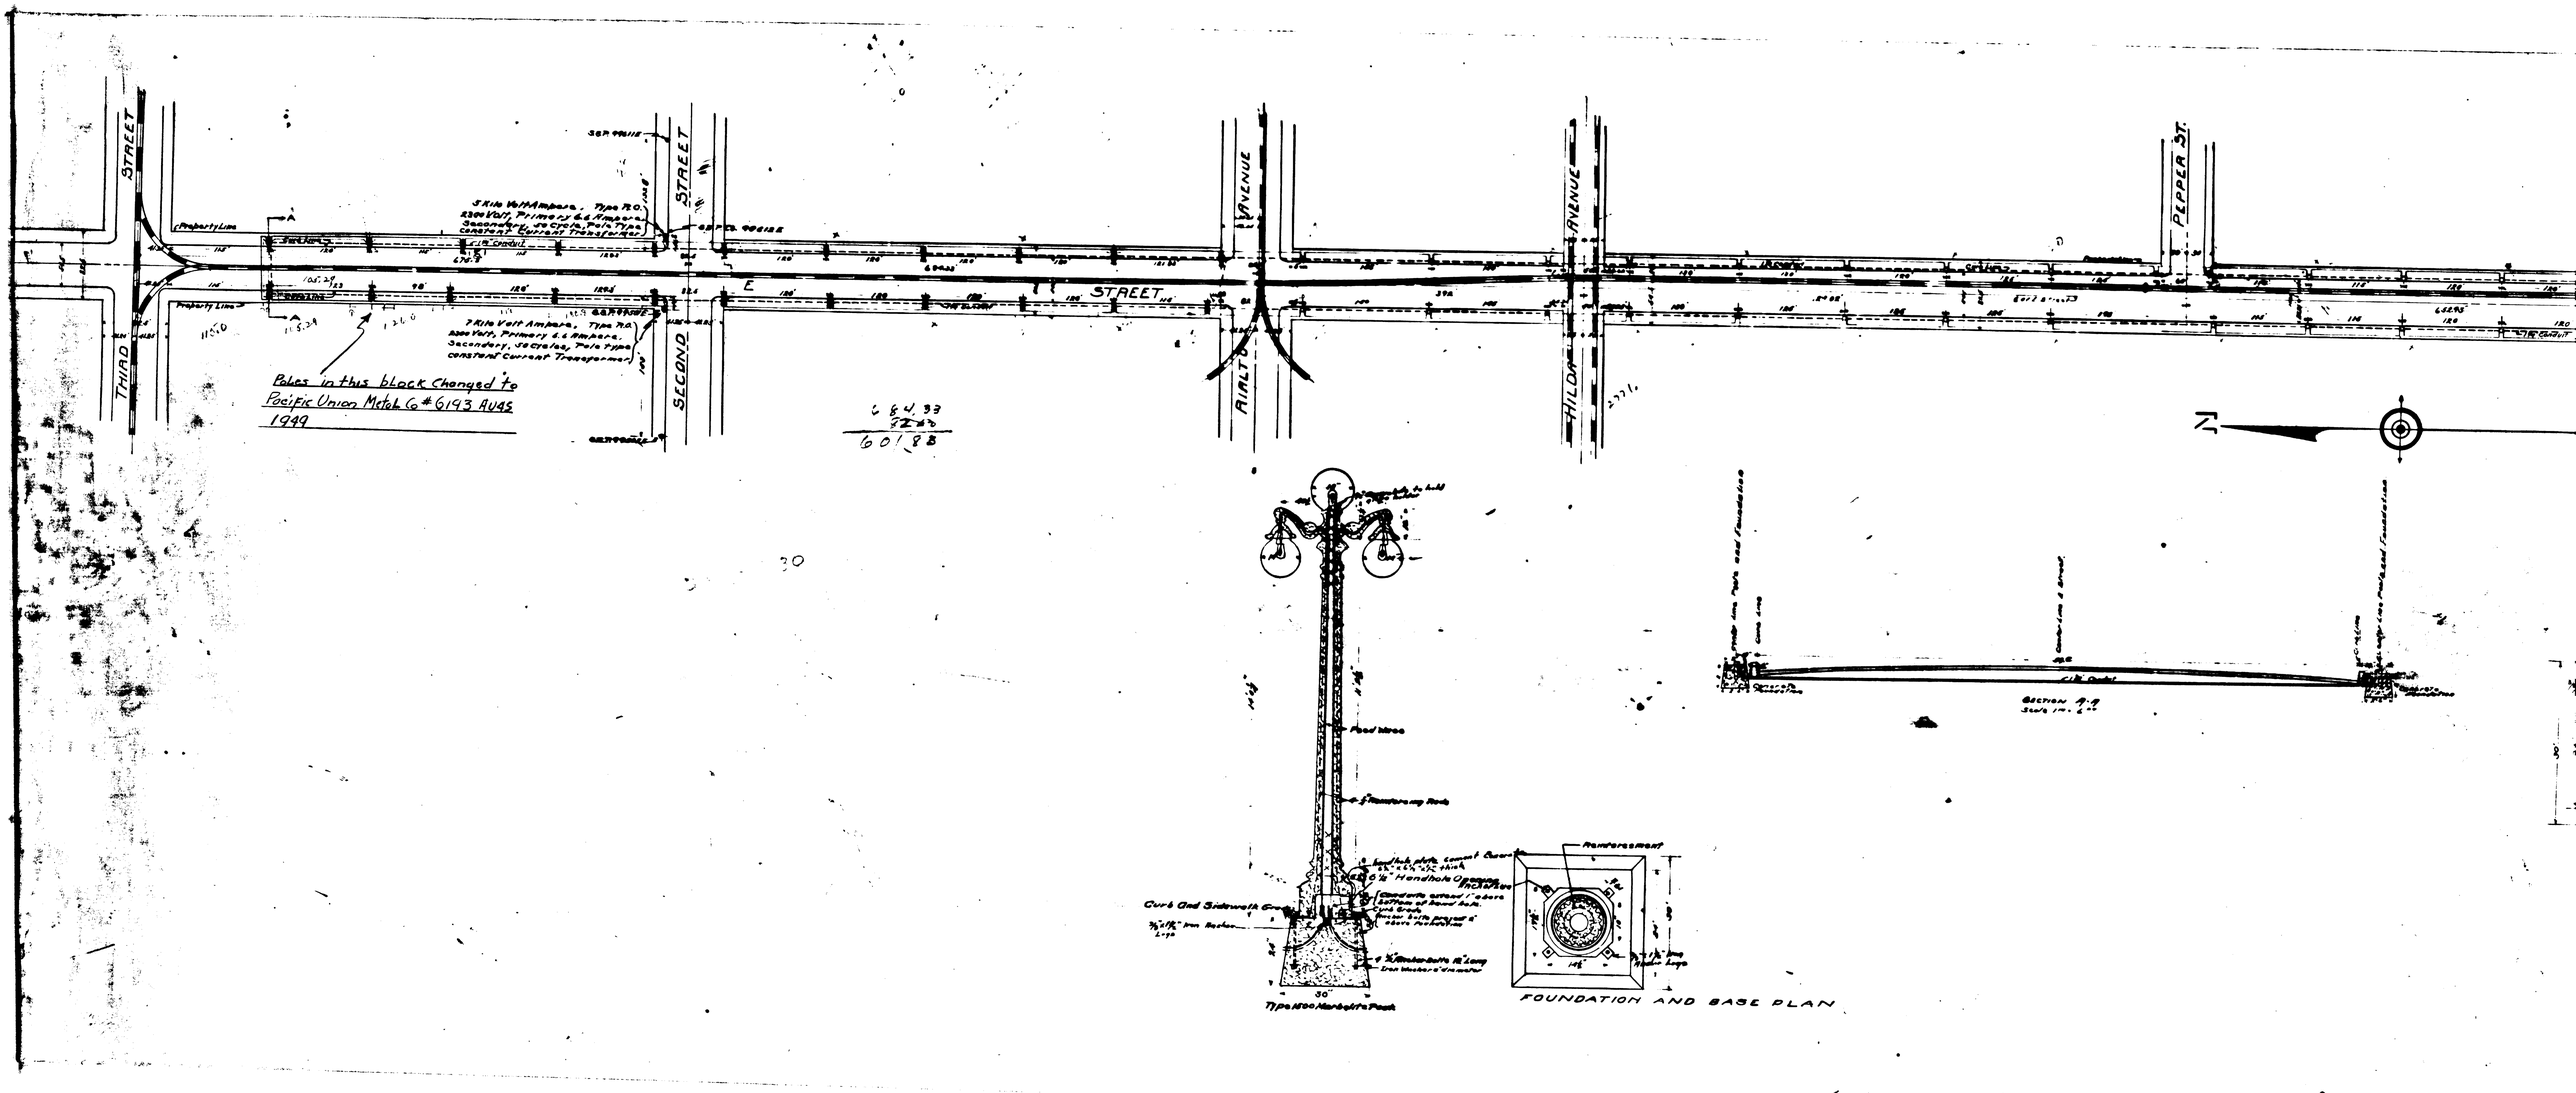
THIRD STREET
SECOND STREET
E STREET
RIALTO AVENUE
HILOR AVENUE
PEPPER ST.
Property Line
3 Kilo Volt Amperes, Type H.O.
2300 Volt, Primary 6.6 Amperes.
Secondary, 10 Circles, Pole Type
Constant Current Transformer
7 Kilo Volt Amperes, Type H.O.
2300 Volt, Primary 6.6 Amperes.
Secondary, 10 Circles, Pole Type
constant Current Transformer
Poles in this block changed to
Pacific Union Motor Co # 6193 Aug 5
1949
6-24-93
60188
Reinforcement
Curb and Sidewalk
Type 1200 Manhole Frame
FOUNDATION AND BASE PLAN
Section A-A
Scale 1/4" = 1'-0"