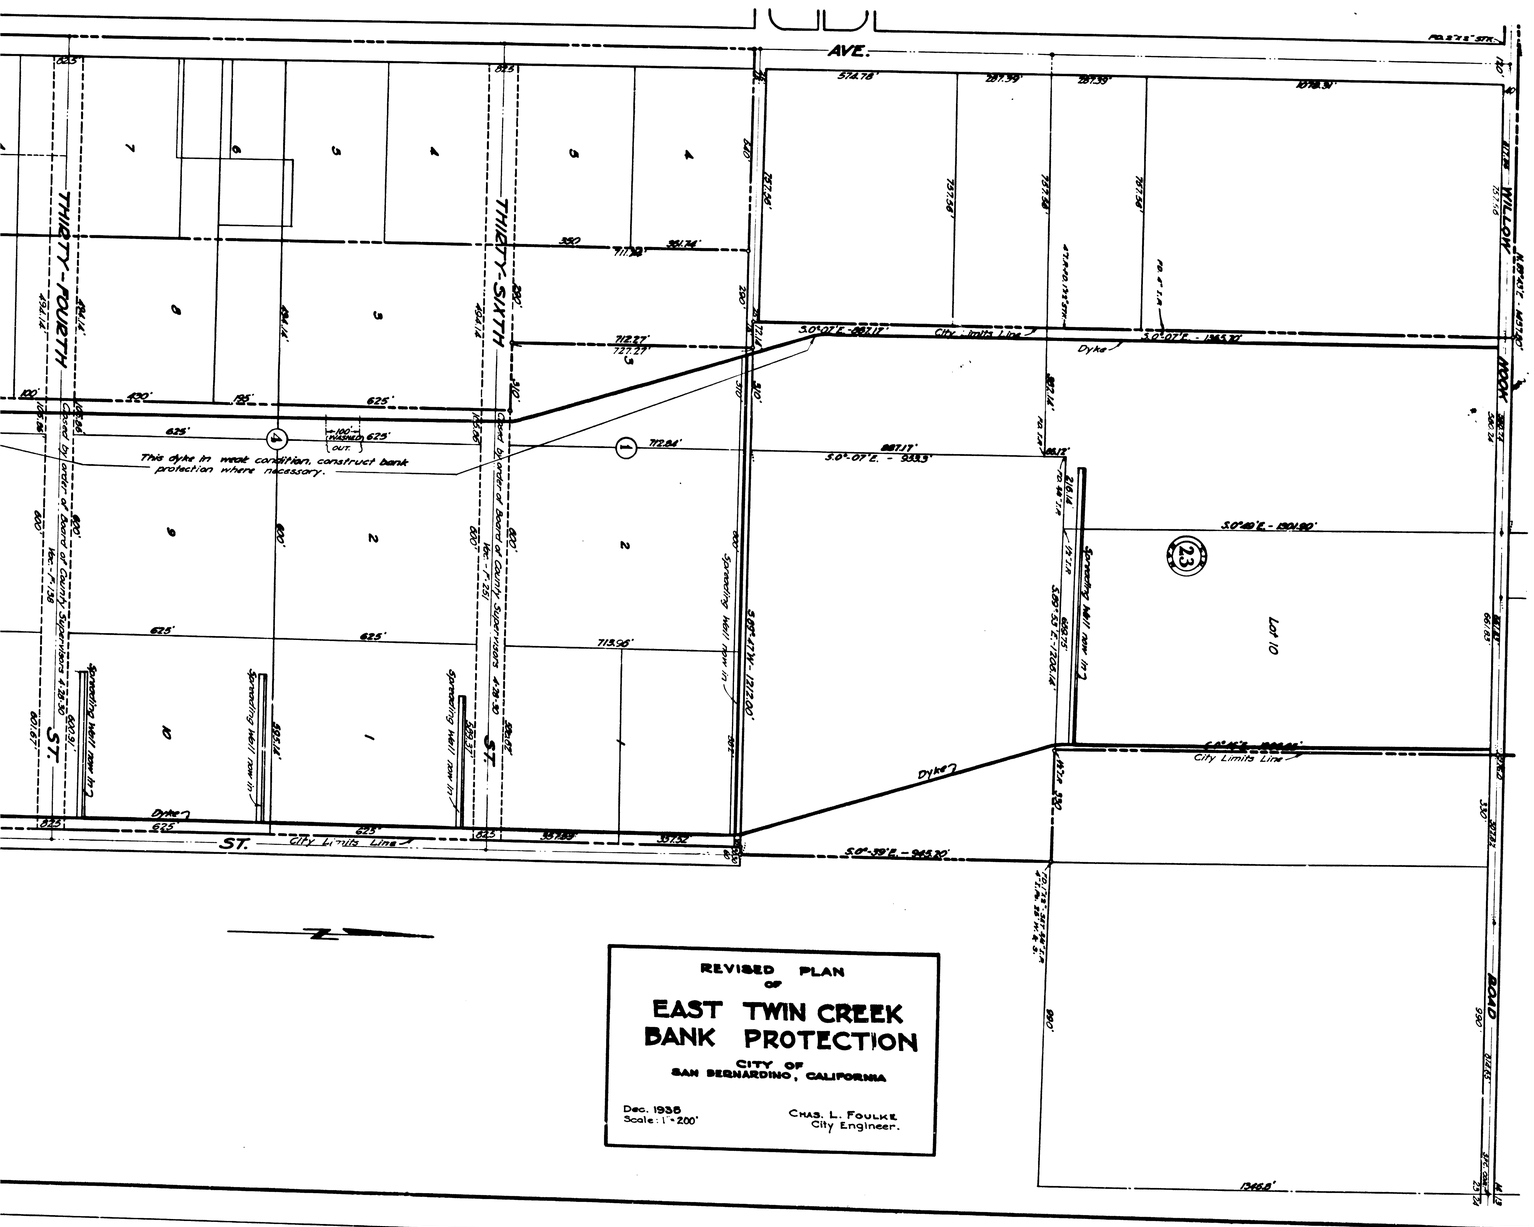

REVISED PLAN
OF
EAST TWIN CREEK BANK PROTECTION
CITY OF
SAN BERNARDINO, CALIFORNIA

Dec. 1938
Scale: 1" = 200'

CHAS. L. FOULKE
City Engineer.

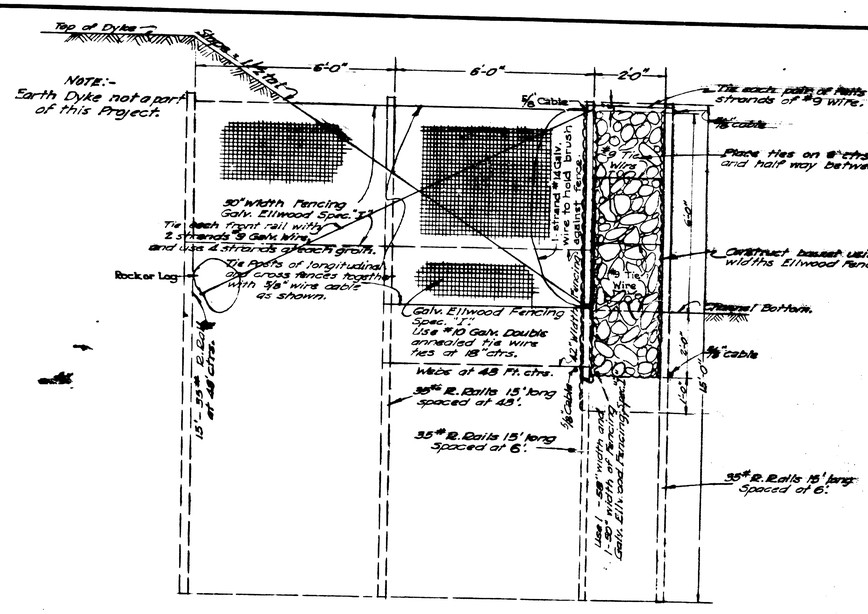

SECTION OF BANK PROTECTION
Scale-1" = 2