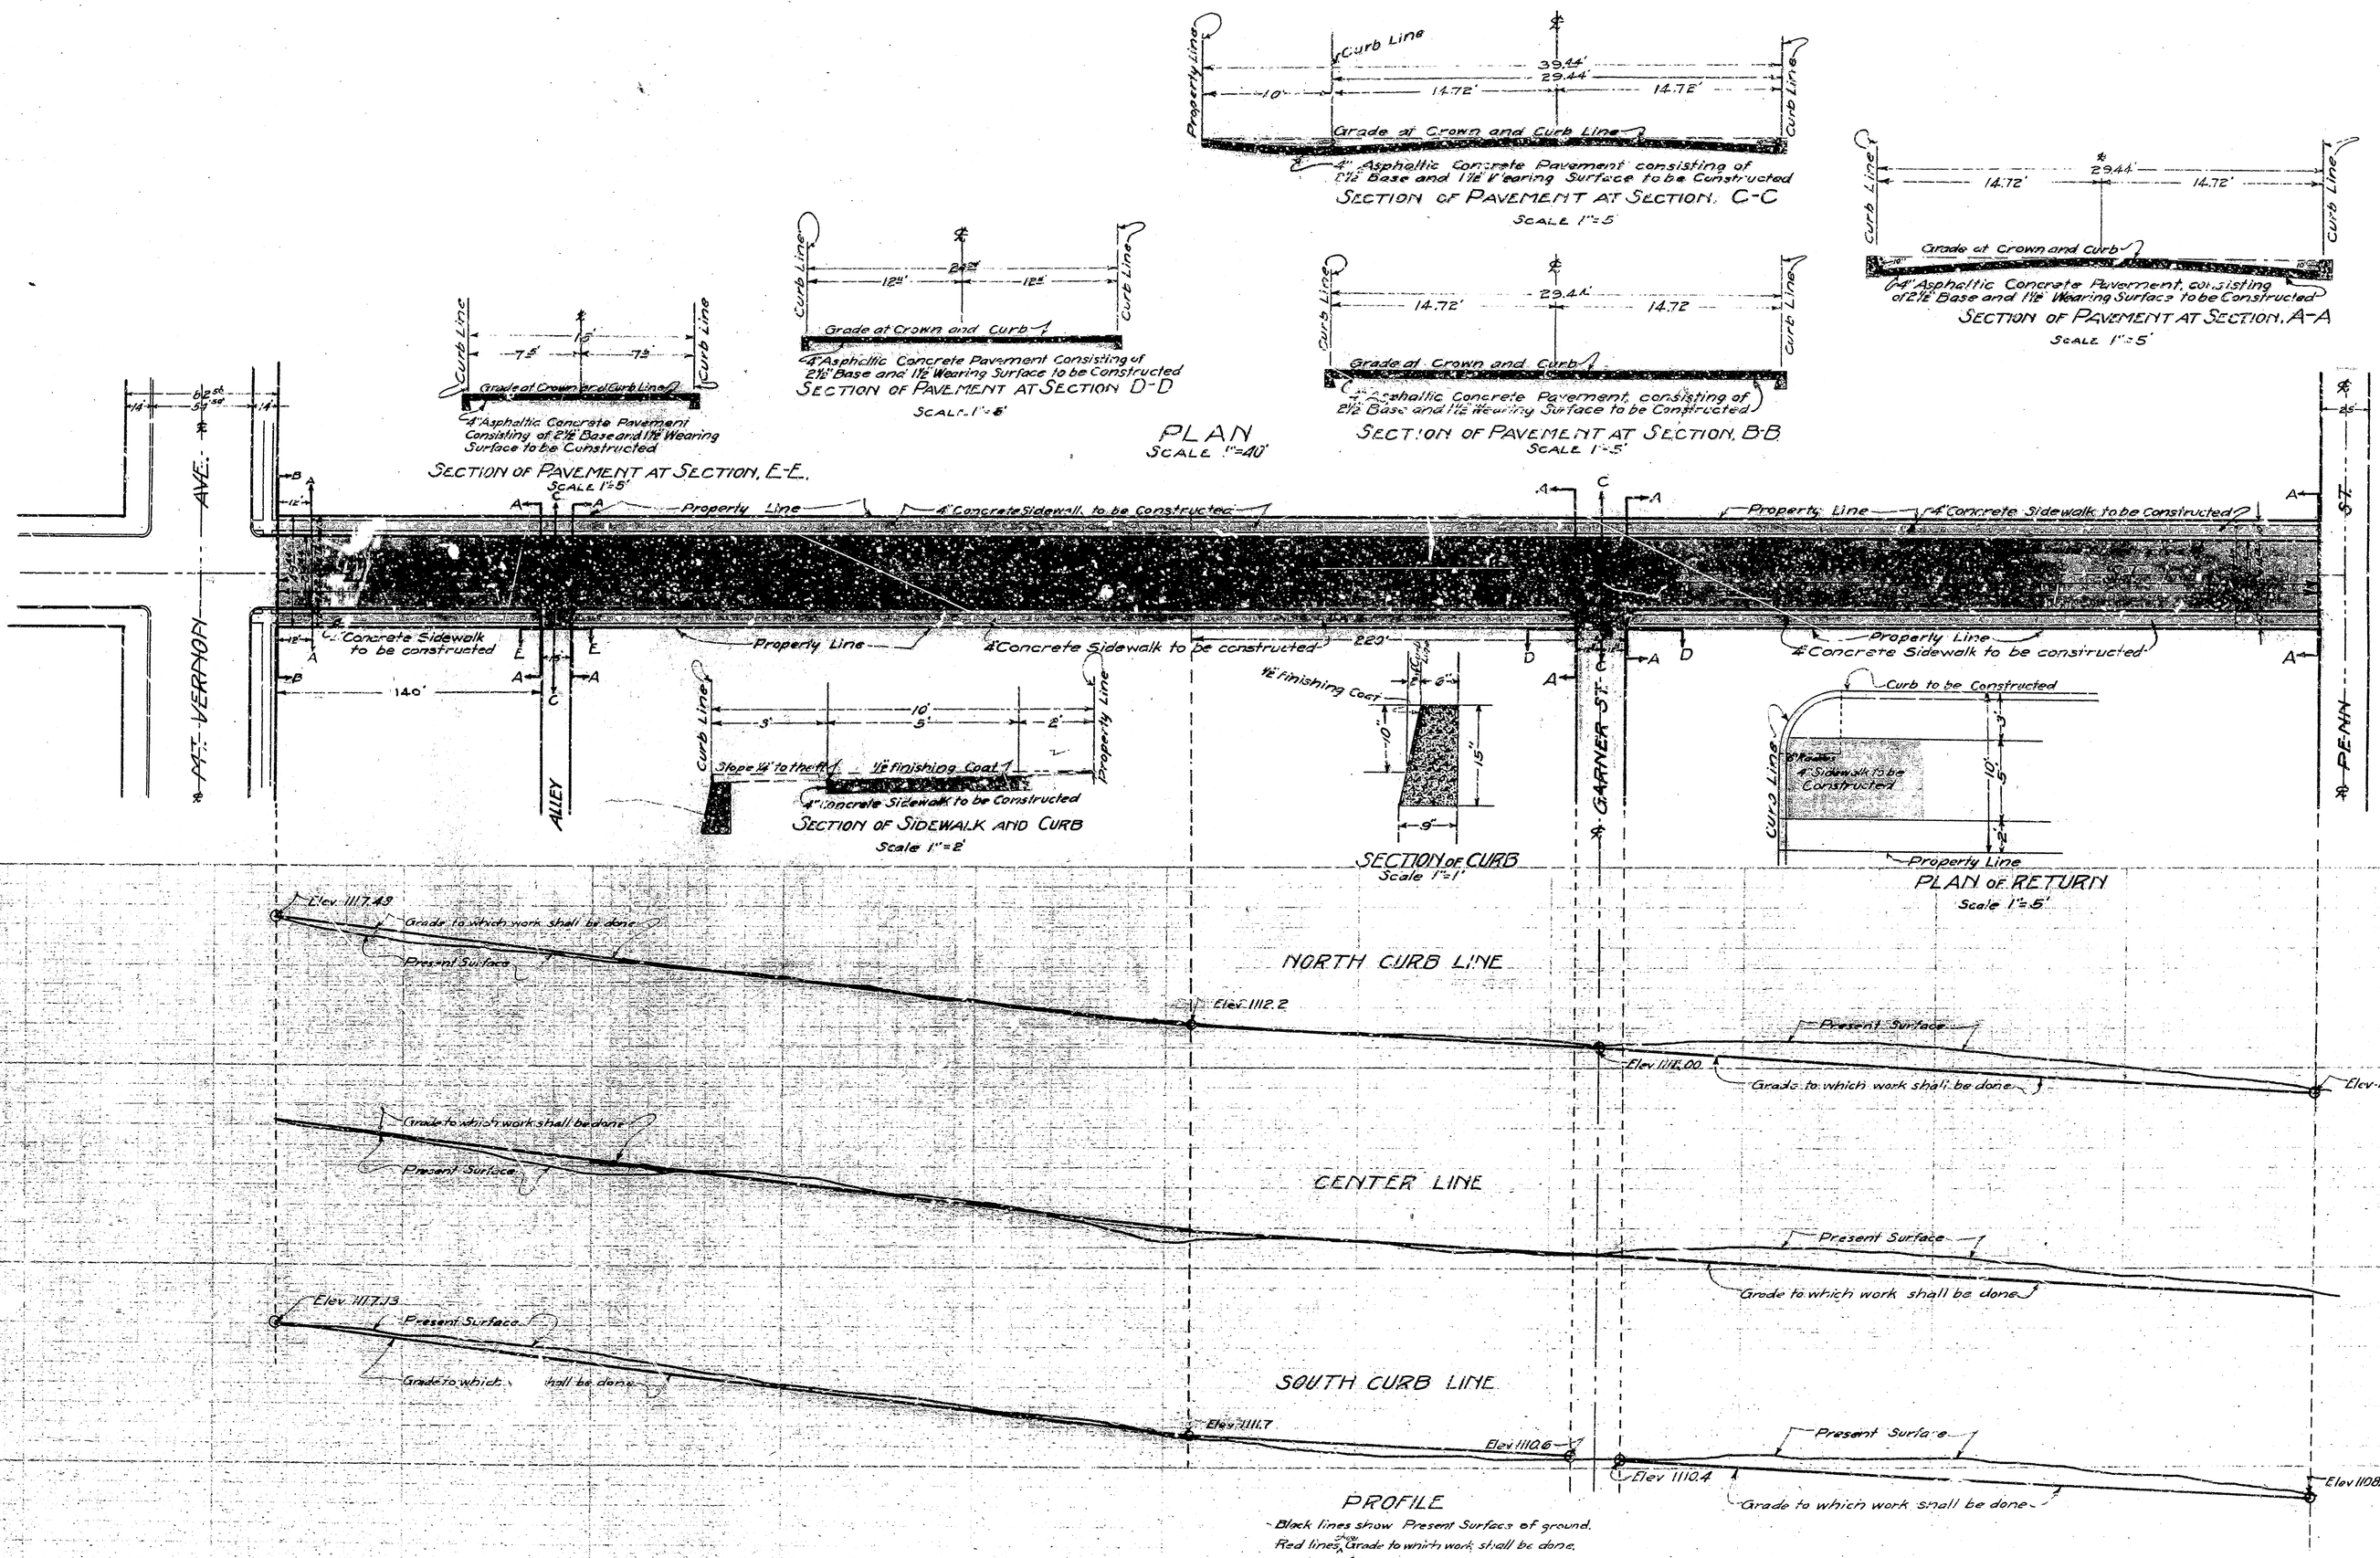

PLAN AI
IM
LEON
PE
MI VE
CITY OF
Mar 13TH/19

Title of Leonard Street
Deed as Recorded in
Book 715 Page 182,
County, State of Ca

Grade of LEON

"or in. means
'or Ft. means
No. means nu
Elev. means
St. means S
Ave. means
& mean's Ce
Concrete Side
Concrete = Cu
4" Asphaltic C

All elevations
plane which
Bench Mark
383 of Th. City

Plan adopte