4925
397
4528

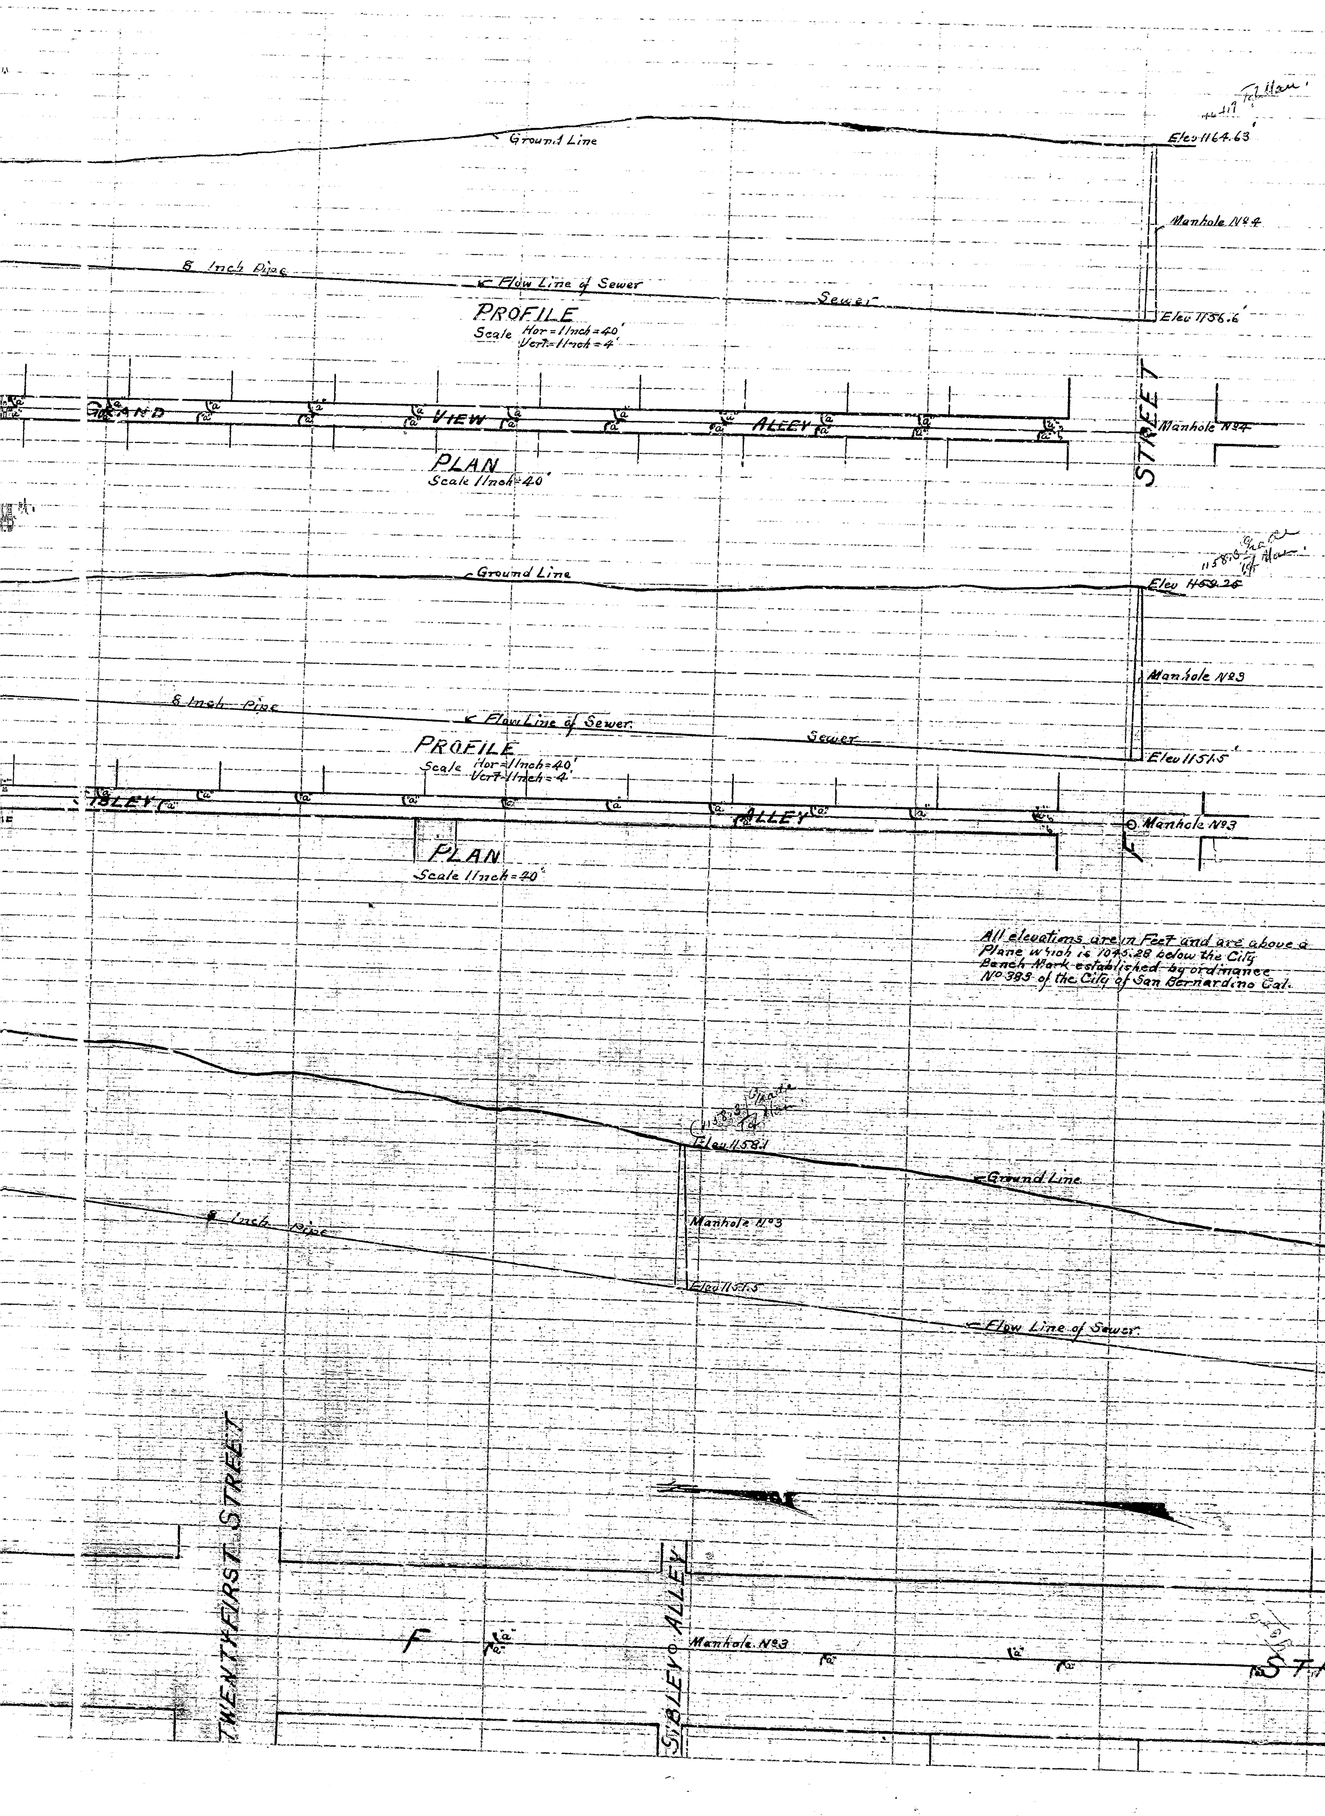

PLAN & PROFILE #386

SEWER

NINETEENTH STREET FROM E TO F STREETS

Also

F STREET FROM NINETEENTH TO GRAND VIEW ALLEY

Also

GRAND VIEW ALLEY FROM F TO G STREETS

Also

SIBLEY ALLEY FROM F TO G STREETS

THE CITY OF SAN BERNARDINO

CALIFORNIA

July 1927

G.E. Johnson
City Engineer