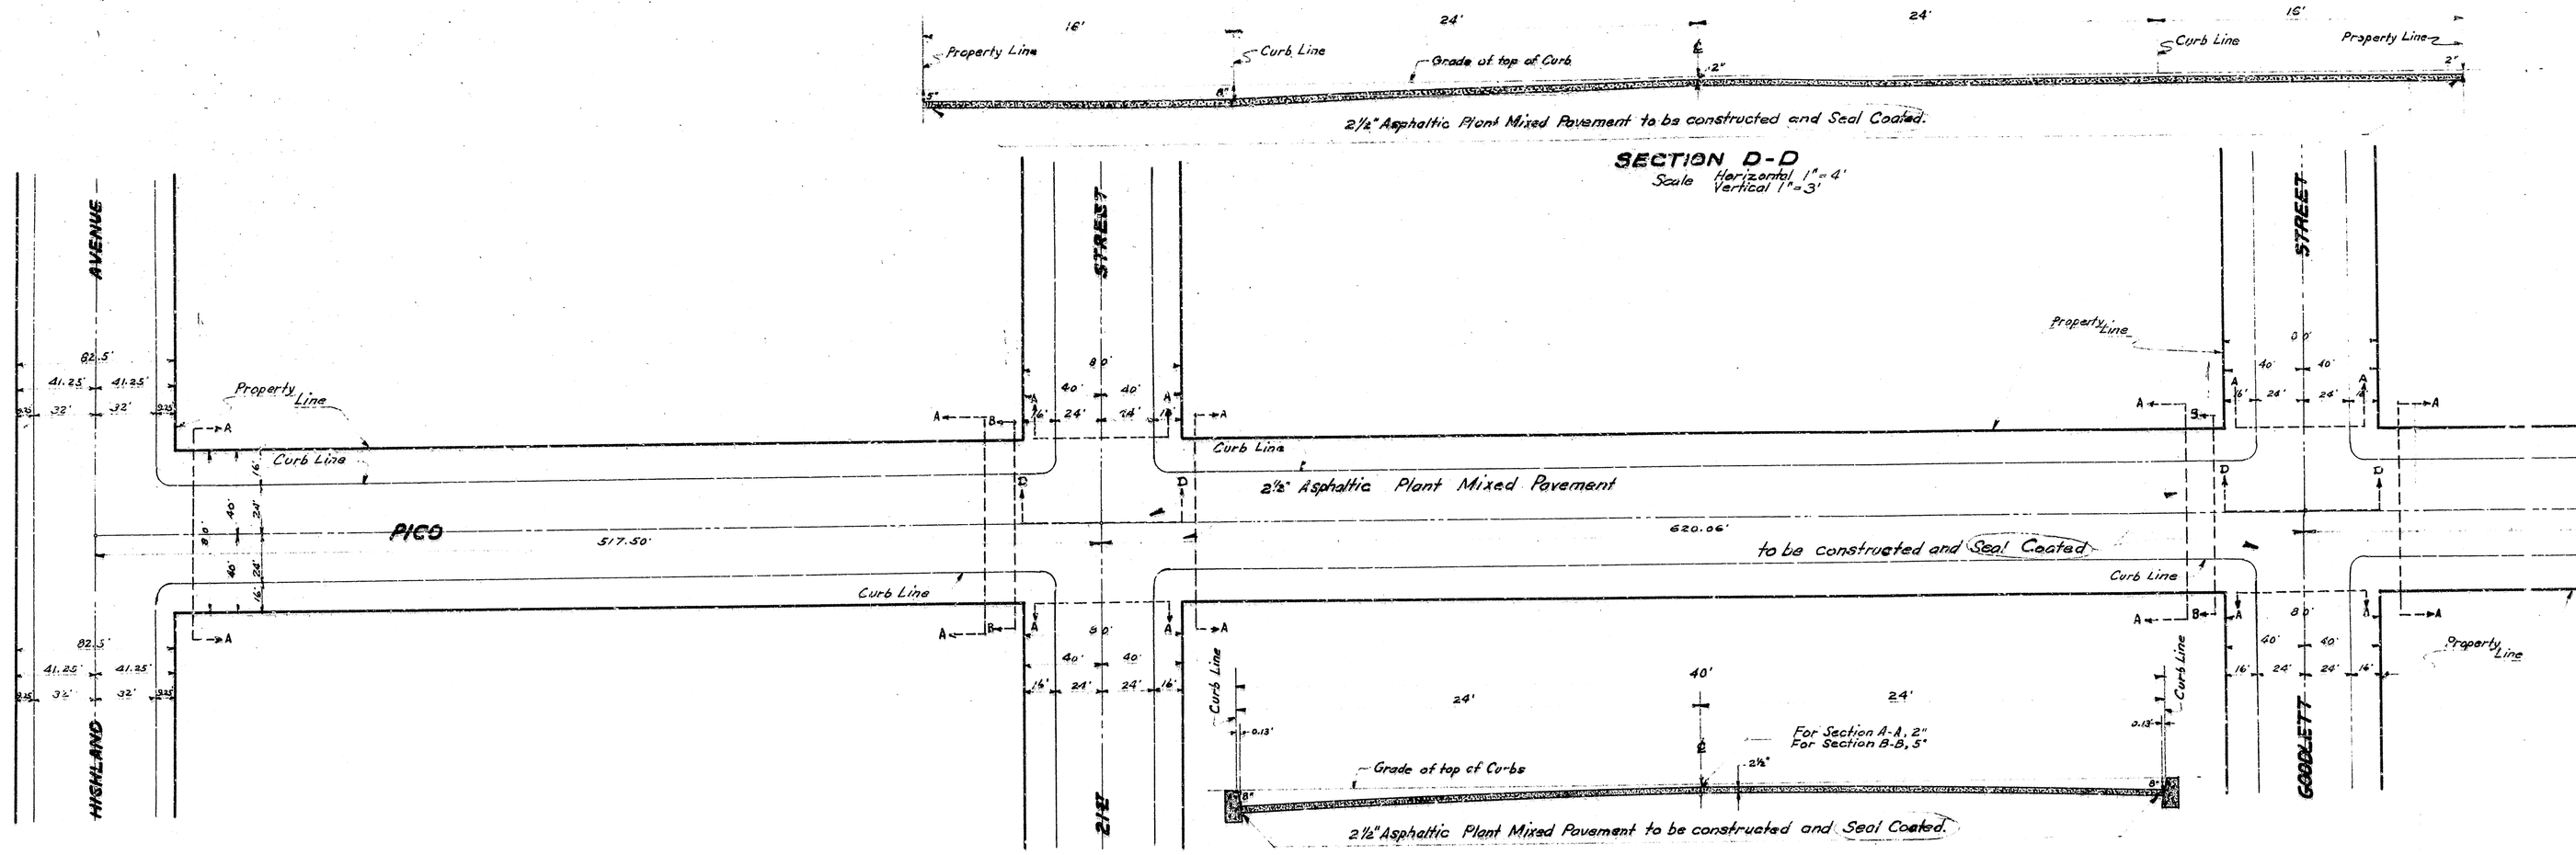

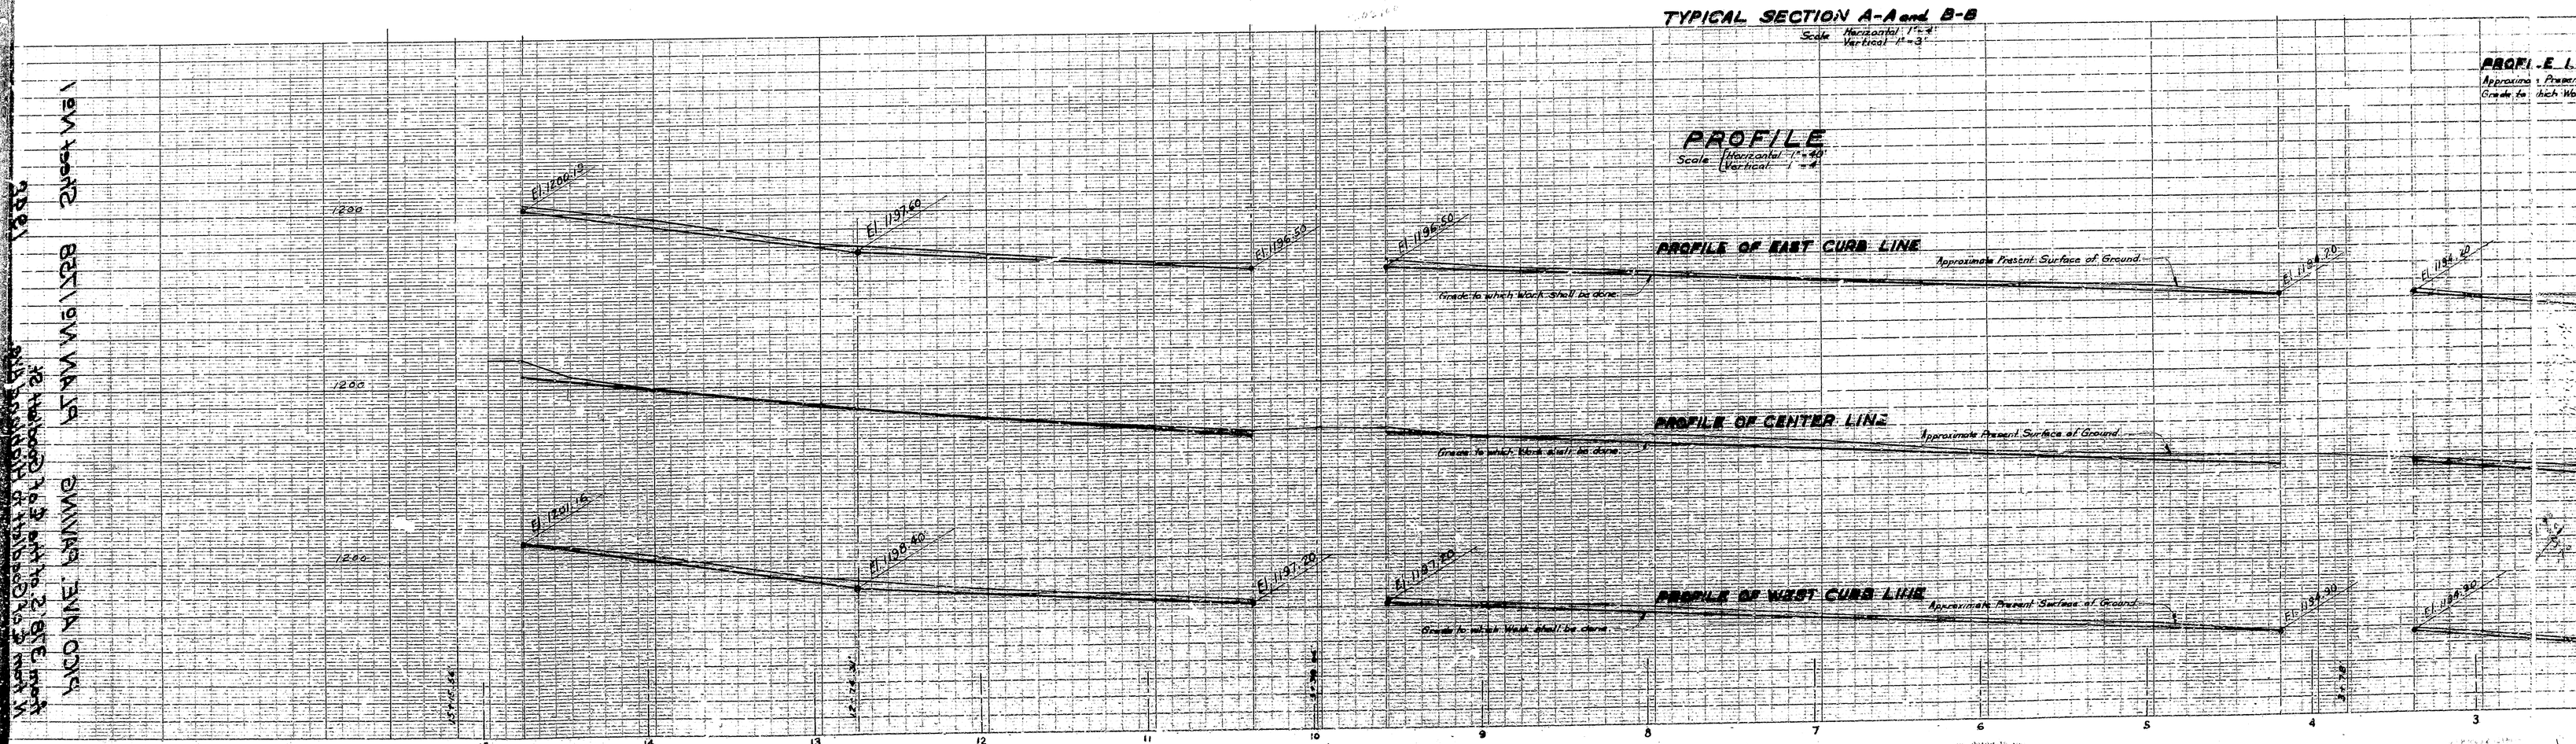

PICO AVE. BETWEEN HIGHLAND AVE. & GOODLETT ST.
PLAN & PROFILE
SHEET 1

83

83/151