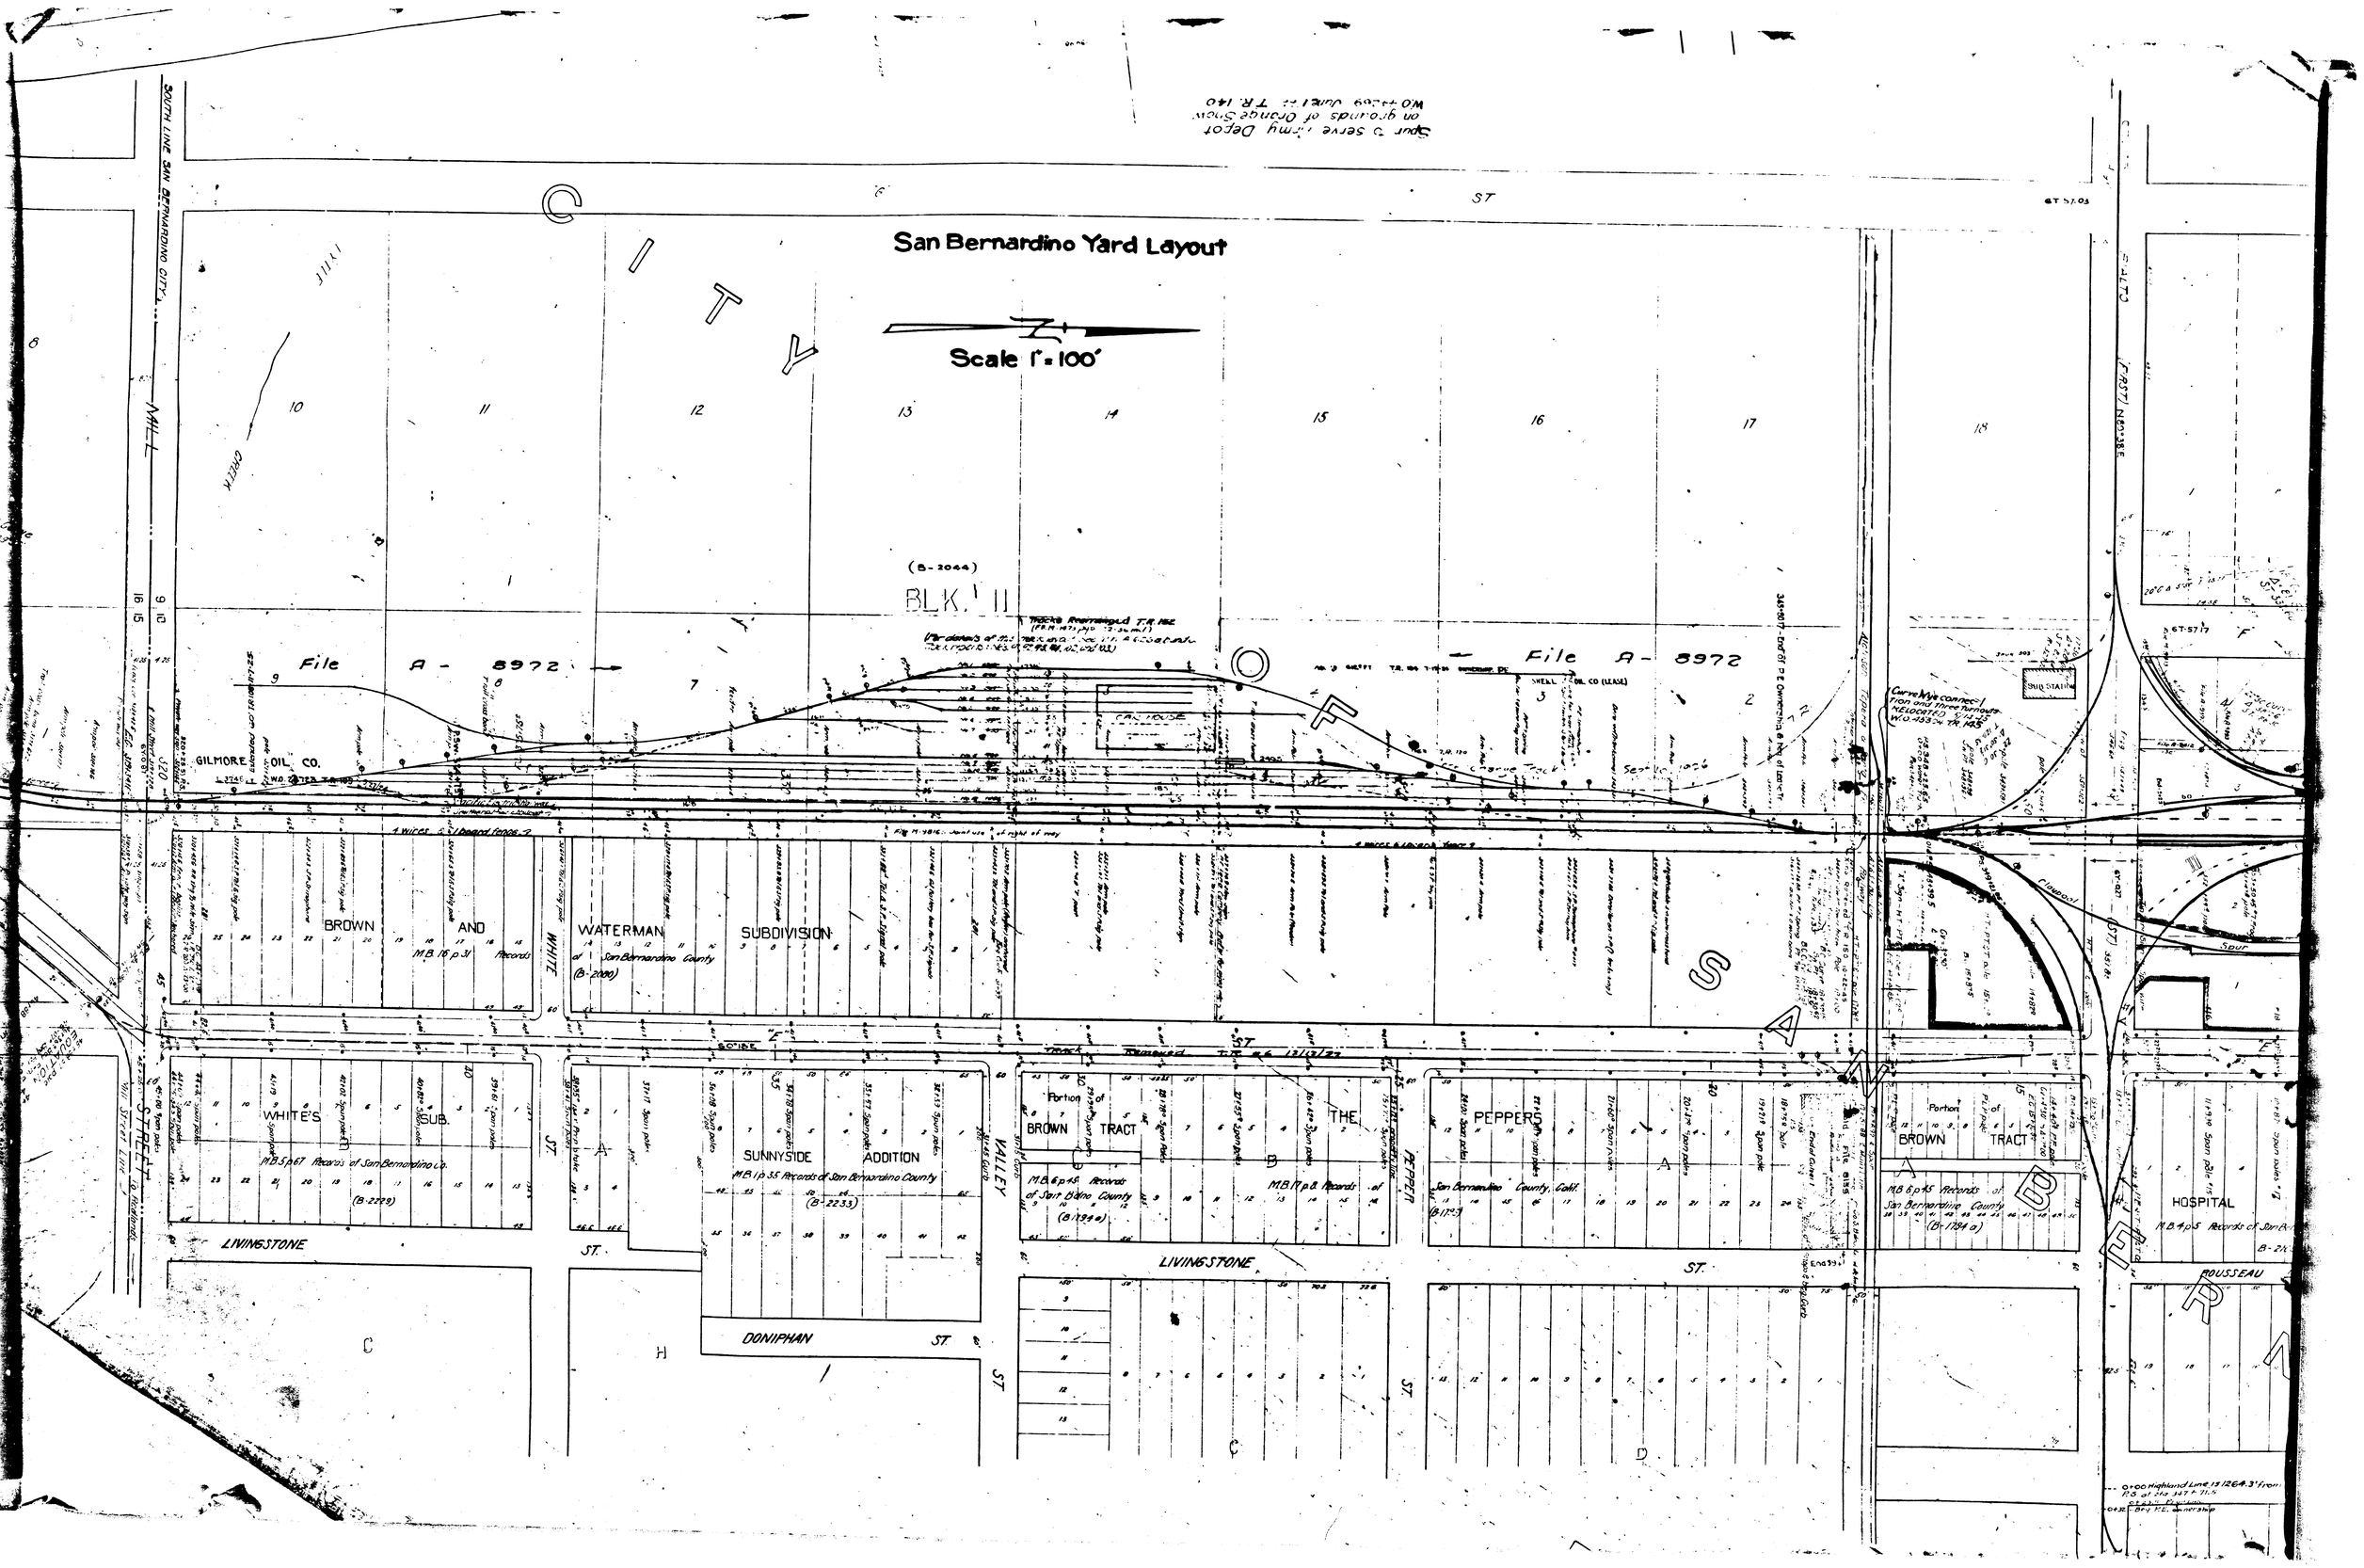
San Bernardino Yard Layout
Scale 1" = 100'
CITY
SOUTH LINE SAN BERNARDINO CITY
MILL
CREEK
ST
(B-2044)
BLK. 11
File A - 8972
GILMORE OIL CO.
CAS HOUSE
SHELL OIL CO (LEASE)
BROWN AND WATERMAN SUBDIVISION
M.B. 16 p. 31 Records of San Bernardino County
(B-2090)
WHITE
WHITE'S SUB.
M.B. 5 p. 67 Records of San Bernardino Co.
(B-2229)
SUNNYSIDE ADDITION
M.B. 1 p. 35 Records of San Bernardino County
(B-2233)
Portion of BROWN TRACT
M.B. 6 p. 45 Records of San Bernardino County
(B-1794 a)
THE PEPPERS
San Bernardino County, Calif.
(B-1793)
Portion of BROWN TRACT
M.B. 6 p. 45 Records of San Bernardino County
(B-1794 a)
HOSPITAL
M.B. 4 p. 5 Records of San Bernardino
LIVINGSTONE
DONIPHAN
ST
VALLEY
ARTHUR
ROUSSEAU
FIRST (N 80°38' E)
SNO STATION
Curve Wye connect from and three turnouts
Spur to serve Army Depot on grounds of Orange Show
W.O. 44269 Quiet at T.R. 140

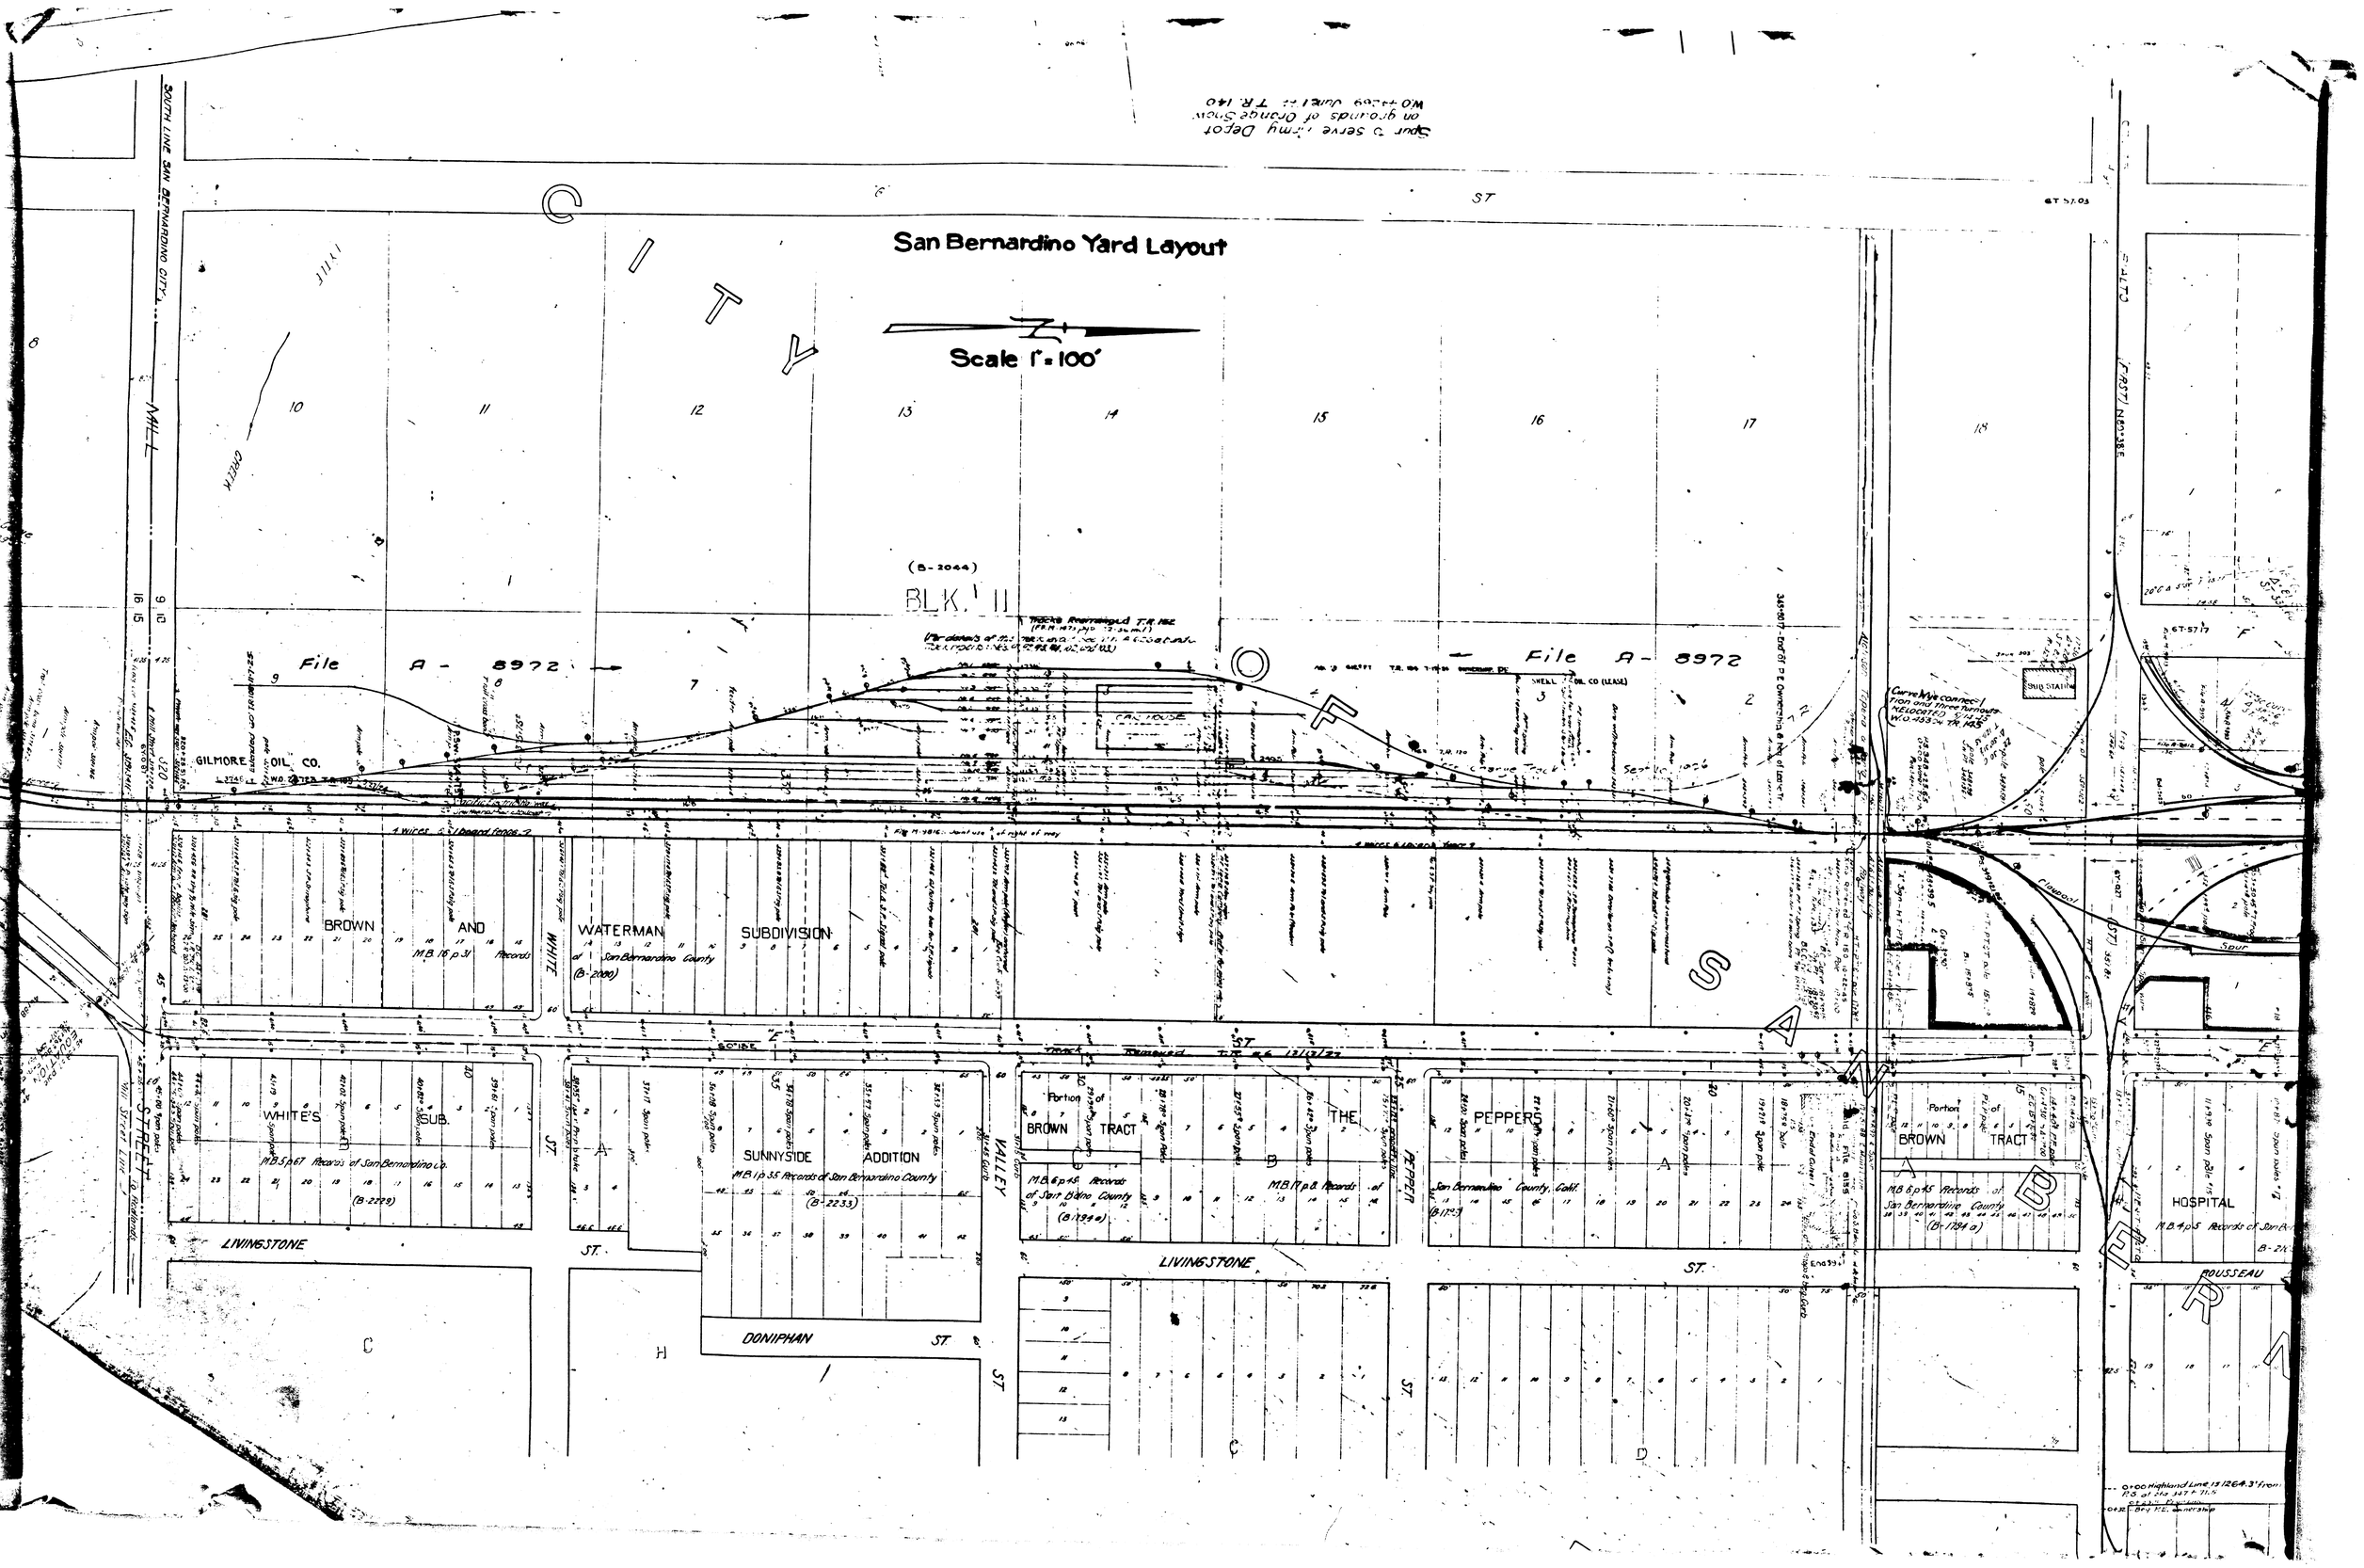
San Bernardino Yard Layout
Scale 1" = 100'
CITY
SOUTH LINE SAN BERNARDINO CITY
MILL
CREEK
ST
(B-2044)
BLK. 11
File A - 8972
GILMORE OIL CO.
CAS HOUSE
SHELL OIL CO (LEASE)
BROWN AND WATERMAN SUBDIVISION
M.B. 16 p. 31 Records of San Bernardino County
(B-2090)
WHITE
WHITE'S SUB.
M.B. 5 p. 67 Records of San Bernardino Co.
(B-2229)
SUNNYSIDE ADDITION
M.B. 1 p. 35 Records of San Bernardino County
(B-2233)
Portion of BROWN TRACT
M.B. 6 p. 45 Records of San Bernardino County
(B-1794 a)
THE PEPPERS
San Bernardino County, Calif.
(B-1793)
Portion of BROWN TRACT
M.B. 6 p. 45 Records of San Bernardino County
(B-1794 a)
HOSPITAL
M.B. 4 p. 5 Records of San Bernardino
LIVINGSTONE
DONIPHAN
ST
VALLEY
ARTHUR
ROUSSEAU
FIRST (N 80°38' E)
SNO STATION
Curve Wye connect from and three turnouts
Spur to serve Army Depot on grounds of Orange Show
W.O. 44269 Quiet at T.R. 140