PLAN

Scale-1"=40'

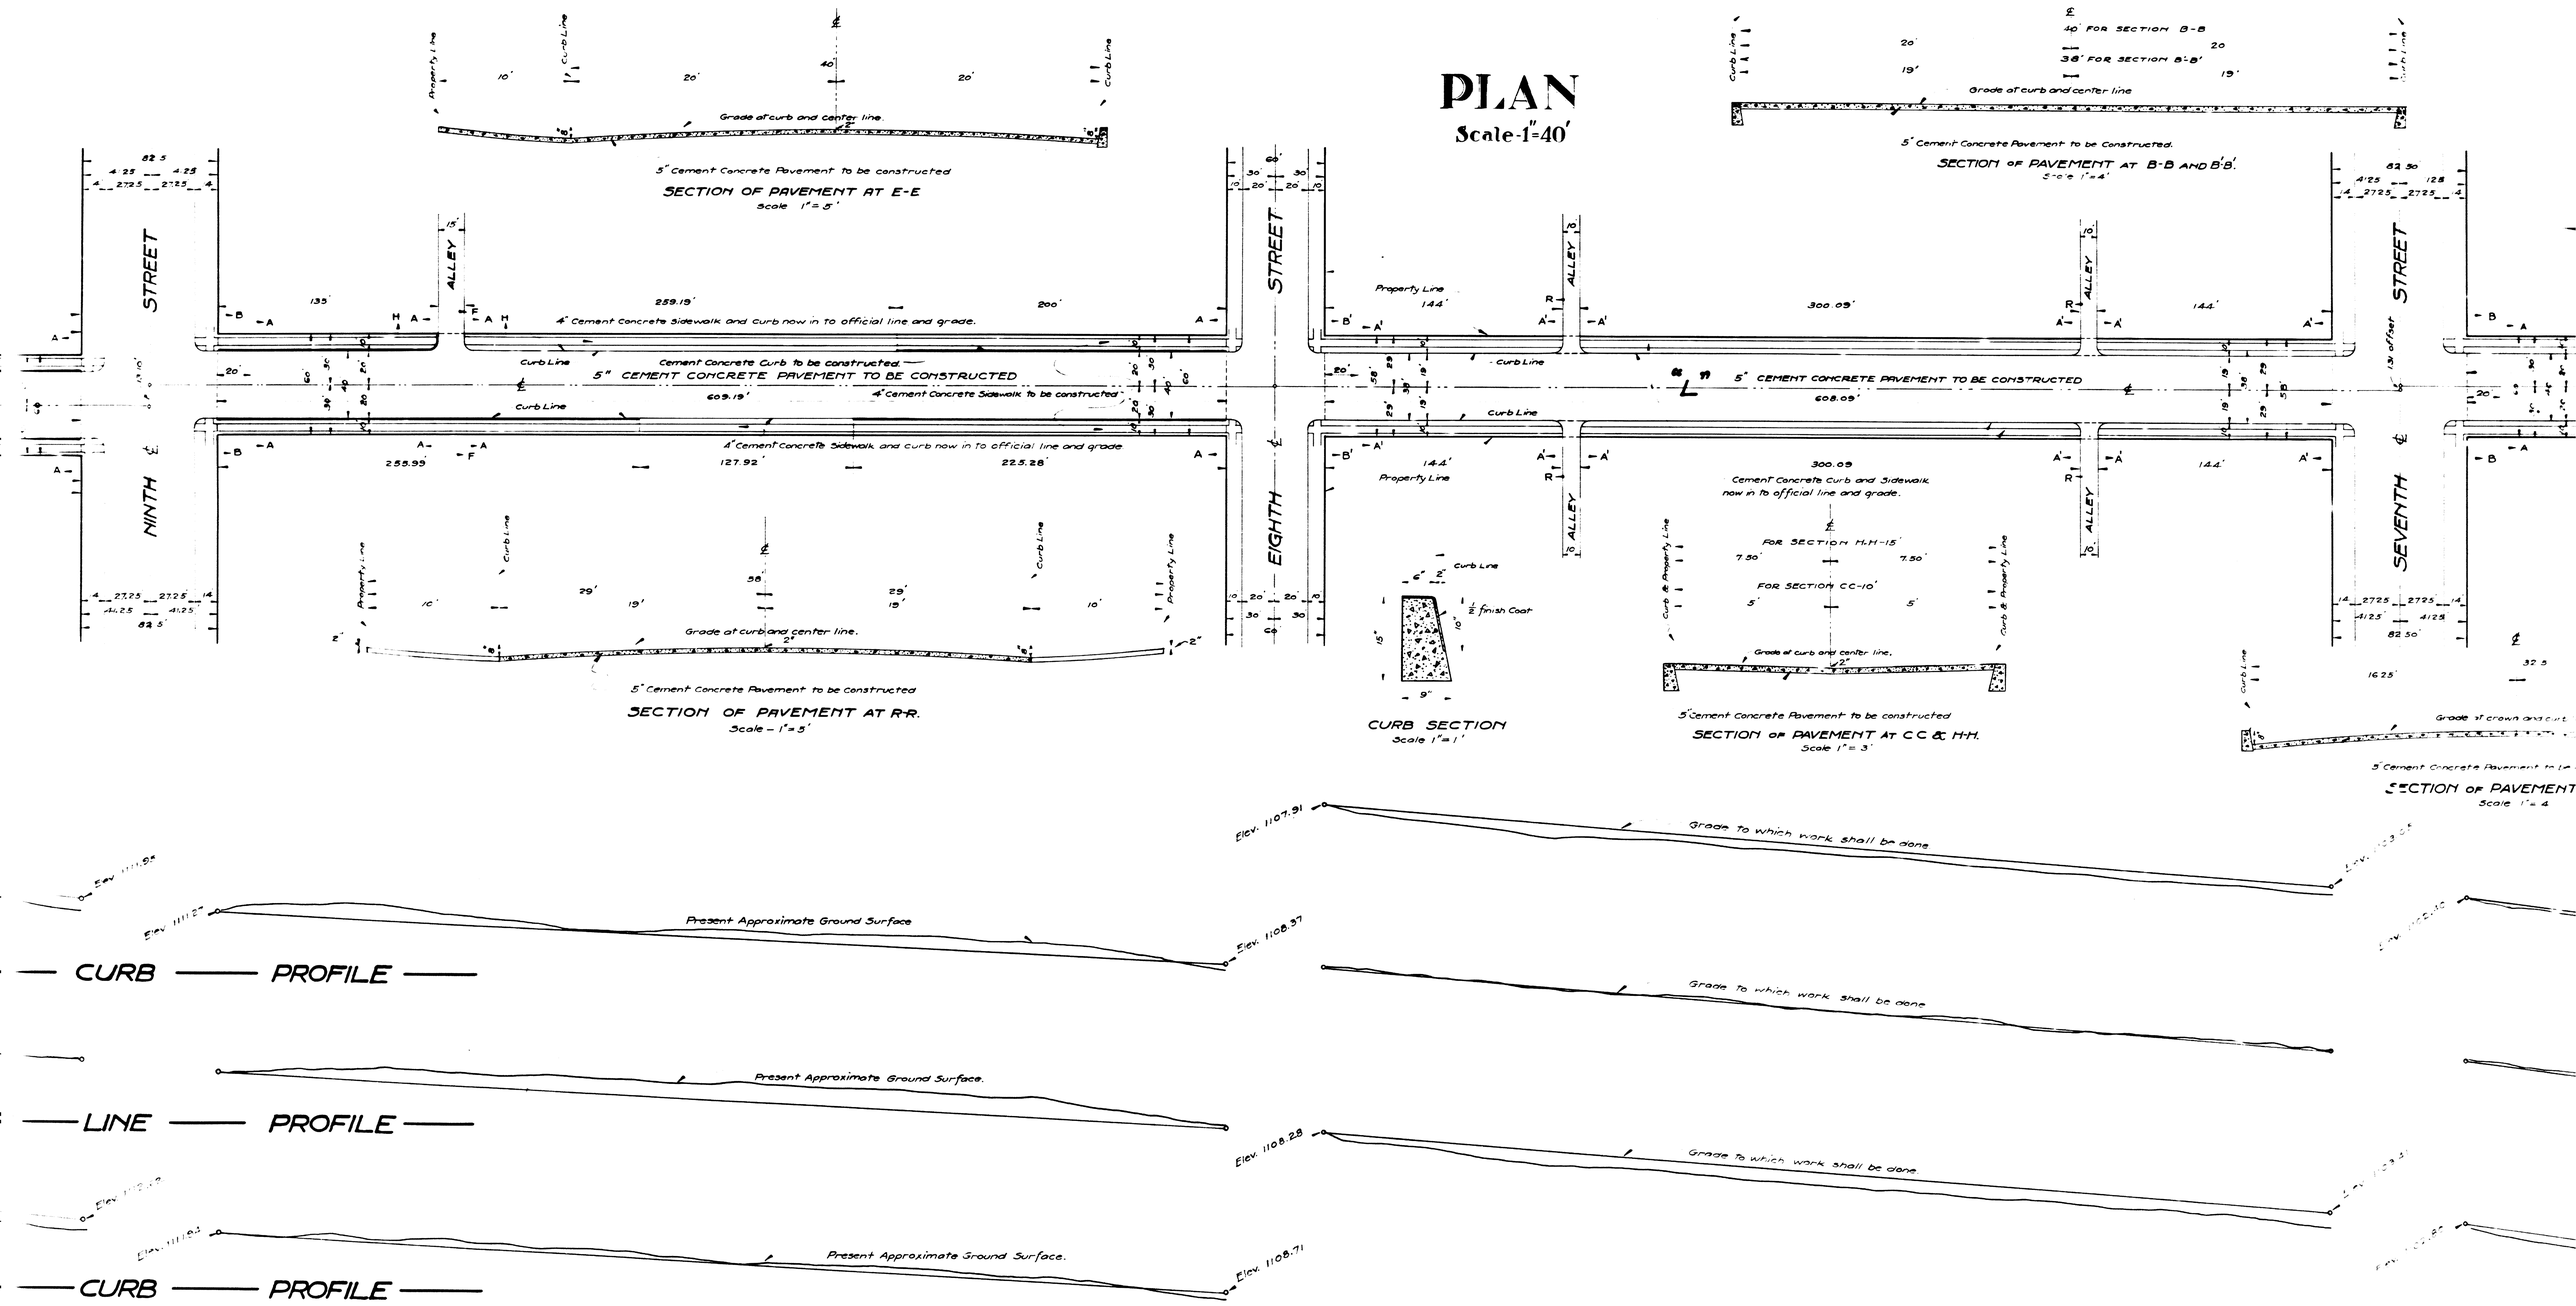

PLAN
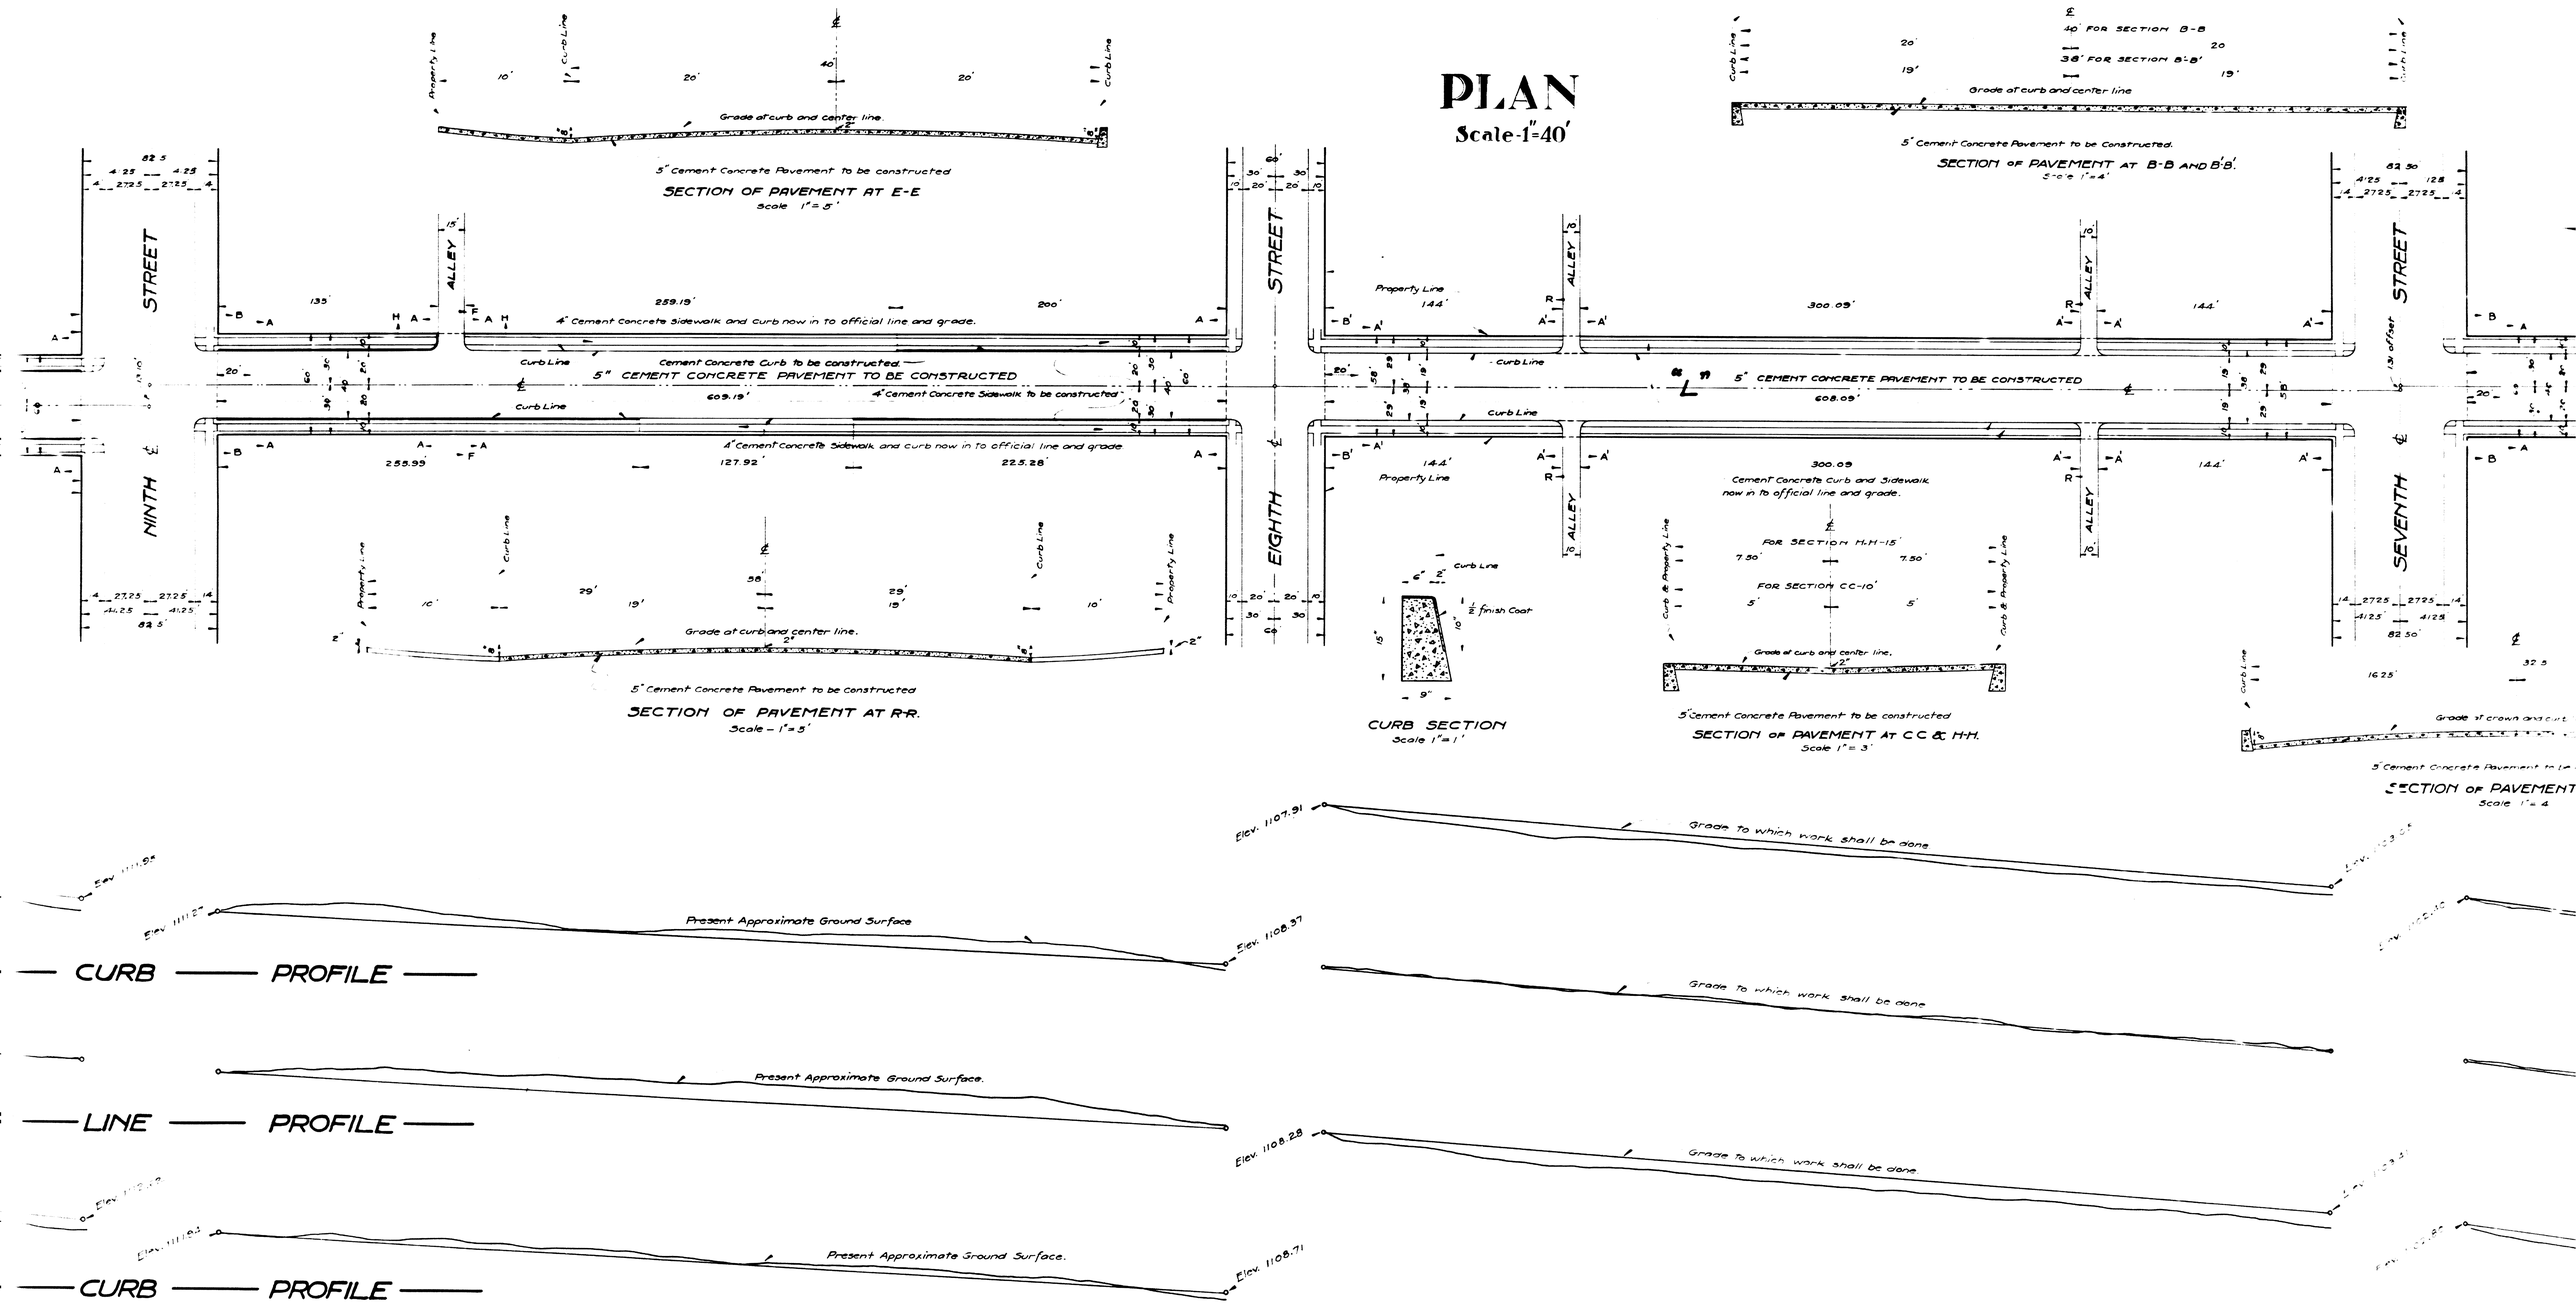
Scale-1"=40'