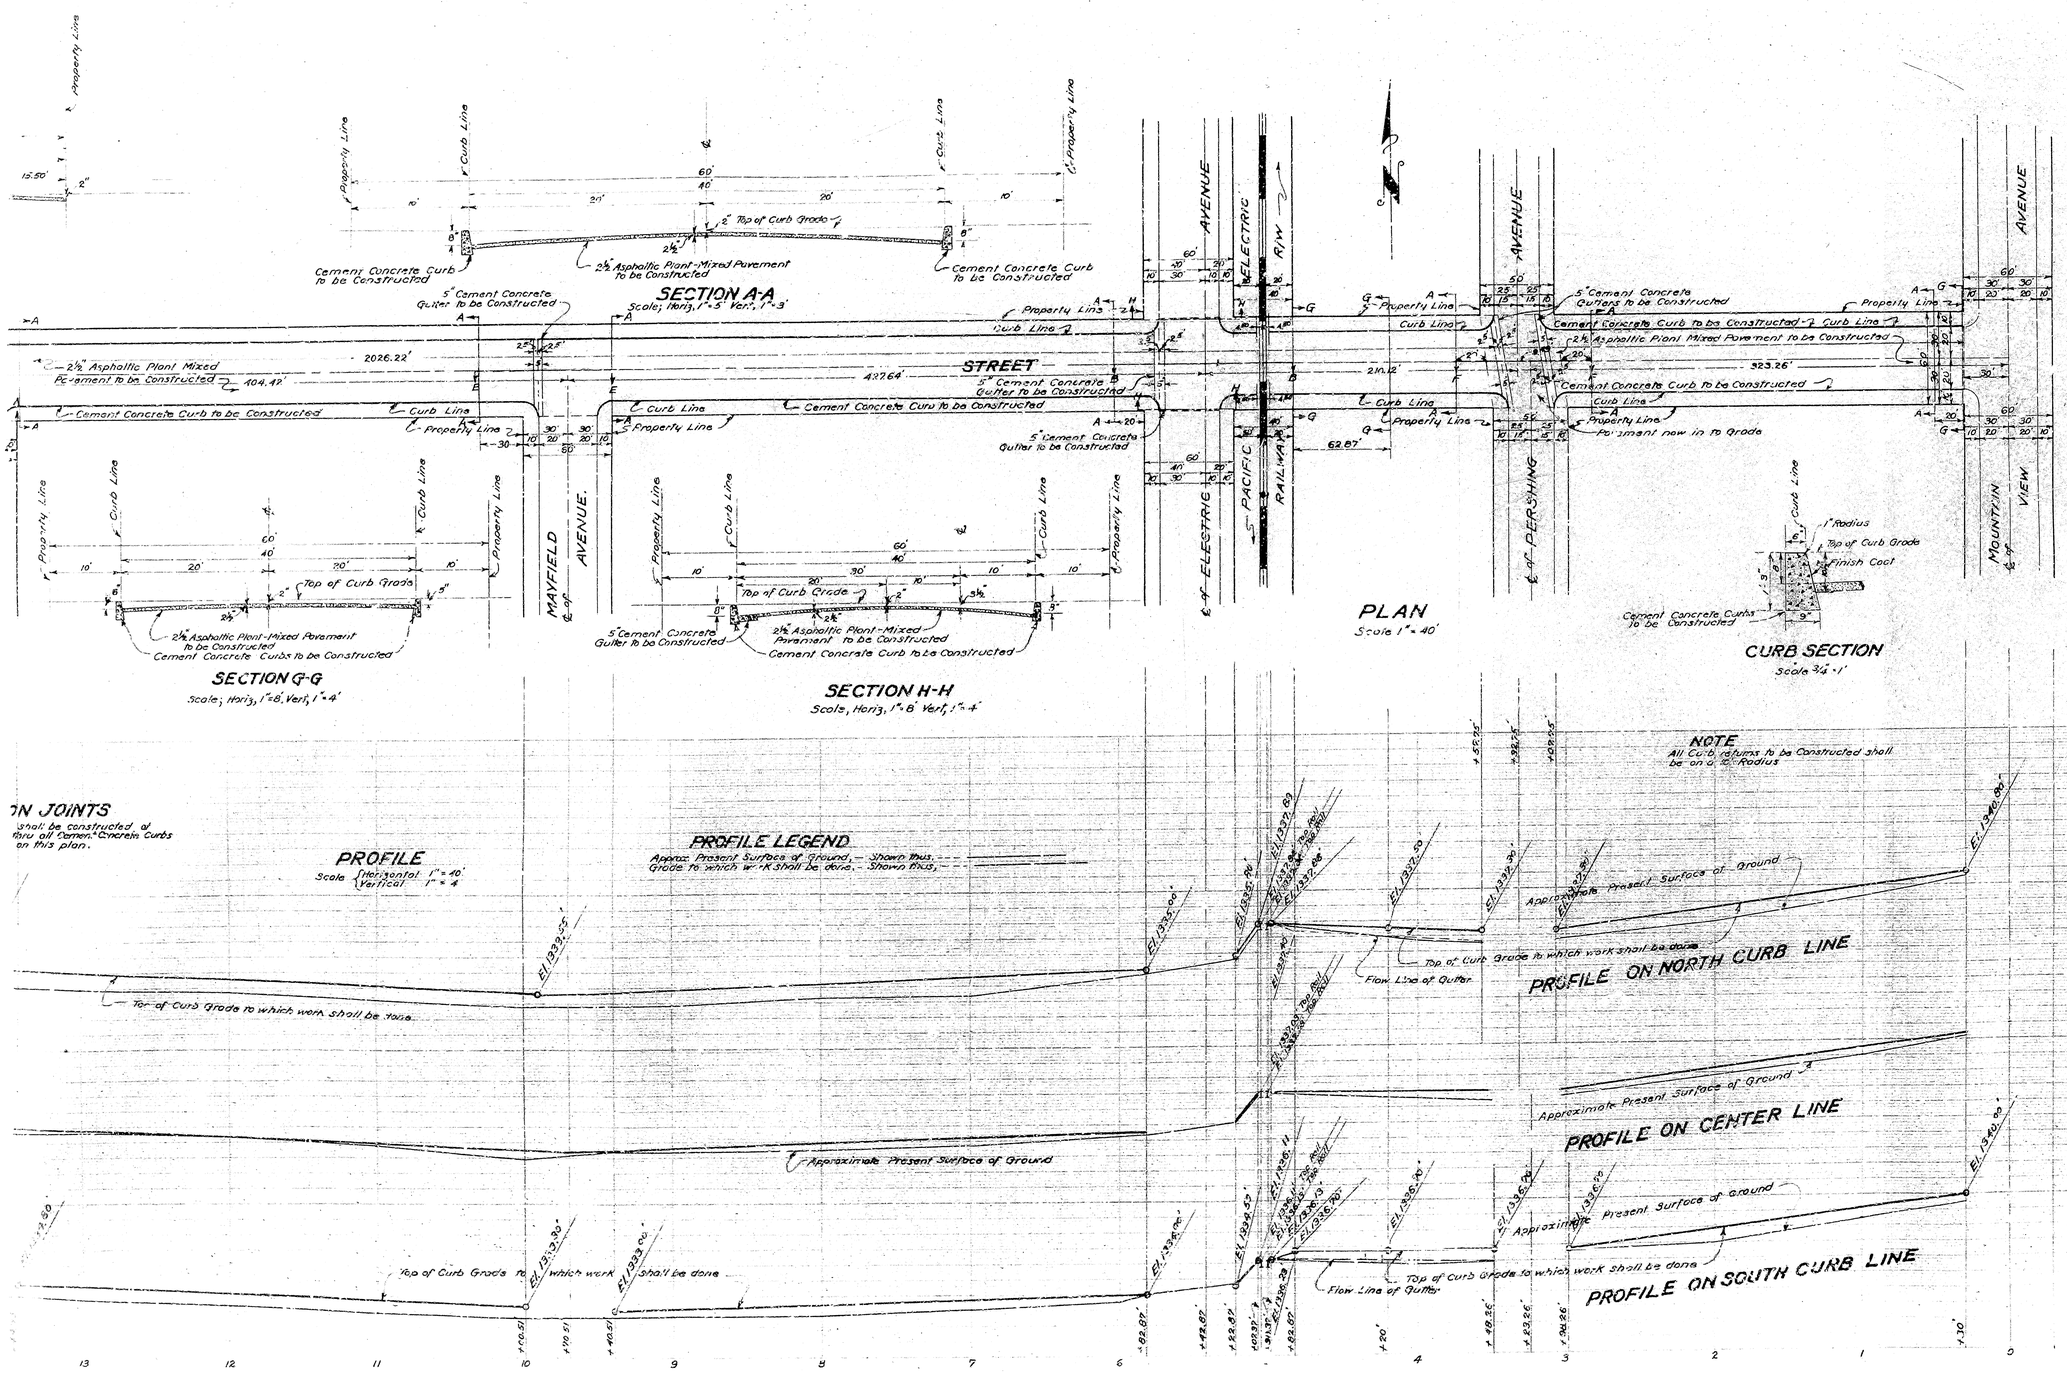

PLAN Nº 1

FOR THE IMPROVEME

FORTY-EIGHTH

BETWEE

MOUNTAIN VIEW AVENUE

IN THE

CITY OF SAN BER

CALIFORNI

APRIL 1952

PLAN

ON JOINTS

shall be constructed at thru all Cement Concrete Curbs on this plan.

LEGEND

"in" means inch or inches
"ft" means foot or feet
NO. means Number
℄ means Center Line
El means Elevation
Cement Concrete Curbs to be Constructed
Shown on plan thus, — in Sectio
2½" Asphaltic Plant-Mixed Pavement to be Constructed
Shown on plan thus — in Sectio
5" Cement Concrete Gutter to be Constructed
Shown on plan thus, — in Secti

TITLE TO STREET

FORTY-EIGHTH STREET dedicated as "A" STREET b
Recorded in Book 583 of Page 266
Also by deeds Recorded in Book 1356 of Page 415 an
Page 399 records of San Bernardino County
Name of "A" STREET changed to FORTY-EIGHTH S
Nº 1393 of the City of San Bernardino.

GRADE ORDINANCE

Grade of FORTY-EIGHTH STREET established by
Nº 616 of the City of San Bernardino

DATUM

All Elevations shown in Red Ink are in feet and
which is 1045.28' below the City Bench Mark as
Ordinance Nº 383 of the City of San Bernardin

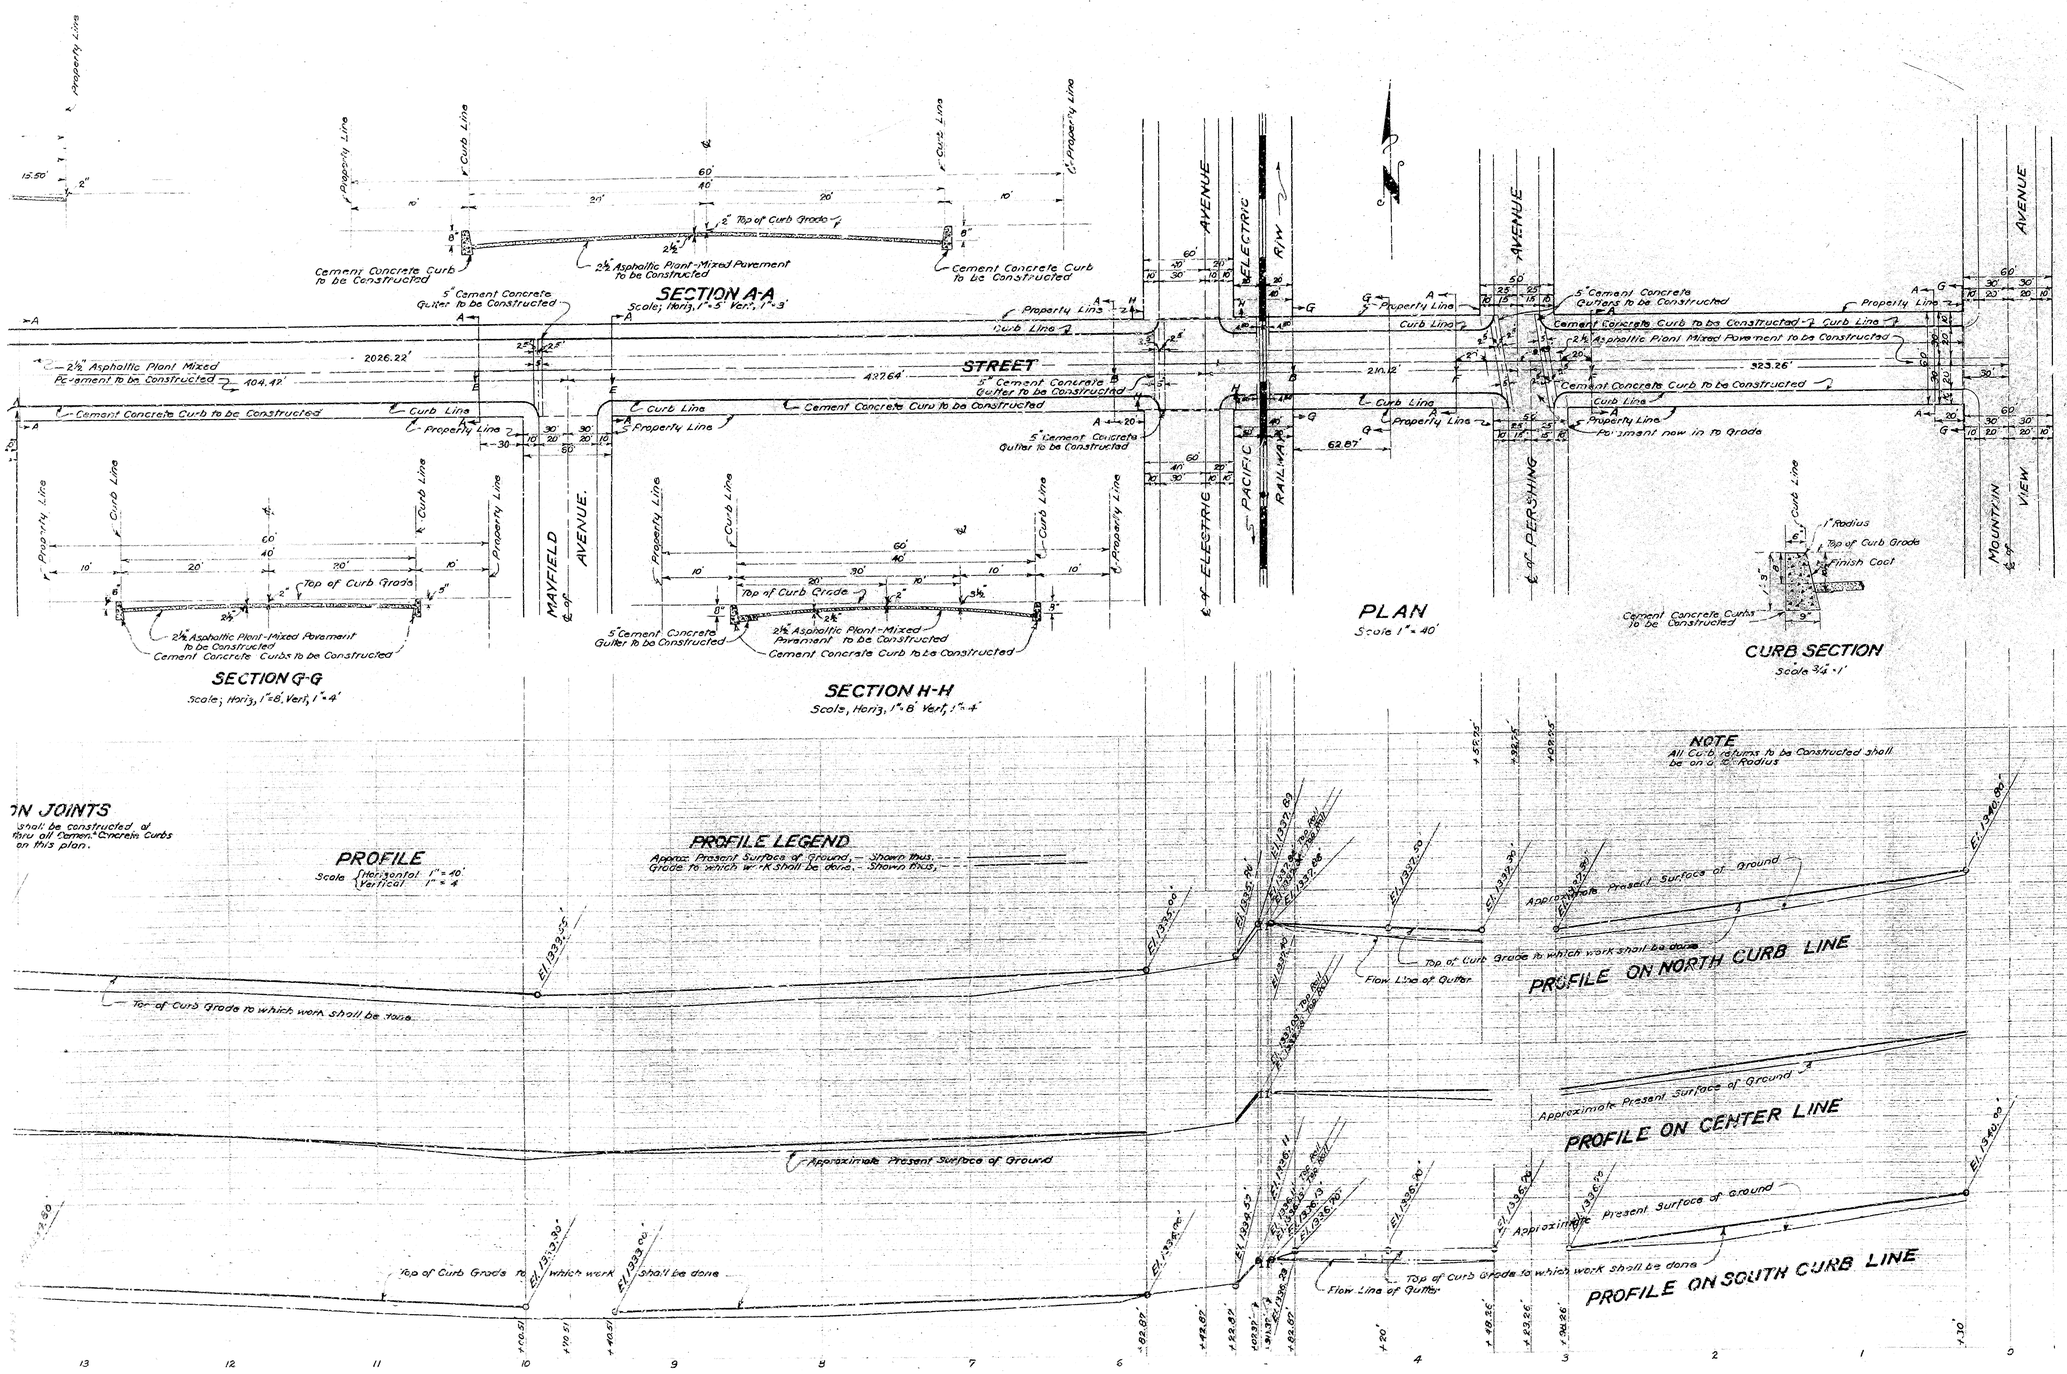

PLAN Nº 1

FOR THE IMPROVEME

FORTY-EIGHTH

BETWEE

MOUNTAIN VIEW AVENUE

IN THE

CITY OF SAN BER

CALIFORNI

APRIL 1952

PLAN

ON JOINTS

shall be constructed at thru all Cement Concrete Curbs on this plan.

LEGEND

"in" means inch or inches
"ft" means foot or feet
NO. means Number
℄ means Center Line
El means Elevation
Cement Concrete Curbs to be Constructed
Shown on plan thus, — in Sectio
2½" Asphaltic Plant-Mixed Pavement to be Constructed
Shown on plan thus — in Sectio
5" Cement Concrete Gutter to be Constructed
Shown on plan thus, — in Secti

TITLE TO STREET

FORTY-EIGHTH STREET dedicated as "A" STREET b
Recorded in Book 583 of Page 266
Also by deeds Recorded in Book 1356 of Page 415 an
Page 399 records of San Bernardino County
Name of "A" STREET changed to FORTY-EIGHTH S
Nº 1393 of the City of San Bernardino.

GRADE ORDINANCE

Grade of FORTY-EIGHTH STREET established by
Nº 616 of the City of San Bernardino

DATUM

All Elevations shown in Red Ink are in feet and
which is 1045.28' below the City Bench Mark as
Ordinance Nº 383 of the City of San Bernardin