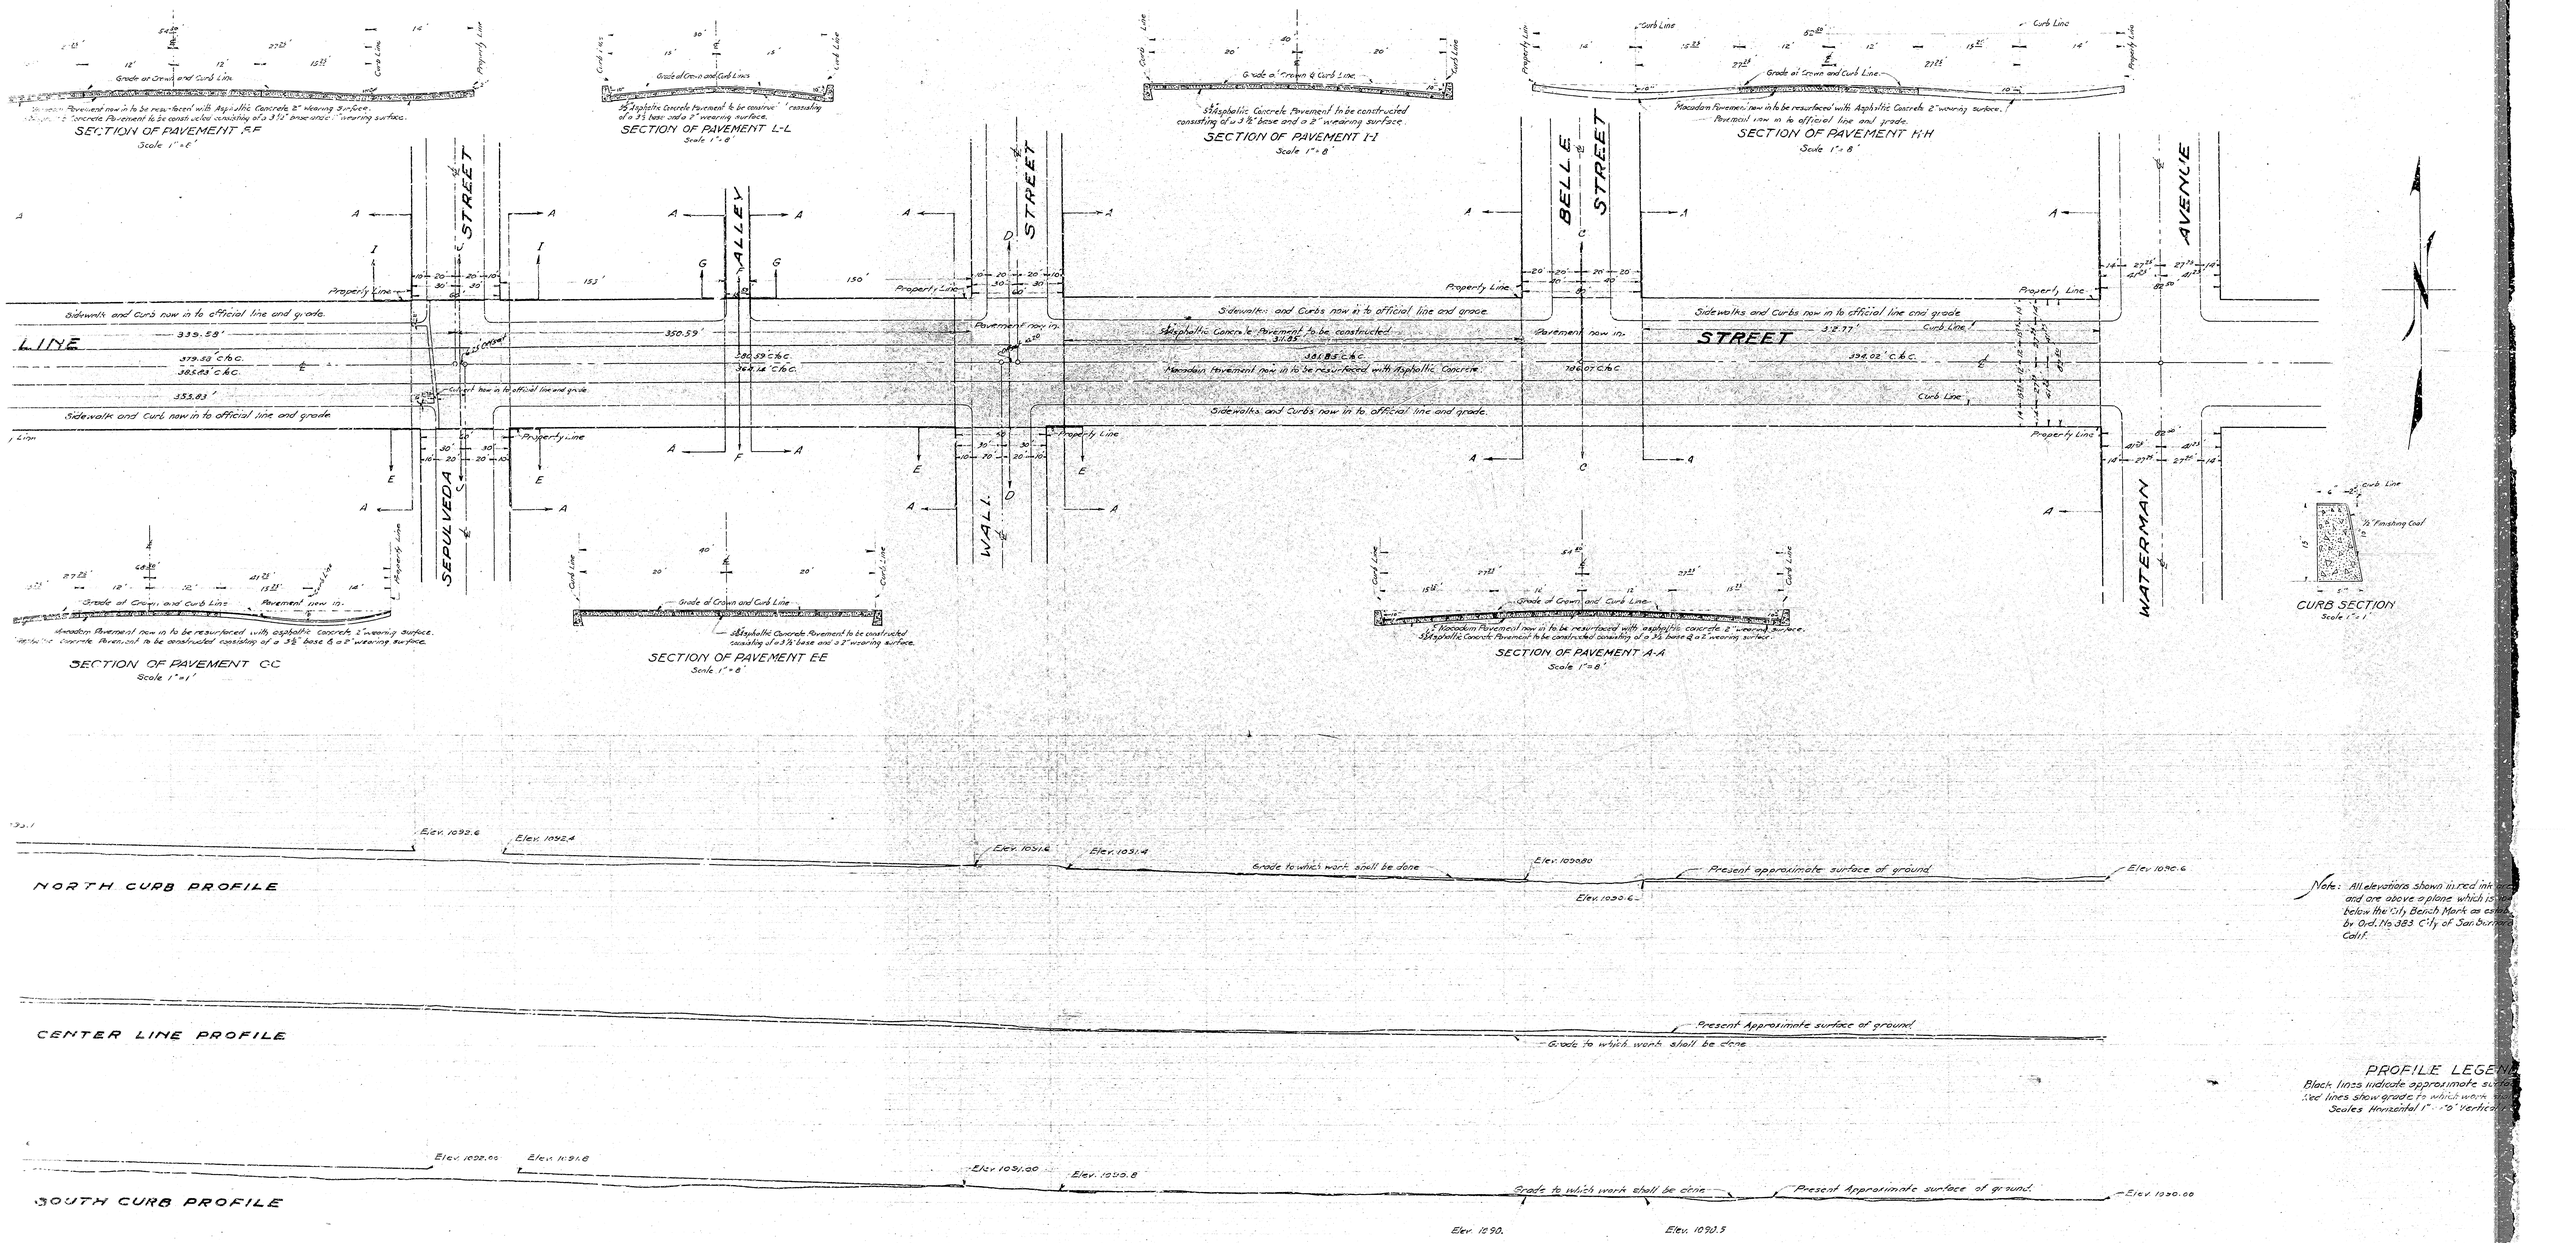

Note: All elevations shown in red ink are and are above a plane which is below the City Bench Mark as estab by Ord. No 383 City of San Bernar Calif.

PROFILE LEGEND
Black lines indicate approximate surf
Red lines show grade to which work
Scales Horizontal 1" = 10' Vertical

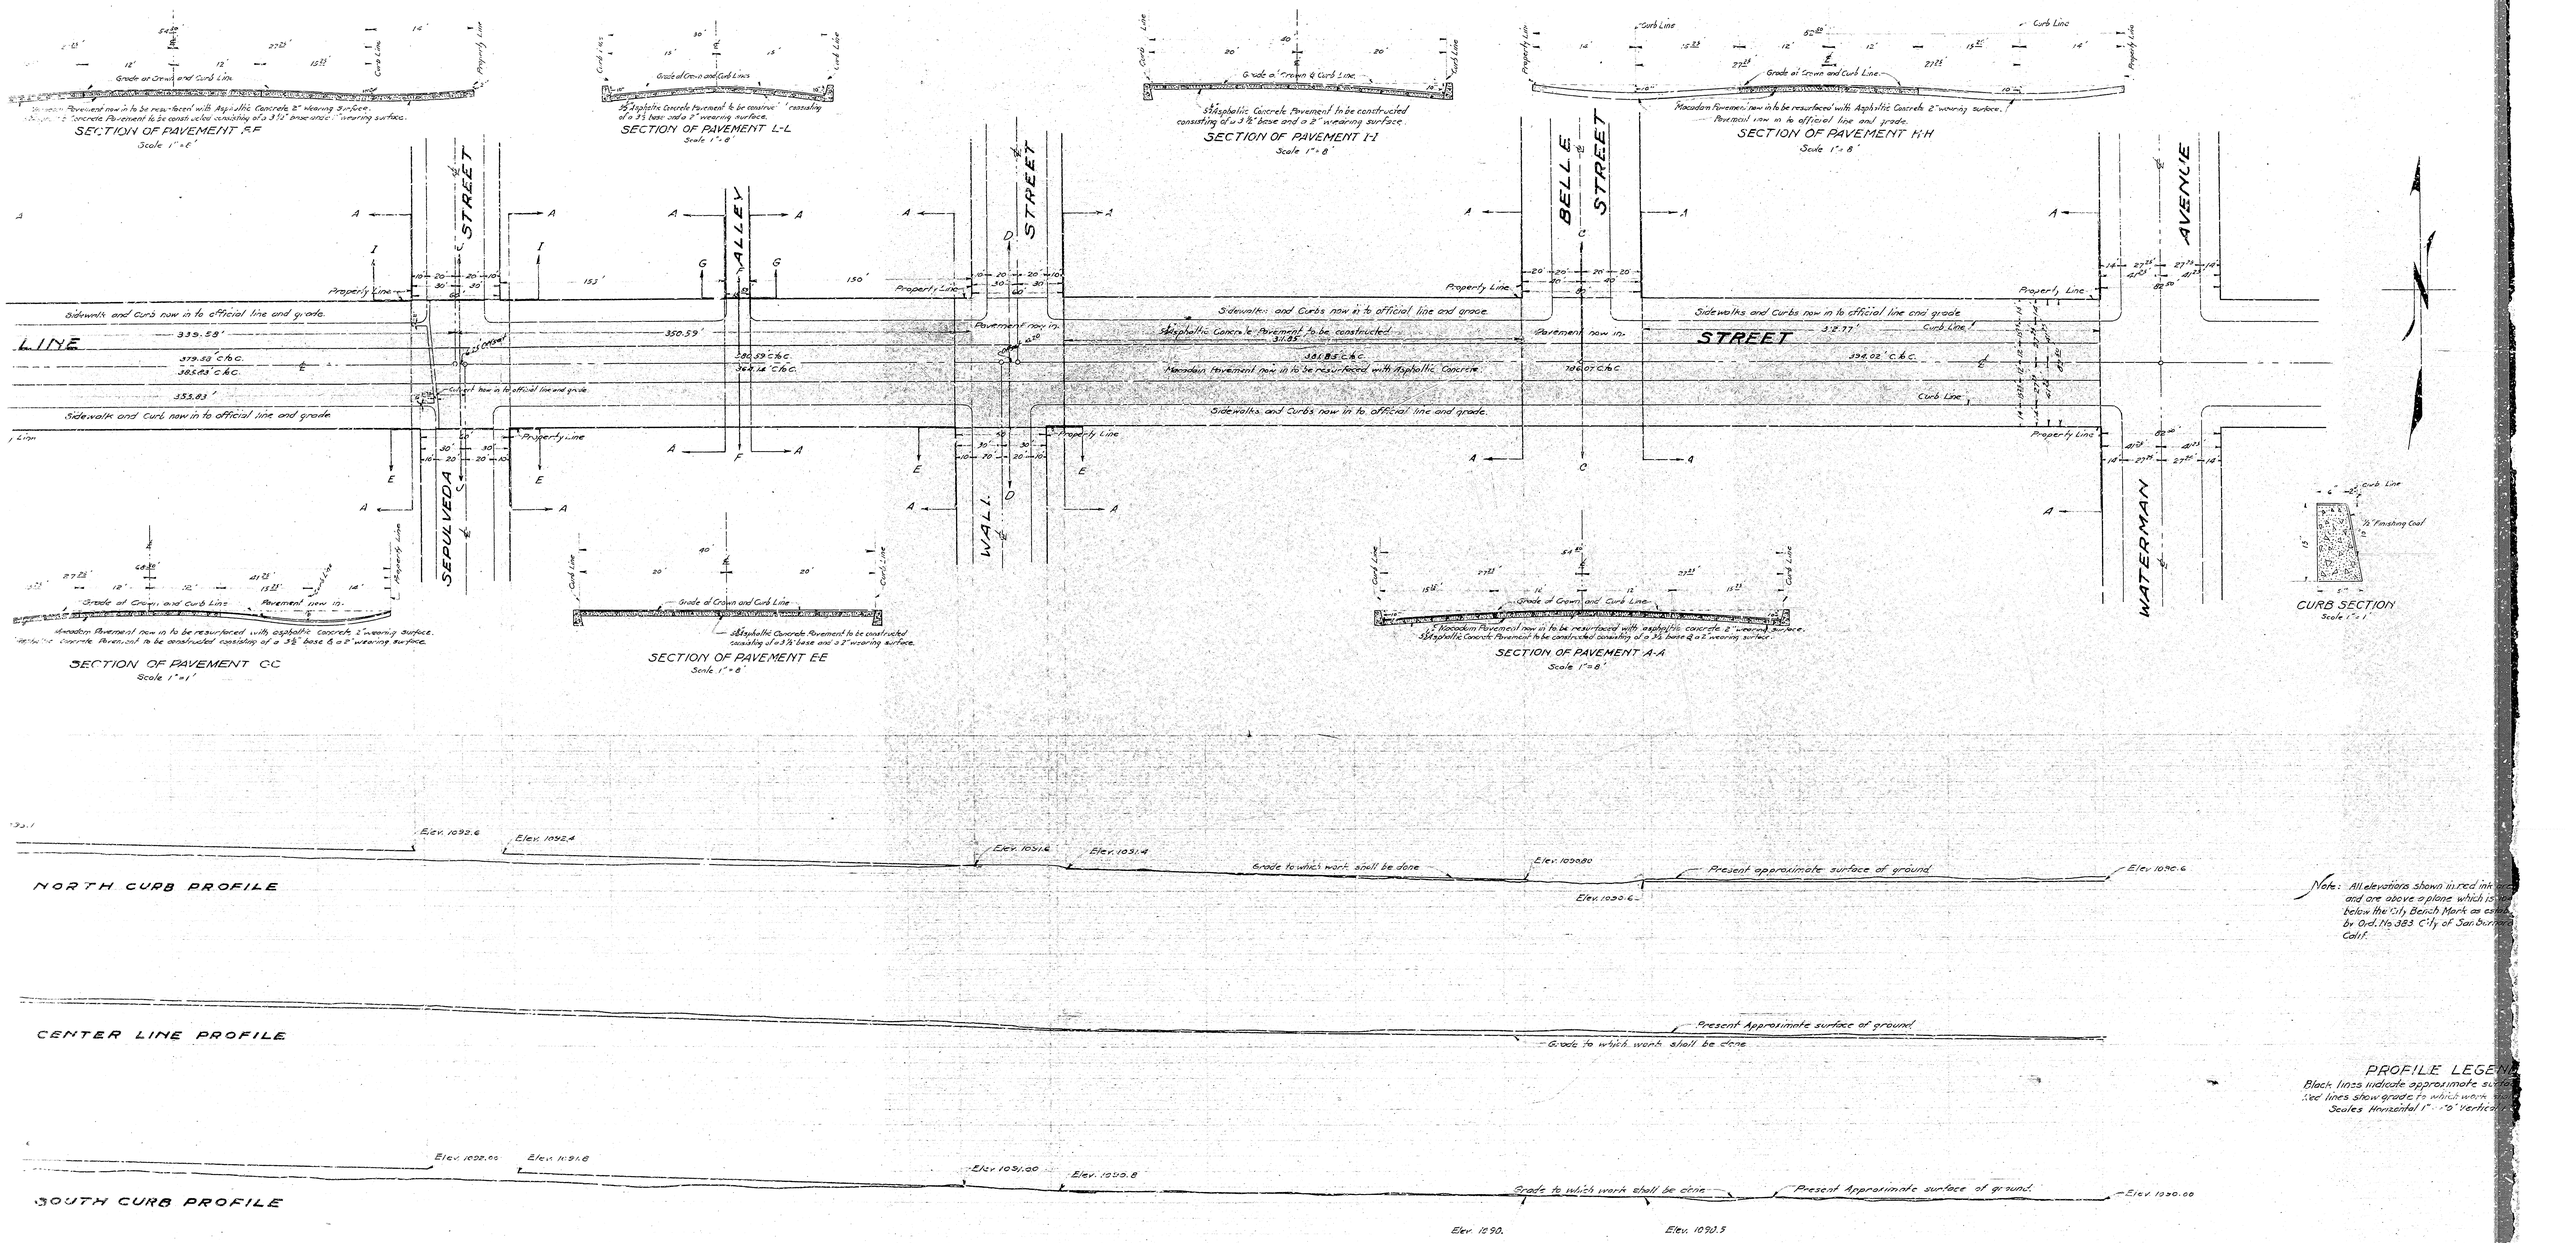

Note: All elevations shown in red ink are and are above a plane which is below the City Bench Mark as estab by Ord. No 383 City of San Bernar Calif.

PROFILE LEGEND
Black lines indicate approximate surf
Red lines show grade to which work
Scales Horizontal 1" = 10' Vertical