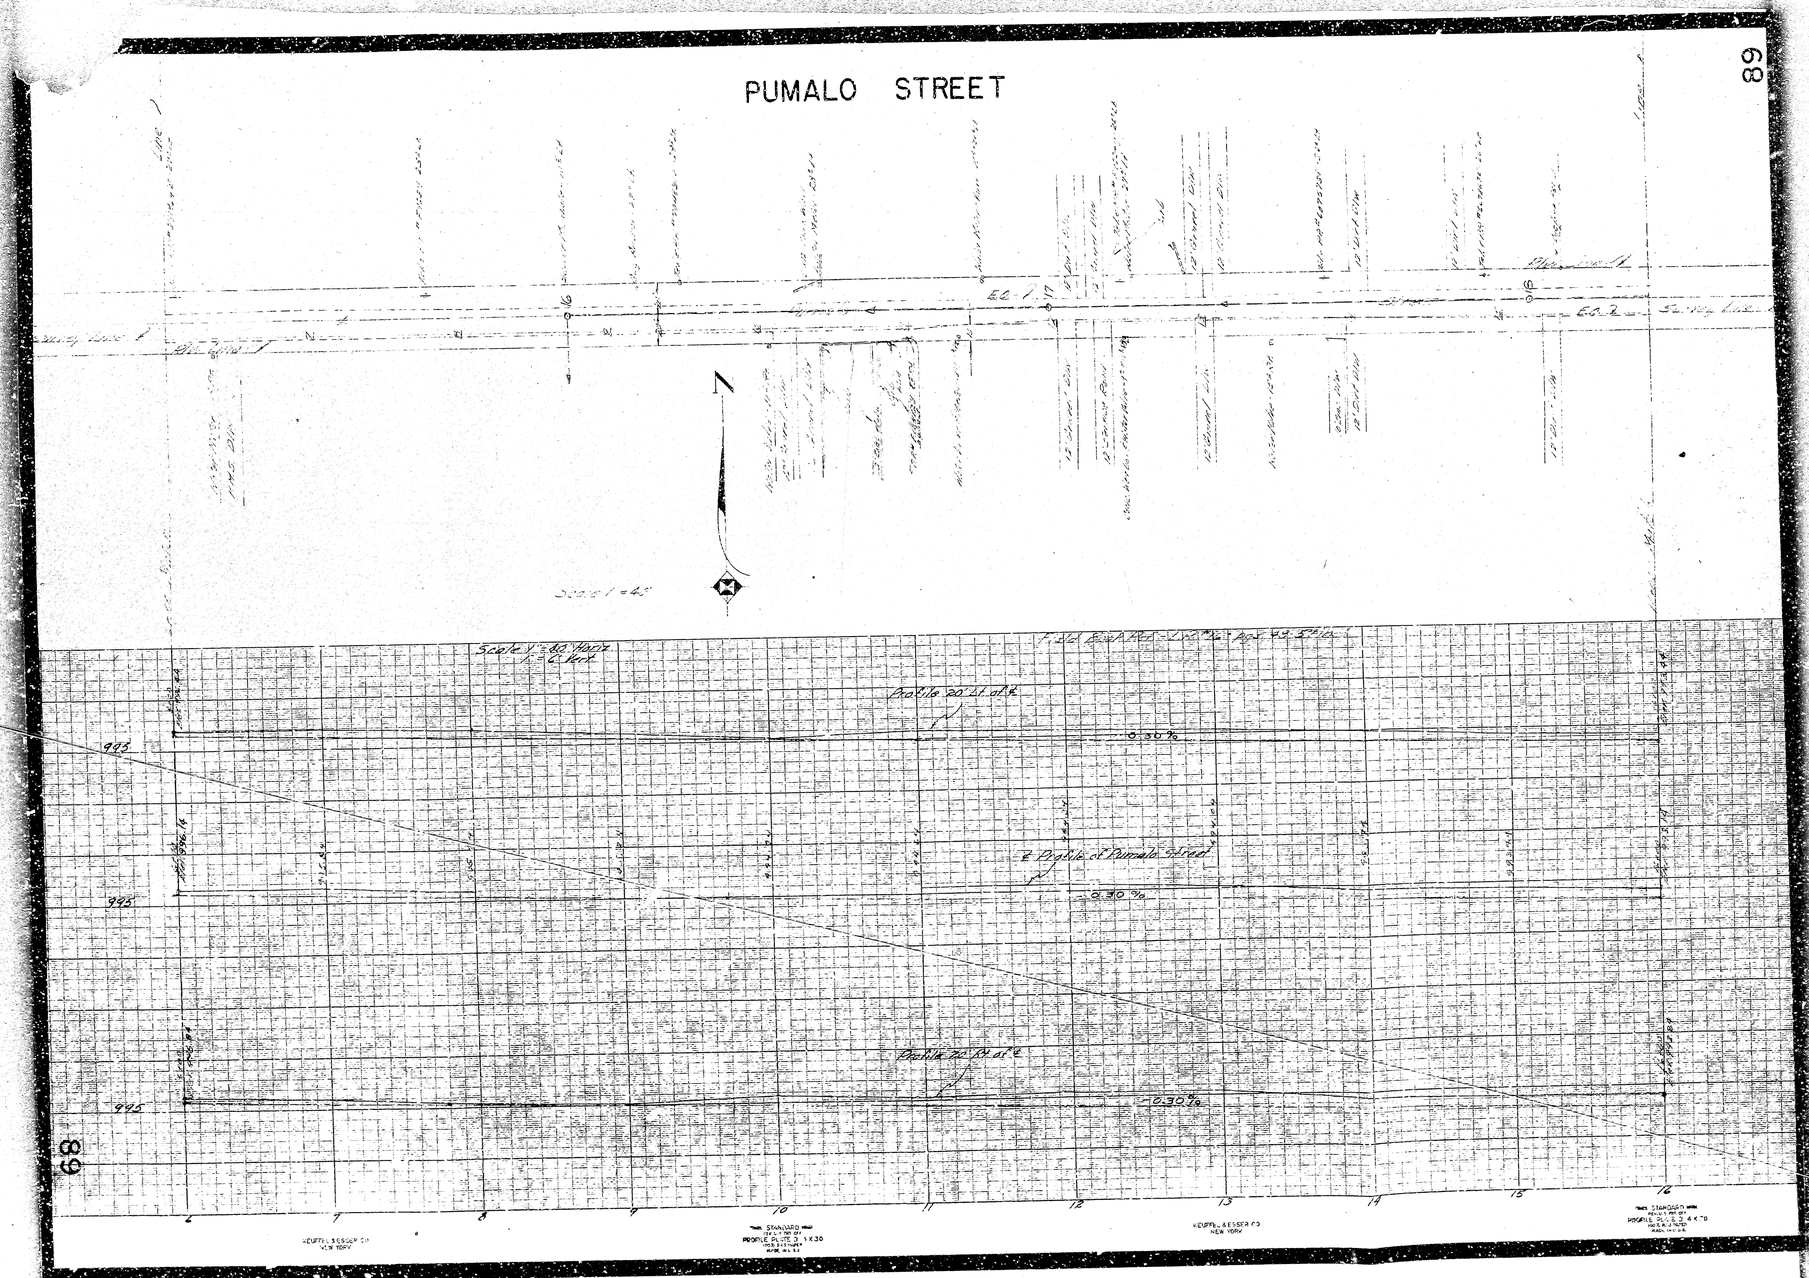
PUMALO STREET
Scale 1" = 40 feet
Scale 1" = 4 feet
Profile 20' Lt of ℄
Profile of Pumalo Street
Profile 20' Rt of ℄
995
995
995
-0.30%
-0.30%
-0.30%
6
7
8
9
10
11
12
13
14
15
16
KEUFFEL & ESSER CO.
NEW YORK
STANDARD
PROFILE PLATE 3 1 X 30
KEUFFEL & ESSER CO.
NEW YORK
STANDARD
PROFILE PLATE 3 4 X 70

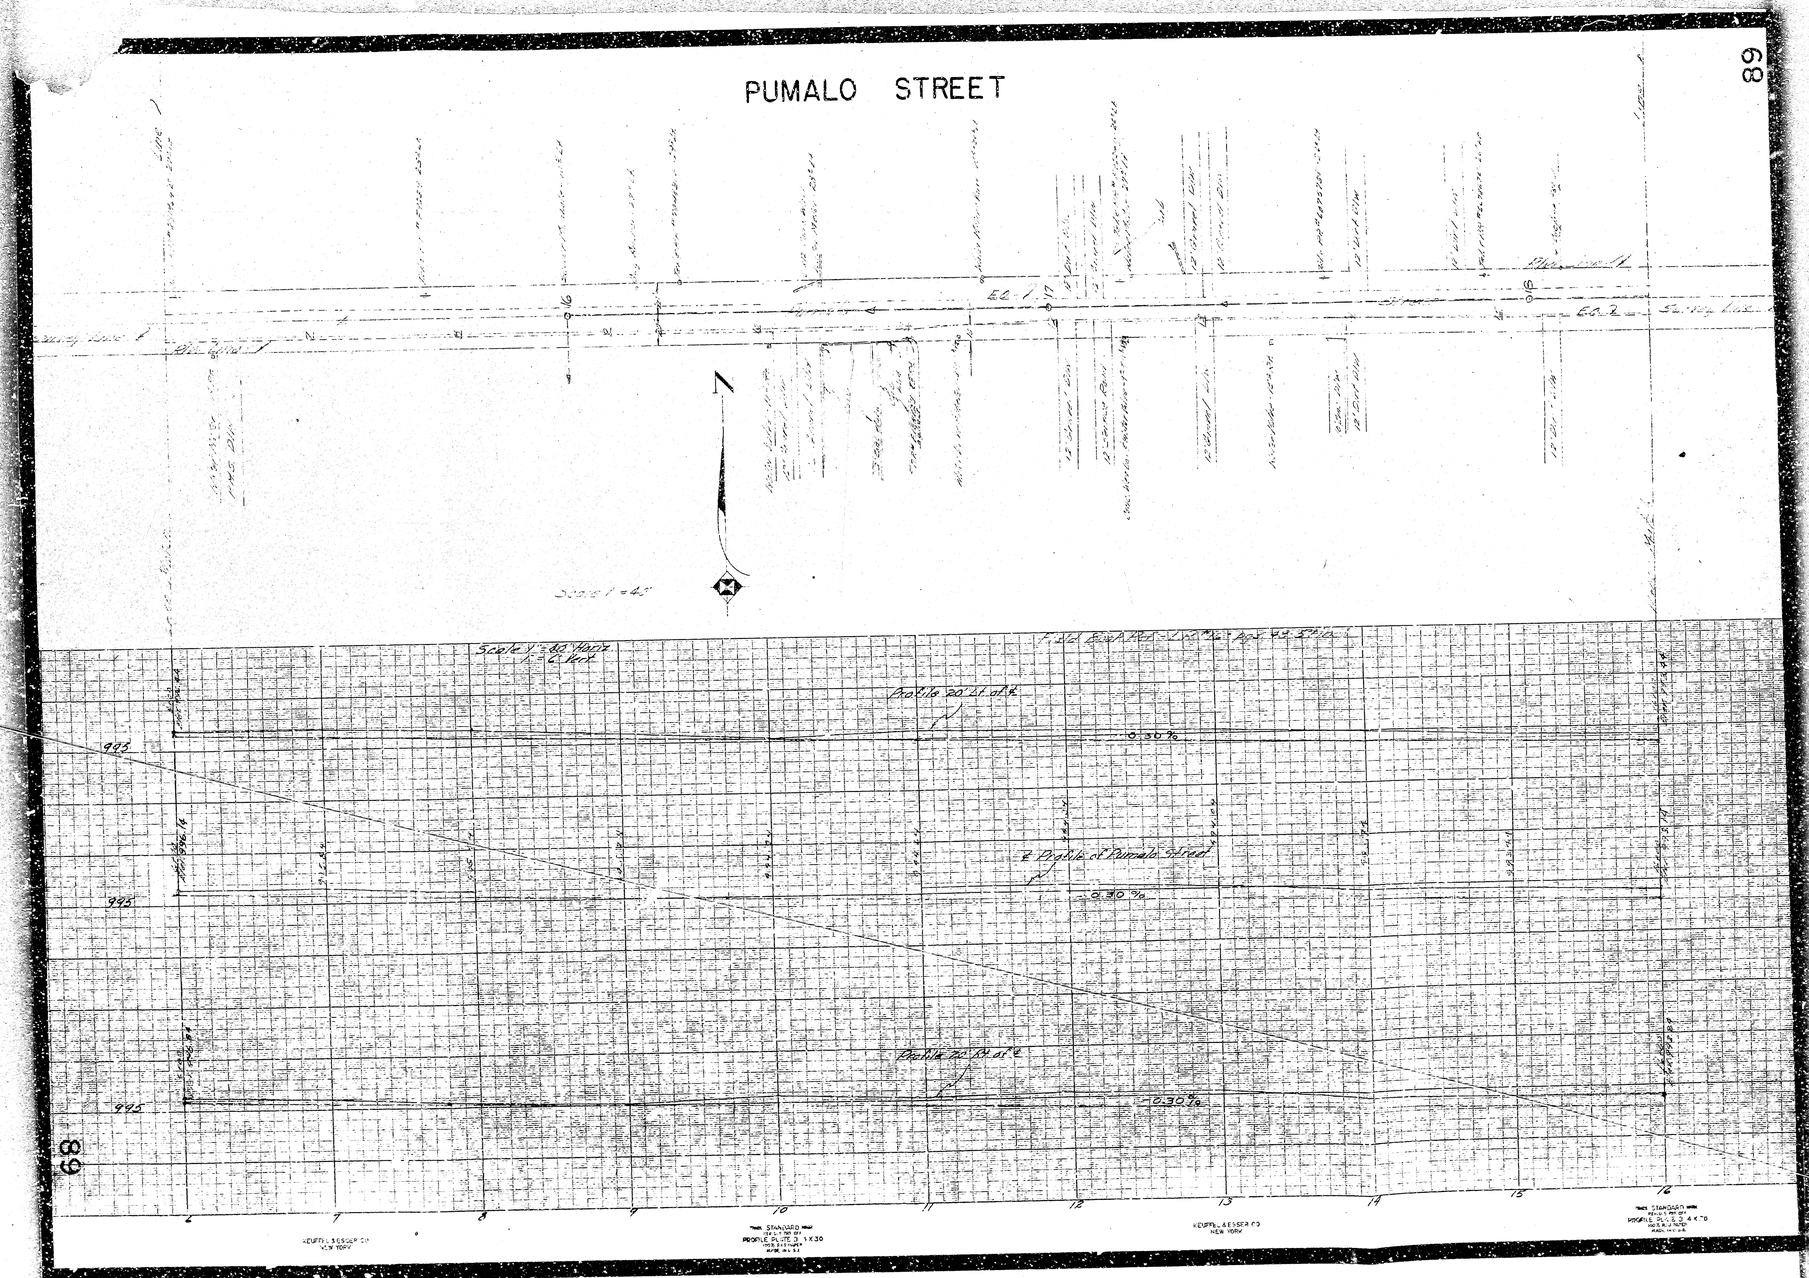
PUMALO STREET
Scale 1" = 40 feet
Scale 1" = 4 feet
Profile 20' Lt of ℄
Profile of Pumalo Street
Profile 20' Rt of ℄
995
995
995
-0.30%
-0.30%
-0.30%
6
7
8
9
10
11
12
13
14
15
16
KEUFFEL & ESSER CO.
NEW YORK
STANDARD
PROFILE PLATE 3 1 X 30
KEUFFEL & ESSER CO.
NEW YORK
STANDARD
PROFILE PLATE 3 4 X 70