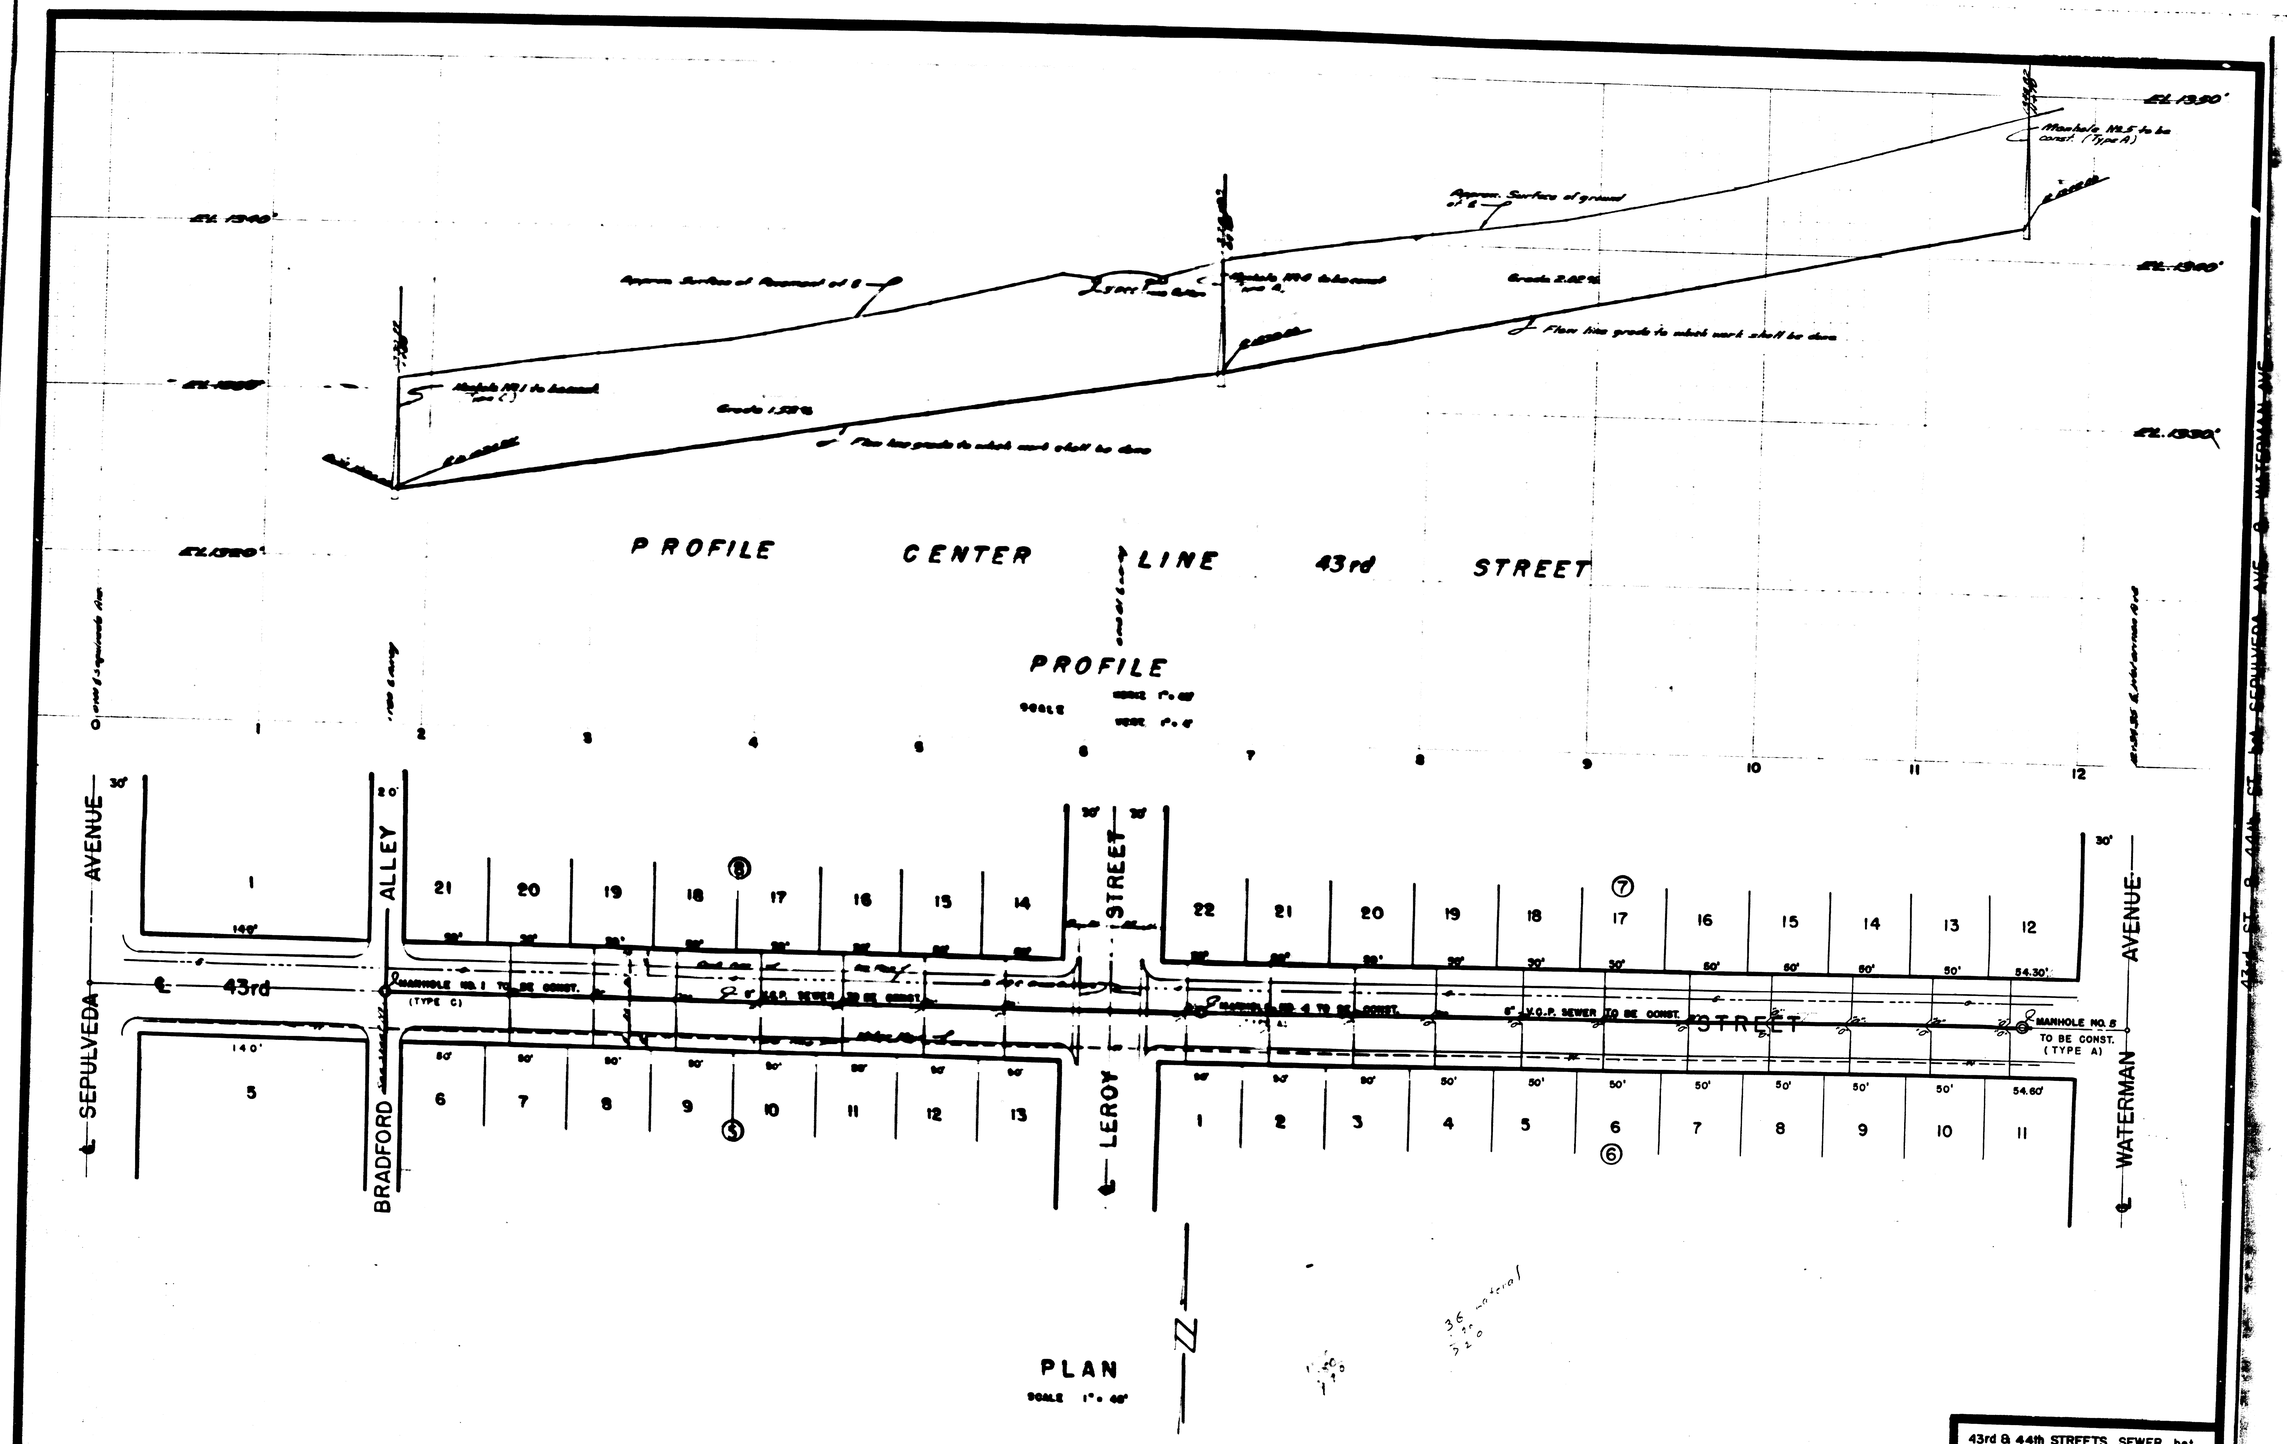

43rd & 44th STREETS SEWER bet. SEPULVEDA AVE. & WATERMAN AVE.
SEWER in BRADFORD ALLEY bet. 42nd STREET & 45th STREET

PLAN NO. 2506 Sheet 2 of 3

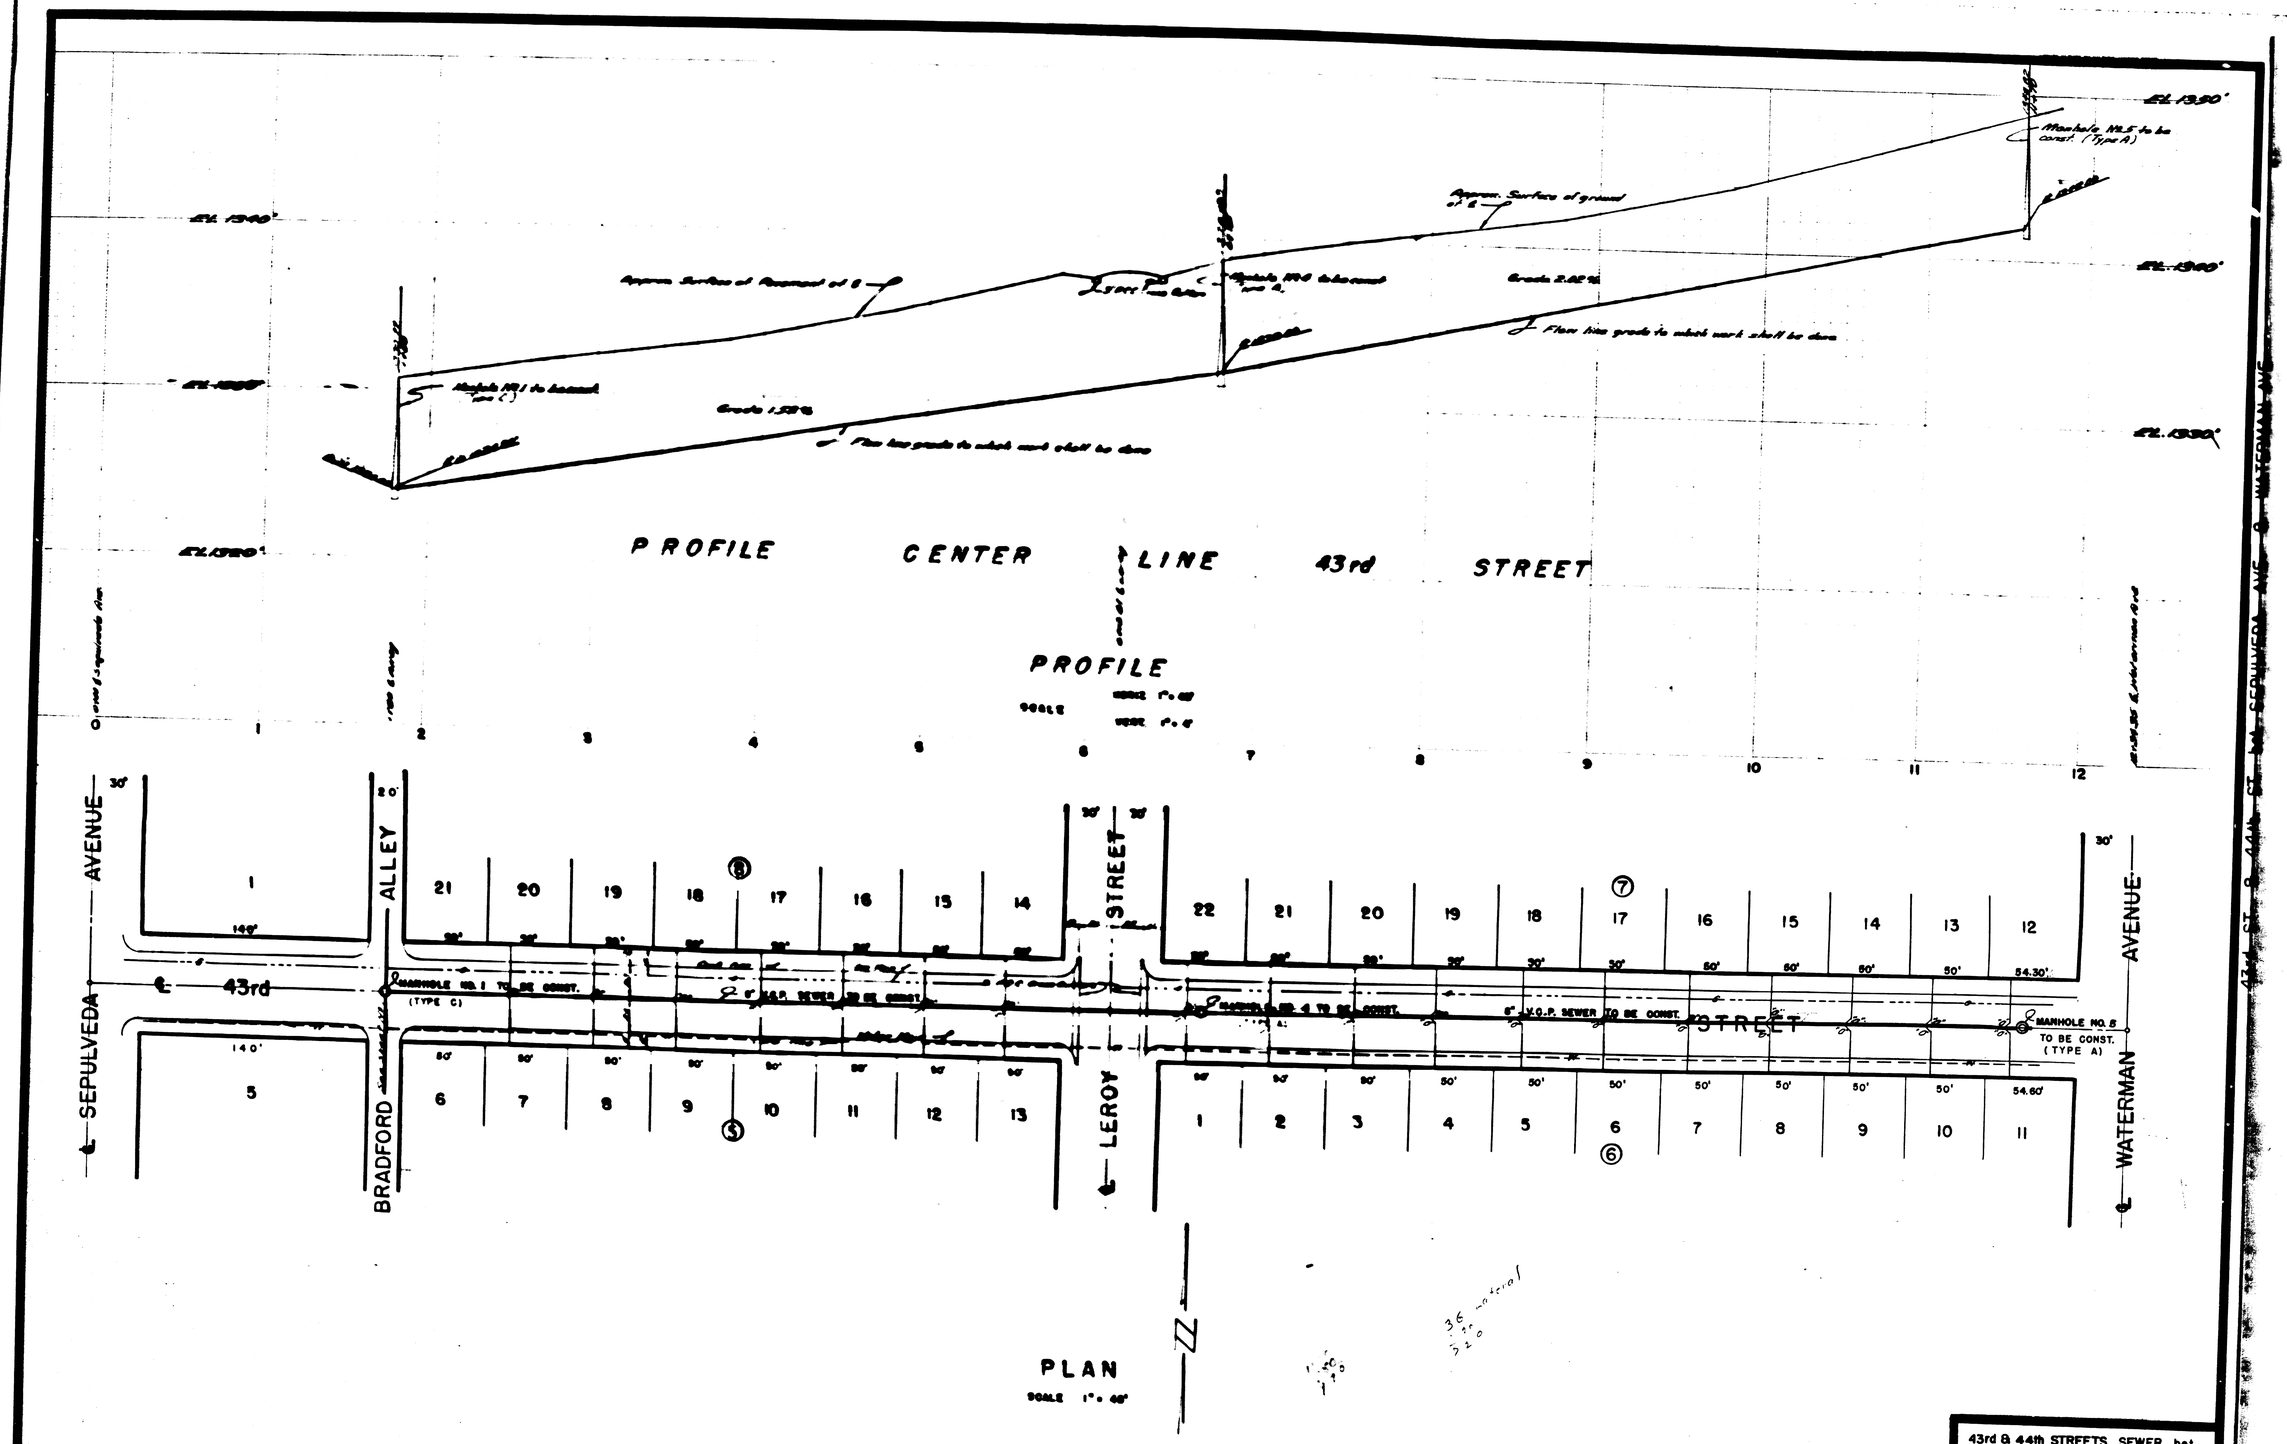

43rd & 44th STREETS SEWER bet. SEPULVEDA AVE. & WATERMAN AVE.
SEWER in BRADFORD ALLEY bet. 42nd STREET & 45th STREET

PLAN NO. 2506 Sheet 2 of 3