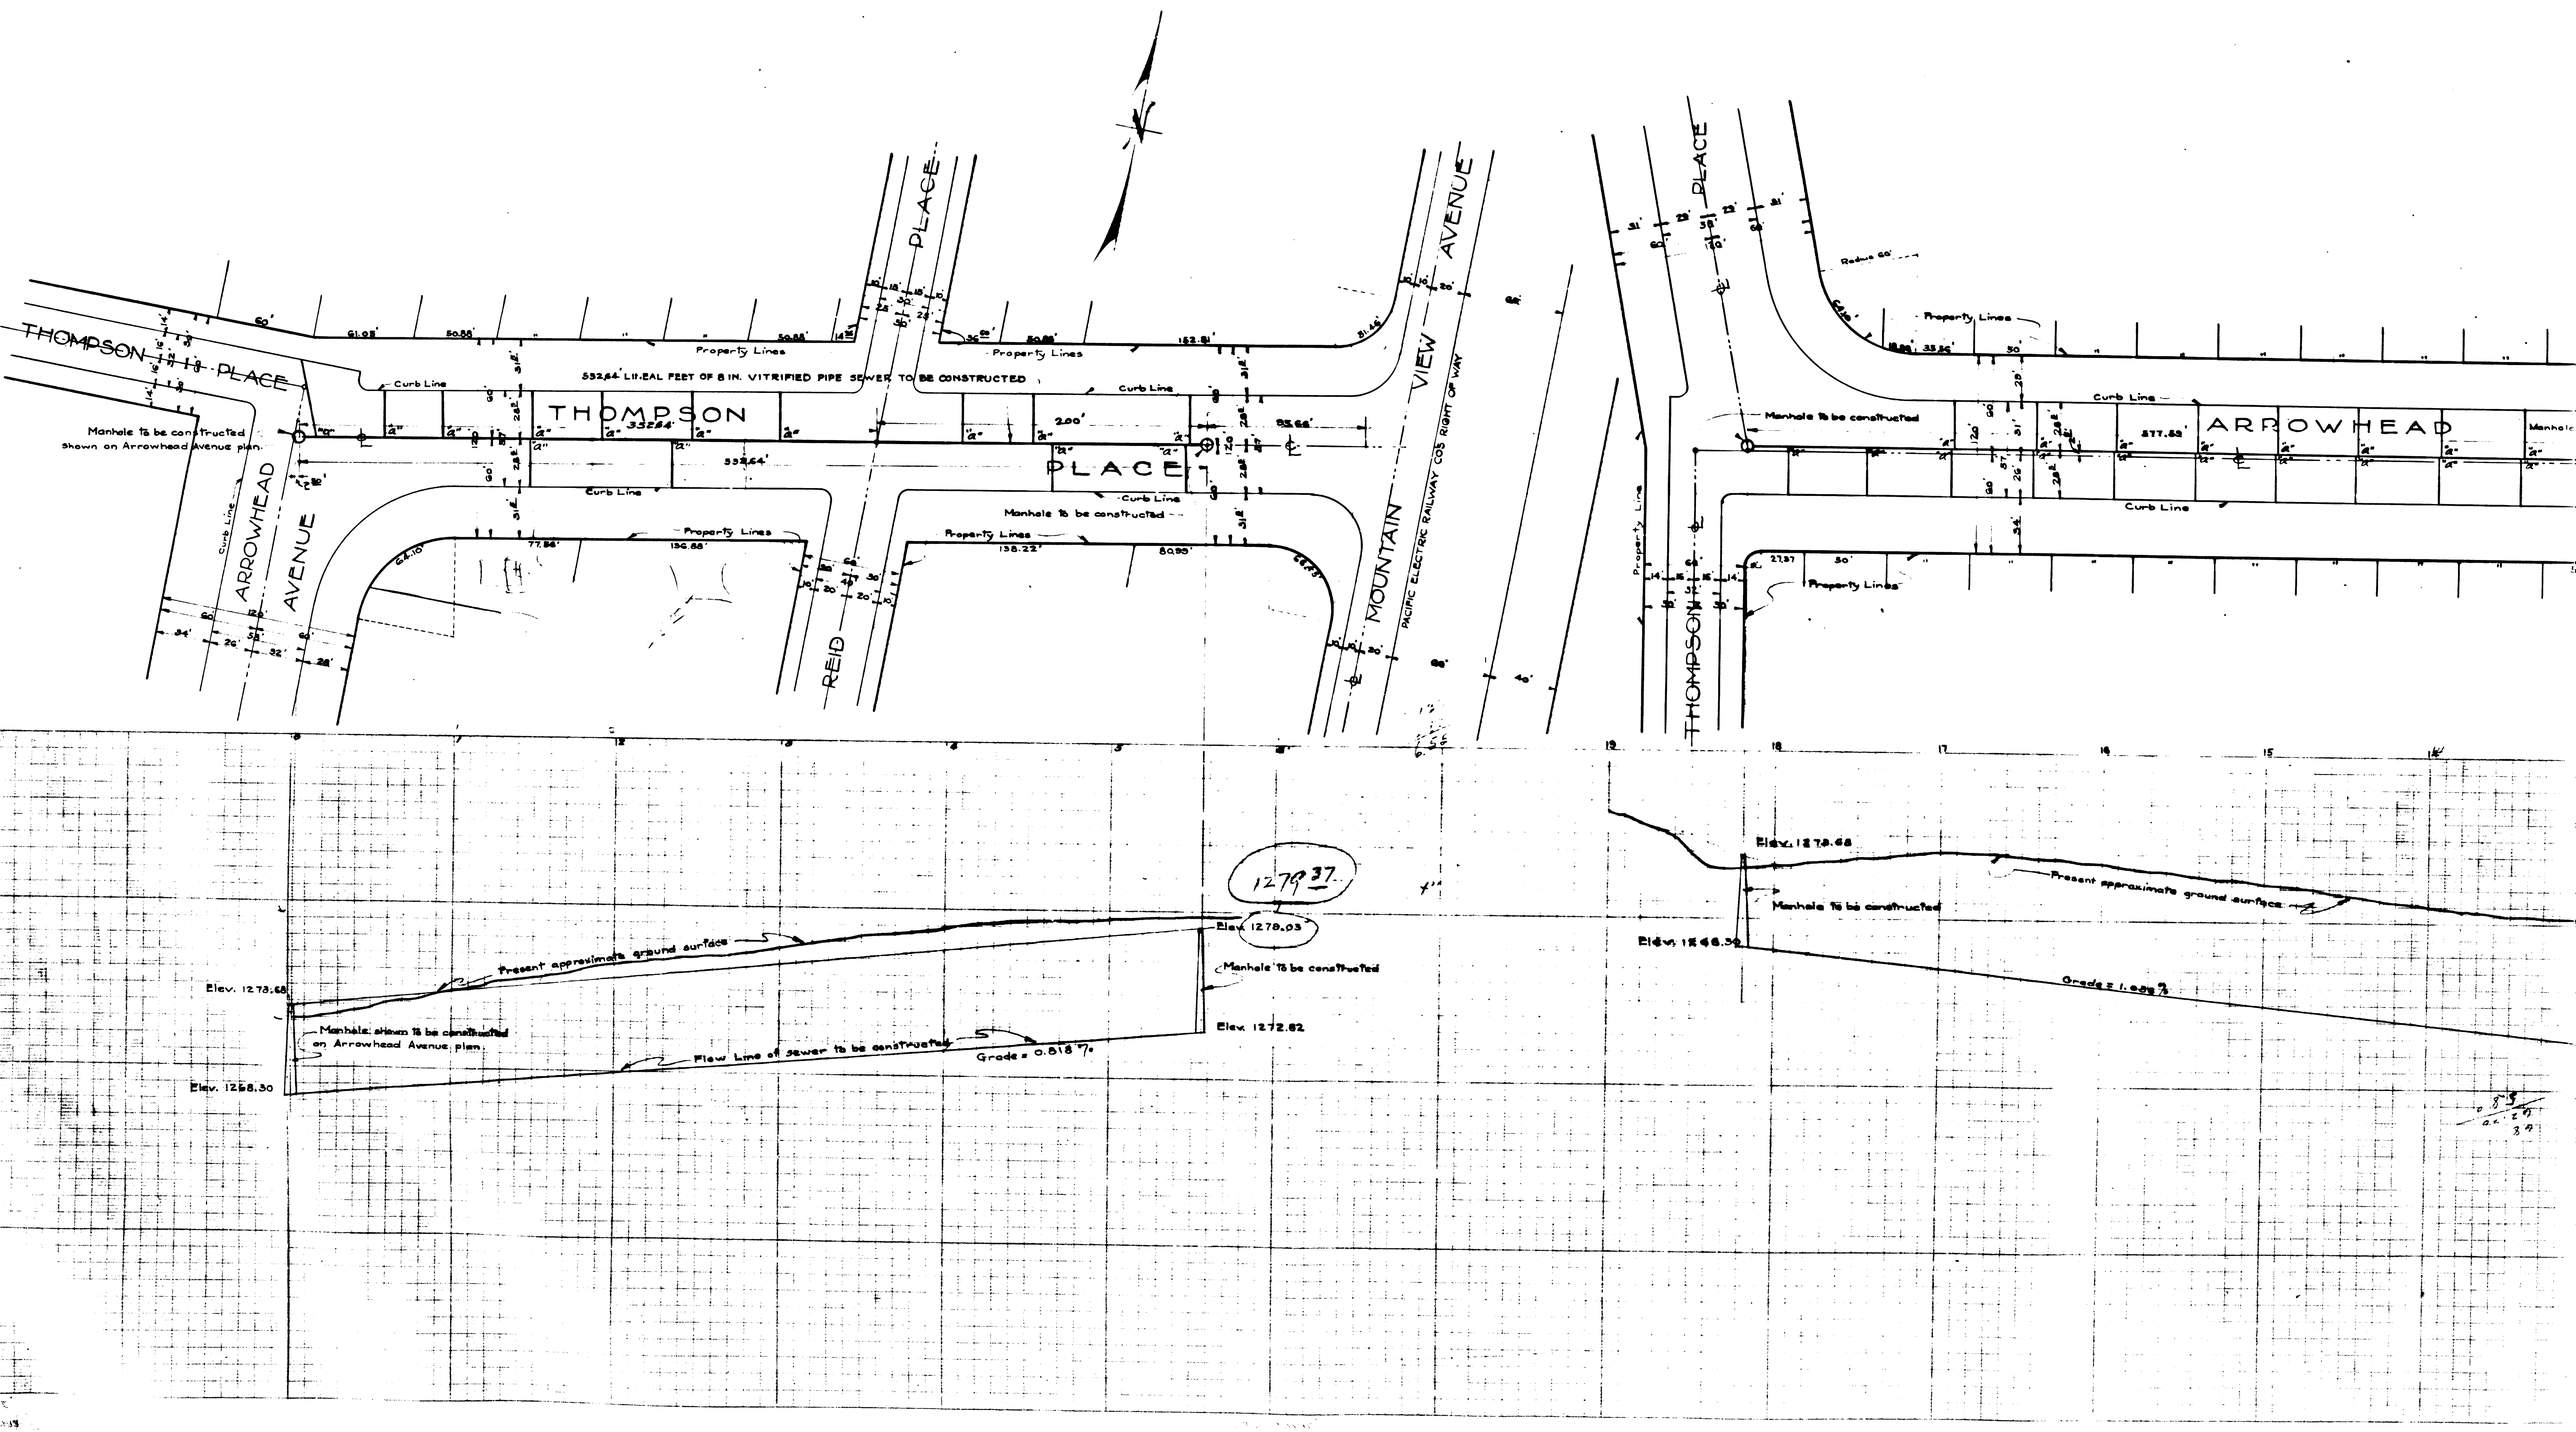
THOMPSON PLACE
THOMPSON PLACE
ARROWHEAD AVENUE
REID PLACE
MOUNTAIN VIEW AVENUE
PACIFIC ELECTRIC RAILWAY COS RIGHT OF WAY
ARROWHEAD
Property Lines
Curb Line
532.64' LINEAL FEET OF 8 IN. VITRIFIED PIPE SEWER TO BE CONSTRUCTED
Manhole to be constructed shown on Arrowhead Avenue plan.
Manhole to be constructed
Present approximate ground surface
Elev. 1273.68
Elev. 1279.03
1279.37
Elev. 1272.82
Manhole shown to be constructed on Arrowhead Avenue plan.
Flow Line of sewer to be constructed
Grade = 0.818 %
Elev. 1258.30
Elev. 1278.68
Elev. 1268.30
Grade = 1.089 %